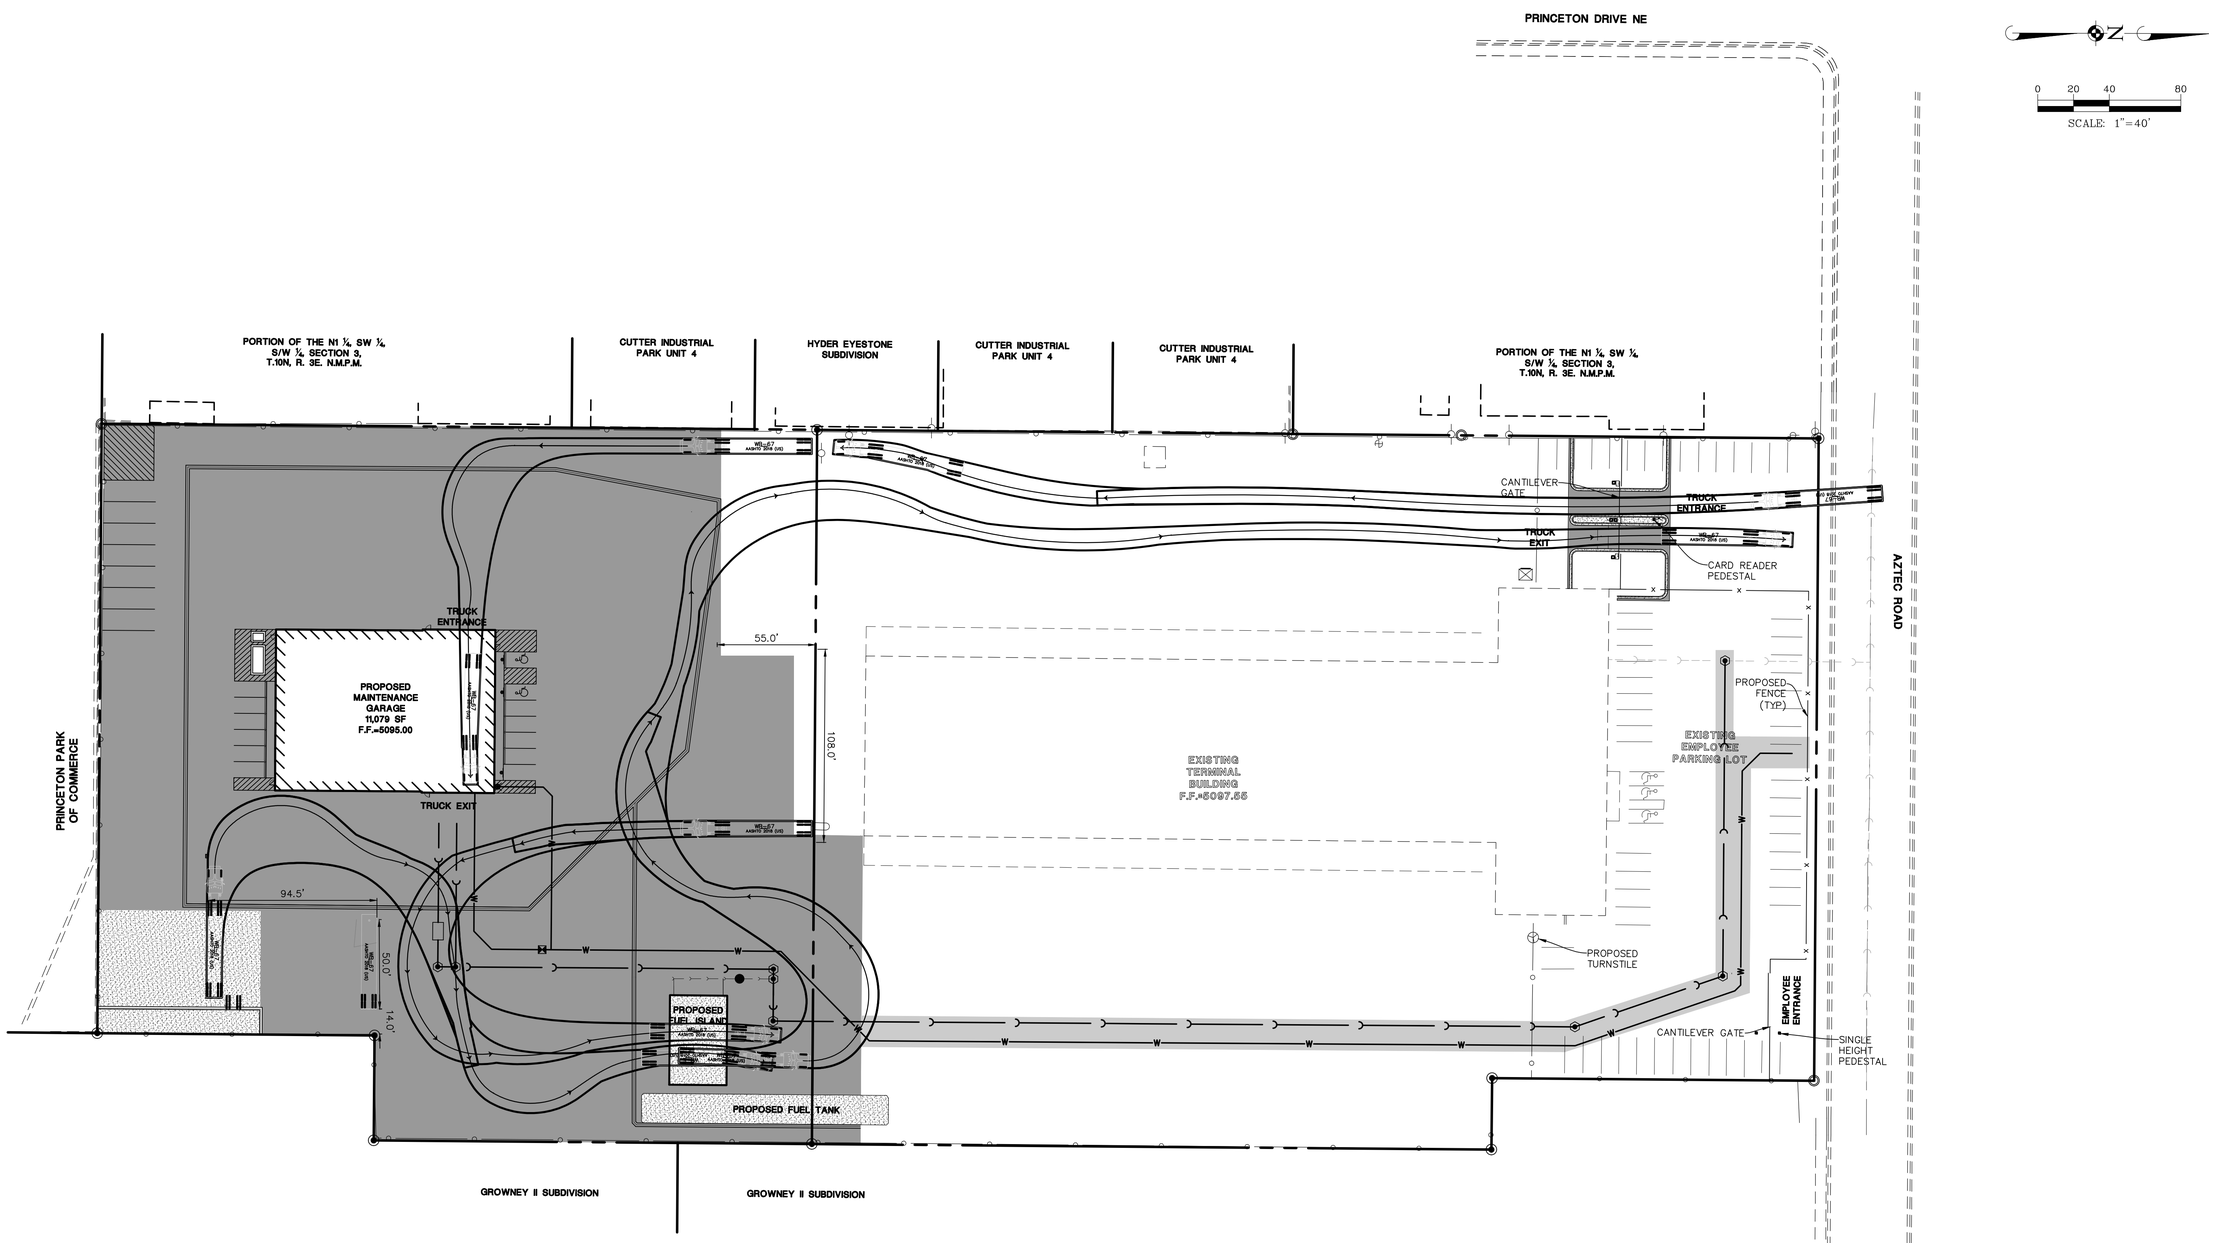

JESSEREND G. CONRAD
NEW MEXICO
27345
PROFESSIONAL ENGINEER
12.29.23
SEAL

© 2023 MANHARD CONSULTING, ALL RIGHTS RESERVED

DATE	REVISIONS	DRAWN BY

Manhard CONSULTING
700 Springer Drive, Lombard, IL 60148 ph:630.881.8900 fx:630.881.8985 manhard.com
Civil Engineers • Surveyors • Water Resource Engineers • Water & Wastewater Engineers
Construction Managers • Environmental Scientists • Landscape Architects • Planners

R+L CARRIERS - ALBUQUERQUE

CITY OF ALBUQUERQUE, NEW MEXICO

TRAFFIC CIRCULATION LAYOUT EXHIBIT

PROJ. MGR.: MSP
PROJ. ASSOC.: PK
DRAWN BY: PK
DATE: 12/29/2023
SCALE: 1"=40'

SHEET
EX
RLRALNM01

FOR REVIEW

December 28, 2023 - 17:56 Dwg Name: P:\Rlrdnm01\dwg\Eng\Final Drawings\Exhibits Eng\Traffic Circulation Layout.dwg Updated By: PKrundel

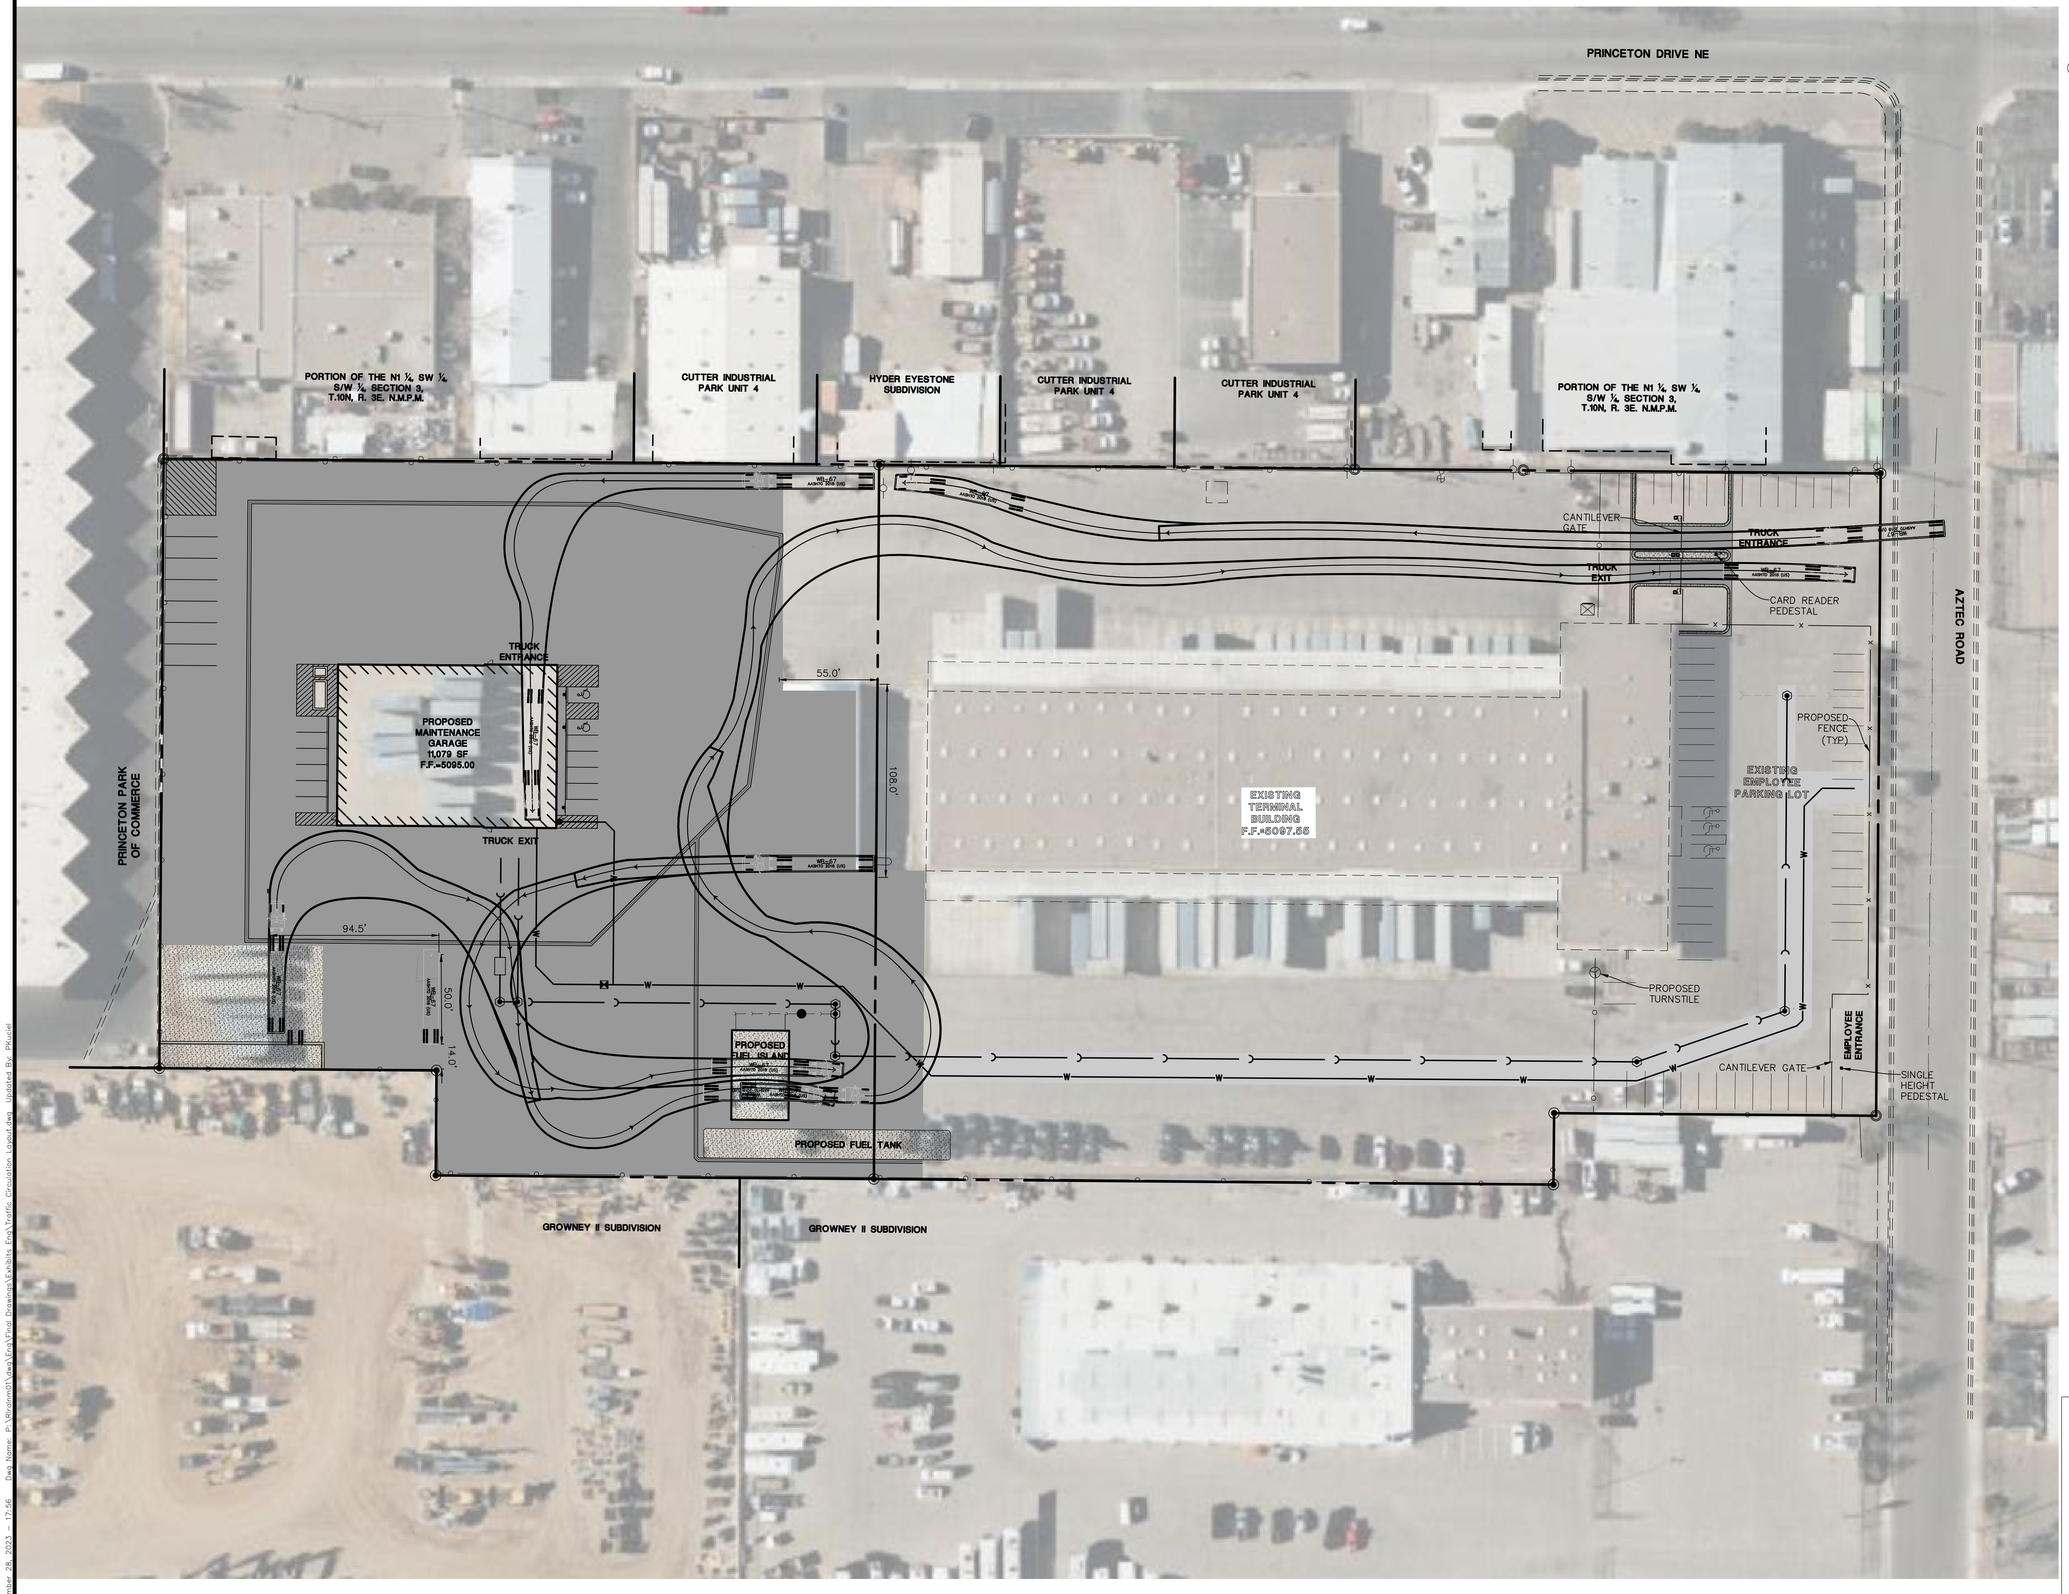

N

0 20 40 80

SCALE: 1"=40'

JESSEREND G. CONRAD
NEW MEXICO
27345
PROFESSIONAL ENGINEER

12.29.23

SEAL

DATE	REVISIONS	DRAWN BY

Manhard CONSULTING

700 Springer Drive, Lombard, IL 60148 ph:630.881.8900 fx:630.881.8985 manhard.com
Civil Engineers • Surveyors • Water Resource Engineers • Water & Wastewater Engineers
Construction Managers • Environmental Scientists • Landscape Architects • Planners

R+L CARRIERS - ALBUQUERQUE

CITY OF ALBUQUERQUE, NEW MEXICO

TRAFFIC CIRCULATION LAYOUT EXHIBIT

PROJ. MGR.: MSP
PROJ. ASSOC.: PK
DRAWN BY: PK
DATE: 12/29/2023
SCALE: 1"=40'

SHEET

EX

RLRALNM01

FOR REVIEW

©2023 MANHARD CONSULTING, ALL RIGHTS RESERVED

December 28, 2023 – 17:56 Dwg Name: P:\Princeton31\Dwg\Eng\Trafficc Circulation Layout.dwg Updated By: Proxjal