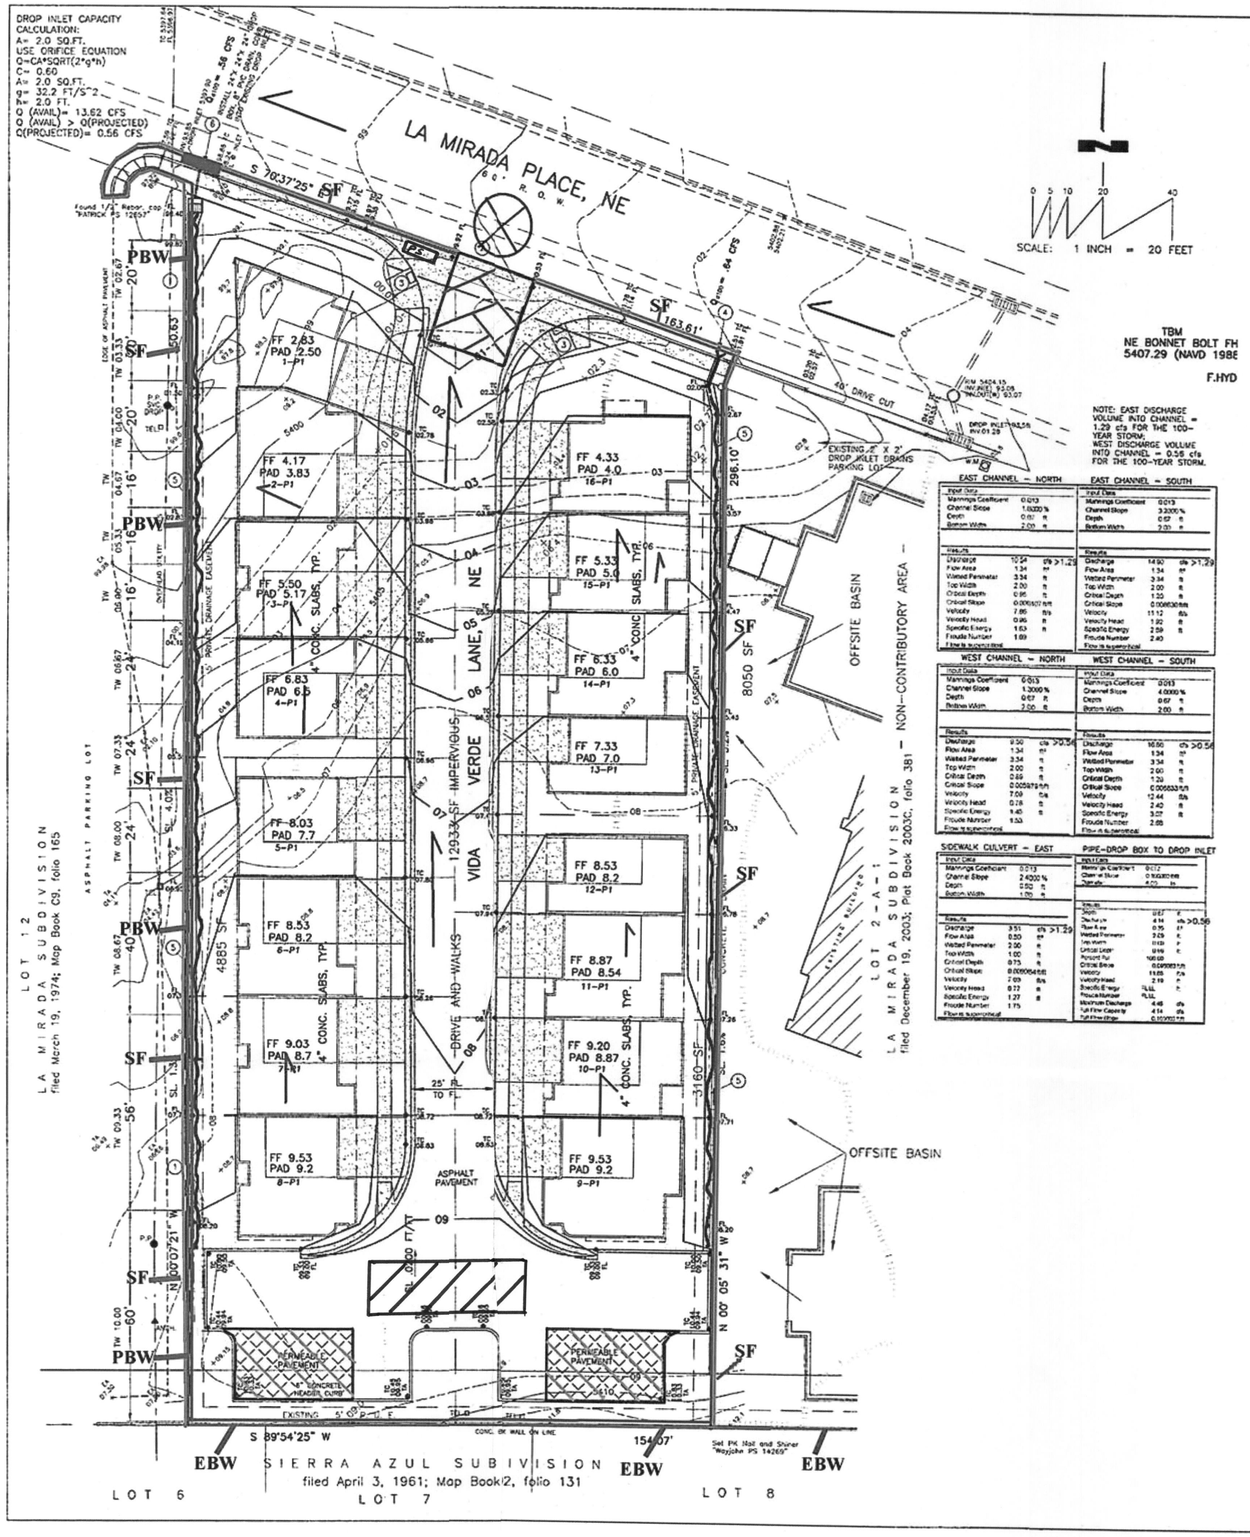

Legend

- Project Perimeter & Disturbed Area
- Post Flow
- Pre Flow
- Outfall
- Silt Fence
- Stabilized Construction Entrance
- Existing Storm Inlet
- Concrete Drain Channel
- Culvert
- Proposed Block Wall PBW
- Existing Block Wall EBW
- Permeable Pavement

To Be Determined

- Trash Receptacle
- Chemical Toilet
- Hazmat Storage
- Staging Area
- Concrete Washout
- Construction Trailer

PS · Posting Sign

VICINITY MAP (G-19)

LEGEND:

- WM WATER METER
- ELECTRIC SERVICE RISER
- SANITARY SEWER CLEANOUTS
- TELEPHONE RISER
- FH FIRE HYDRANT
- MH SANITARY SEWER MANHOLE
- WV WATER VALVE
- LP LIGHT POLE
- SPOT ELEVATION — UNLESS OTHERWISE INDICATED, SPOT ELEVATIONS ARE TO NATURAL GRADE
- TC TOP OF CURB
- FL FLOWLINE
- BW BACK OF SIDEWALK
- EC EDGE OF CONCRETE
- RETAINING WALL
- GARDEN WALL
- EXISTING CONTOURS @1 FT. INTERVALS
- 5105 EXISTING INDEX CONTOURS @5 FT. INTERVALS
- 56 PROPOSED CONTOURS @ 1.0' INTERVALS
- @ 58.0 PROPOSED SPOT ELEVATION

DAVID SOULE
NEW MEXICO
14522
REGISTERED PROFESSIONAL ENGINEER
1/17/14

La Minda TownHomes

Erosion ediment Control Plan

Owner: Cassel, LLC

Receiving Waters: Rio Grande 7.8 miles to the West

Date: 102/2014

Impairments to the Rio Grande.
Pathogens, PCBs, PCB in fish tissue, gross alpha, dissolved oxygen

TIT:	LA MIRADA TOWNHOMES GRADING AND DRAINAGE PLAN		
City Project No. 719882	Zone Map G-19	Sheet 3	Of 8