HYDROLOGY

G21/D1
1 PLAN

G 21/D1

1 Plan

NOTES

1. All lot corners are 90°
2. All lots are identical
3. Joined lots have a common line
4. lot 23 comprise all common ground.

LOT DETAILS

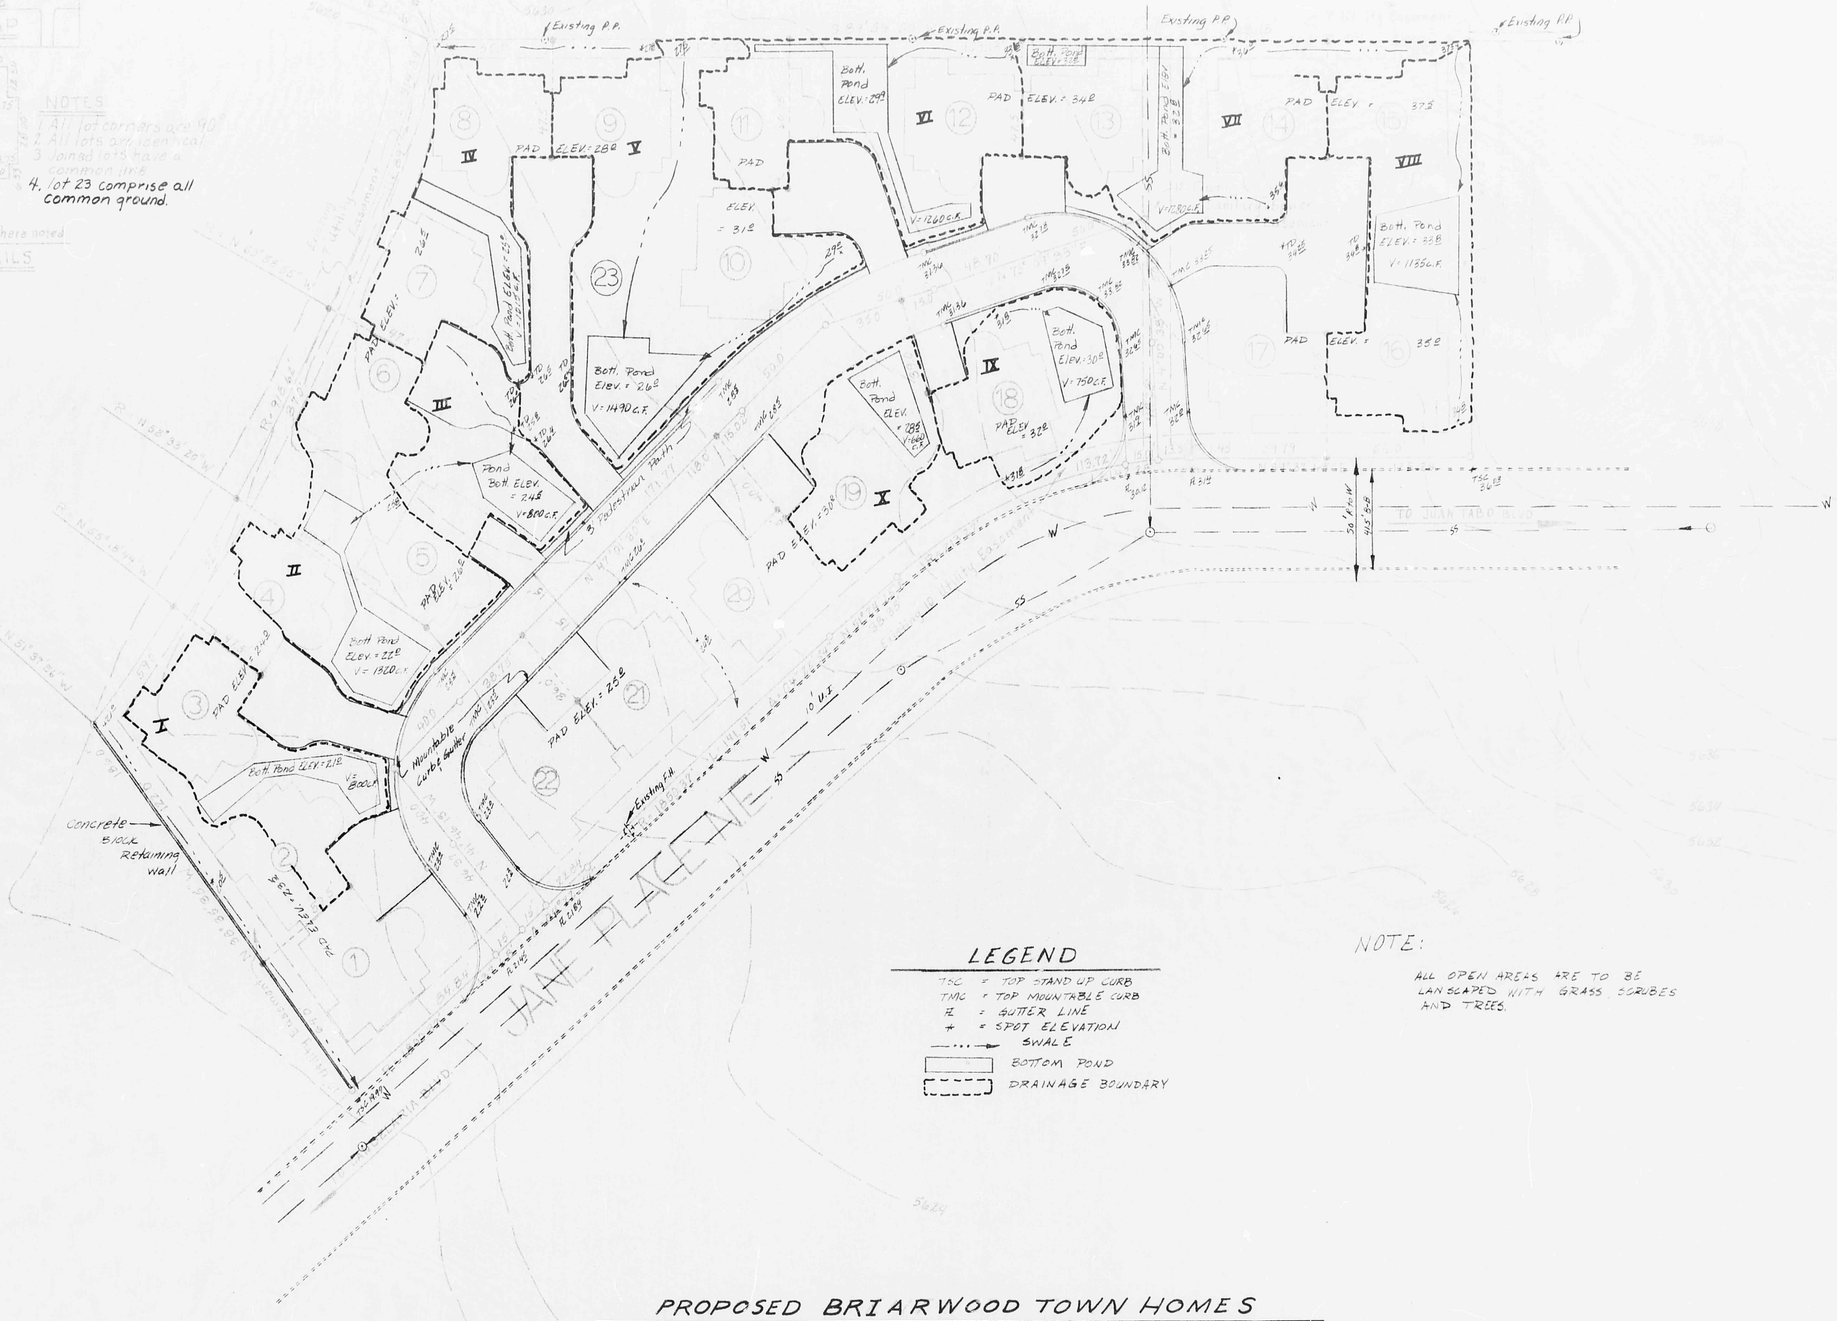

LEGEND

TSC = TOP STAND UP CURB
TMC = TOP MOUNTABLE CURB
℄ = GUTTER LINE
* = SPOT ELEVATION
SWALE
BOTTOM POND
DRAINAGE BOUNDARY

NOTE:

ALL OPEN AREAS ARE TO BE LANDSCAPED WITH GRASS, SCRUBES AND TREES.

PROPOSED BRIARWOOD TOWN HOMES

DRAINAGE PLAN

BRIARWOOD TERRACE ALBUQUERQUE, NEW MEXICO		
DRAINAGE PLAN		DATE: 5-4-78 DRWN: J.L. CHKD: N.F.G.
REVISIONS	GODWIN ENGINEERING CORPORATION	SCALE: 1"=30' JOB NO. 04-01 SHT. NO. 1 OF 1

HYDROLOGY

G21/D1
1 PLAN

G 21/D1

1 Plan

NOTES

1. All lot corners are 90°
2. All lots are identical
3. Joined lots have a common line
4. lot 23 comprise all common ground.

LOT DETAILS

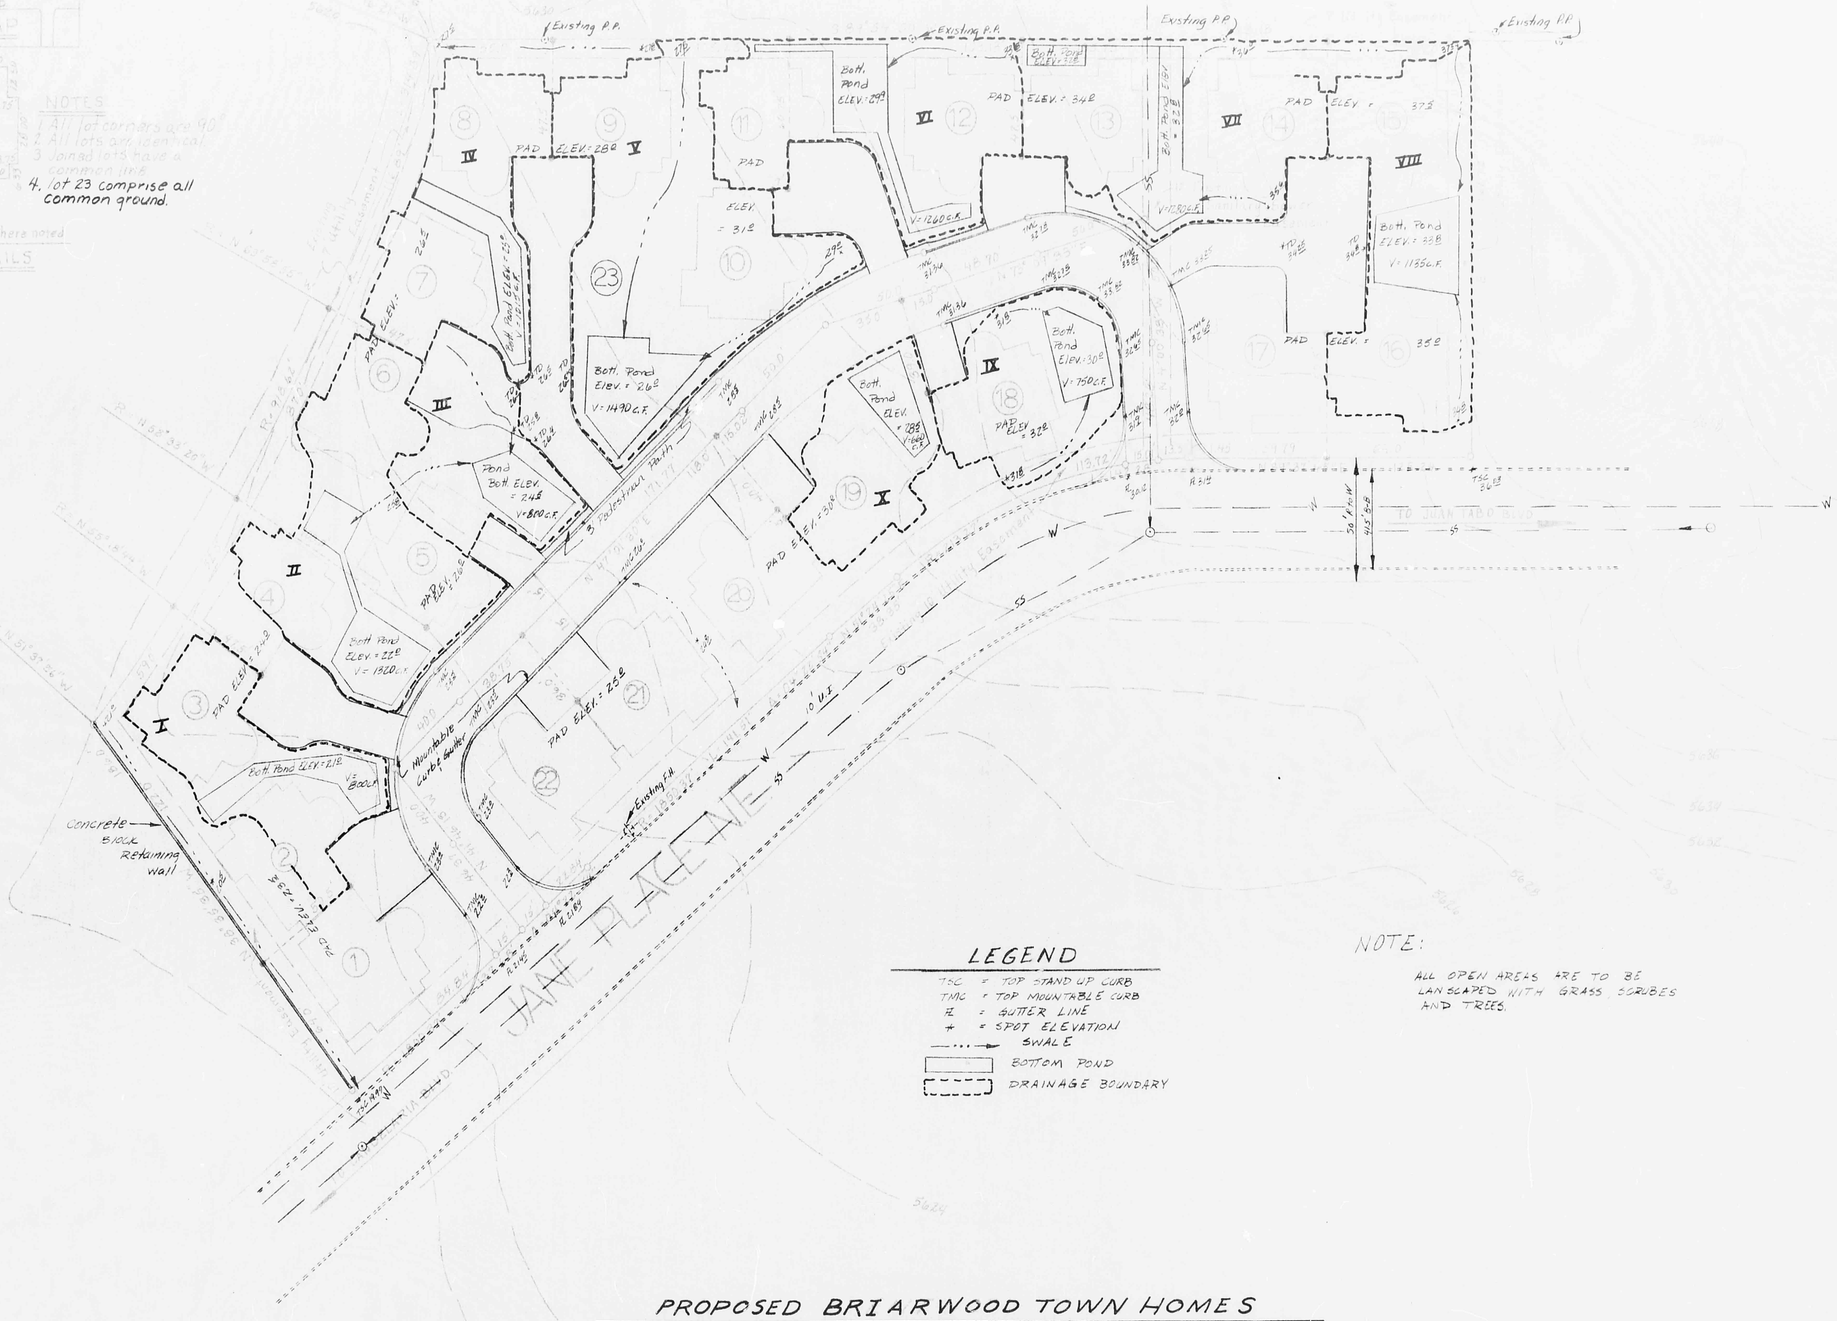

LEGEND

TSC = TOP STAND UP CURB
TMC = TOP MOUNTABLE CURB
℄ = GUTTER LINE
* = SPOT ELEVATION
SWALE
BOTTOM POND
DRAINAGE BOUNDARY

NOTE:

ALL OPEN AREAS ARE TO BE LANDSCAPED WITH GRASS, SCRUBES AND TREES.

PROPOSED BRIARWOOD TOWN HOMES

DRAINAGE PLAN

BRIARWOOD TERRACE ALBUQUERQUE, NEW MEXICO		
DRAINAGE PLAN		DATE: 5-4-78 DRWN: J.L. CHKD: N.F.G.
REVISIONS	GODWIN ENGINEERING CORPORATION	SCALE: 1"=30' JOB NO. 04-01 SHT. NO. 1 OF 1