HYDROLOGY

G2 1/D1
1 PLAN

G 21/D1

1 PLAN

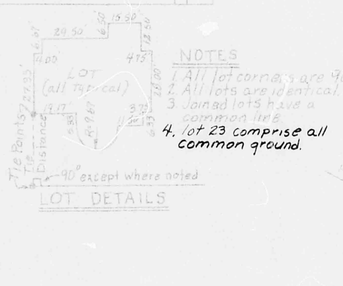

NOTES
1. All lot corners are 90°.
2. All lots are identical.
3. Joined lots have a common lot.
4. lot 23 comprise all common ground.

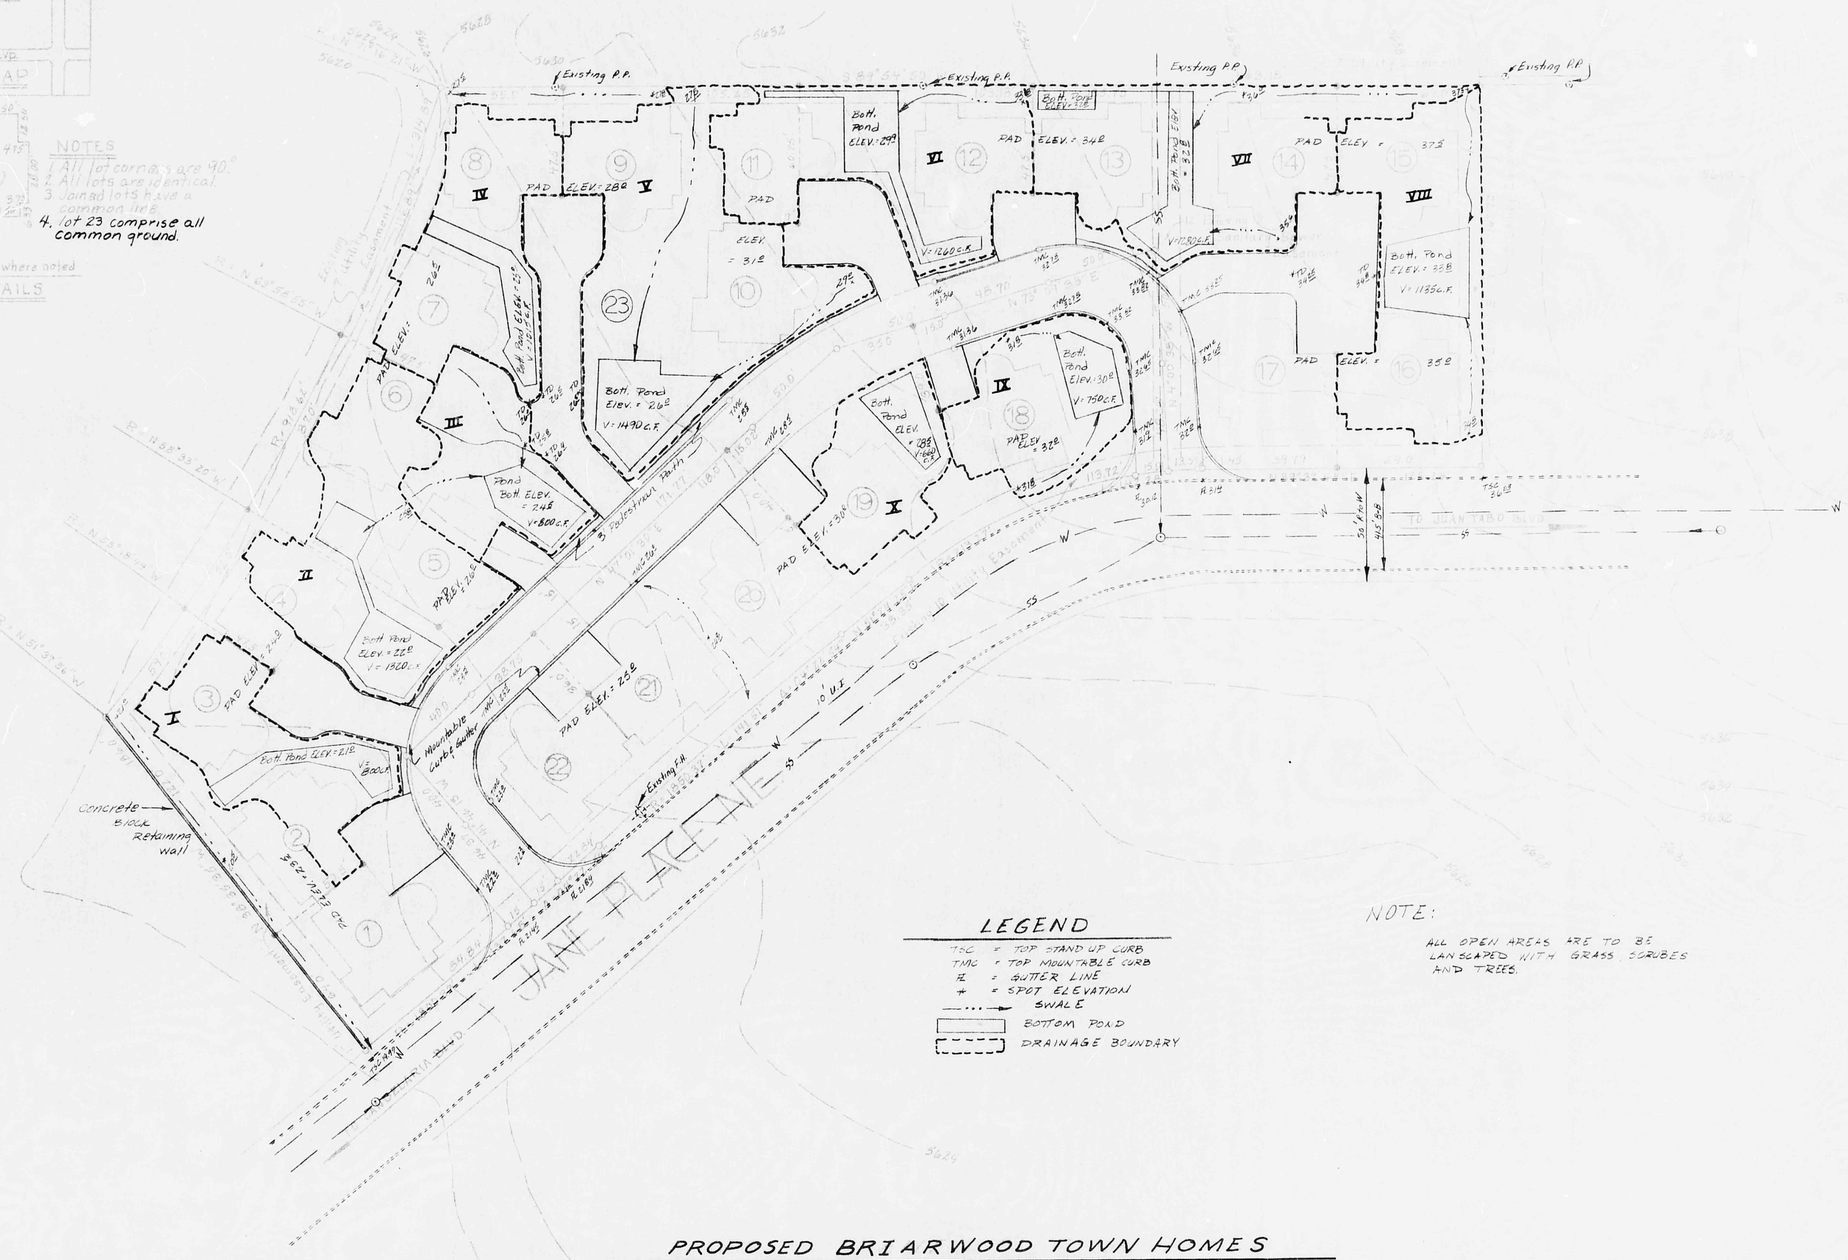

LEGEND

TSC = TOP STAND UP CURB
TMC = TOP MOUNTABLE CURB
℄ = GUTTER LINE
+ = SPOT ELEVATION
SWALE
BOTTOM POND
DRAINAGE BOUNDARY

NOTE:

ALL OPEN AREAS ARE TO BE LANDSCAPED WITH GRASS SCRUBES AND TREES.

PROPOSED BRIARWOOD TOWN HOMES

DRAINAGE PLAN

BRIARWOOD TERRACE ALBUQUERQUE, NEW MEXICO		
DRAINAGE PLAN		DATE: 5-4-78
		DRWN: J.L.
		CHKD: N.F.G.
REVISIONS	GODWIN ENGINEERING CORPORATION	SCALE: 1"=30'
		JOB NO. 04-01
		SHT.NO. 1 OF 1