HYDROLOGY

G22/D2
1 PLAN

G22/D2

1 Plan

PLAN SHOT IN TWO SECTIONS.

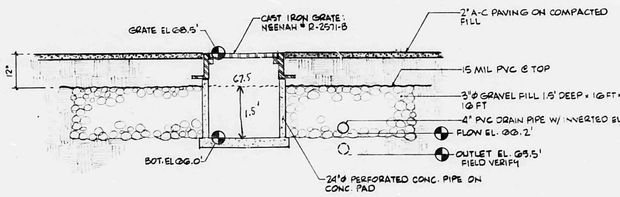

DETAIL DRAIN FIELD (6)
1/2" = 1'-0"

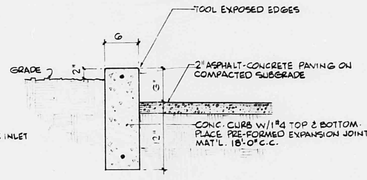

DETAIL TYPICAL STANDING CURB (1)
1" = 1'-0"

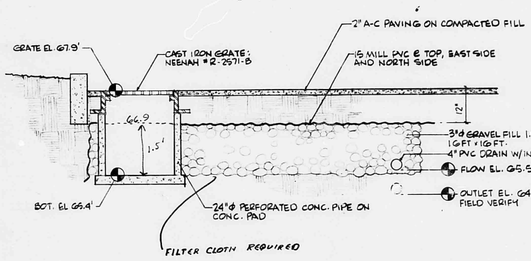

DETAIL DRAIN FIELD (7)
1/2" = 1'-0"

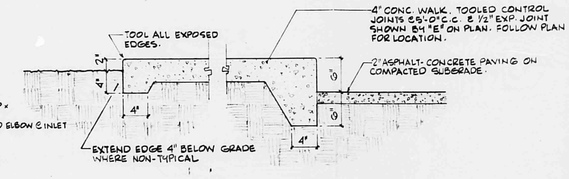

DETAIL TYPICAL WALK (2)
1" = 1'-0"

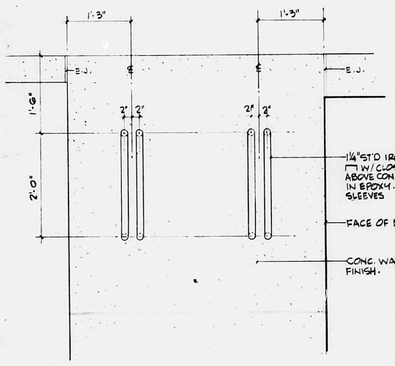

DETAIL BICYCLE RACK (8)
3/4" = 1'-0"

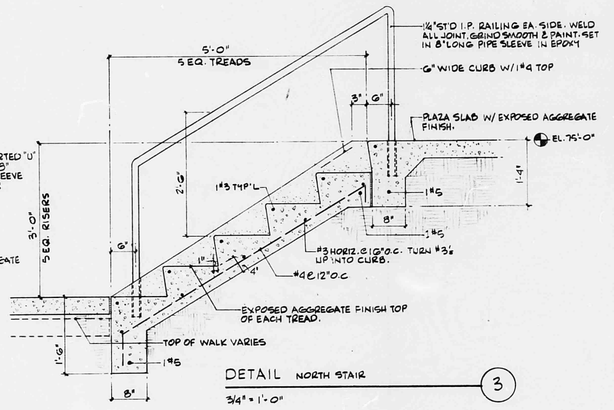

DETAIL NORTH STAIR (3)
3/4" = 1'-0"

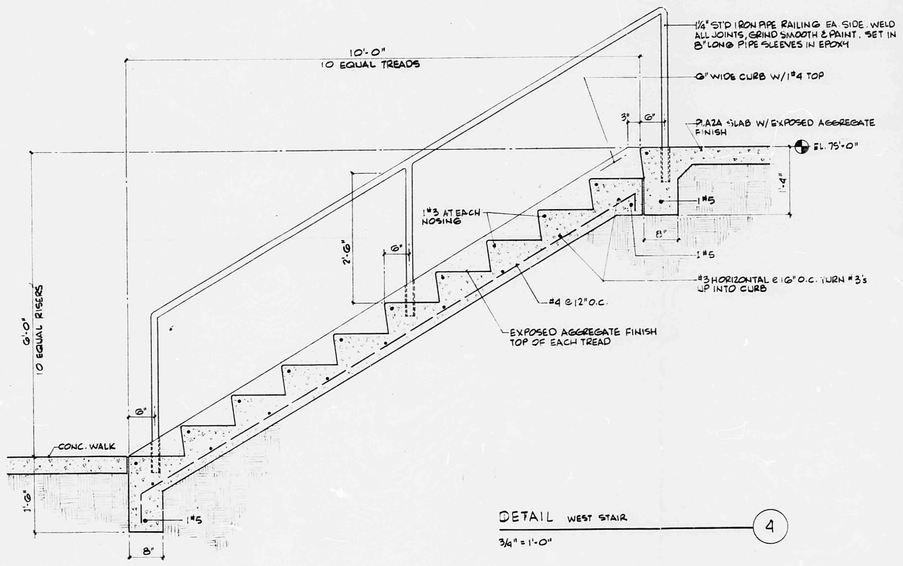

DETAIL WEST STAIR (4)
3/4" = 1'-0"

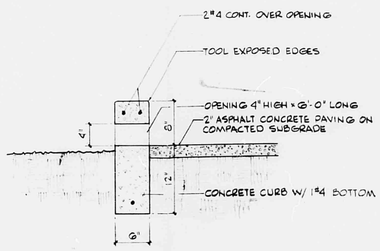

DETAIL DRAINAGE OPENING (5)
1" = 1'-0"

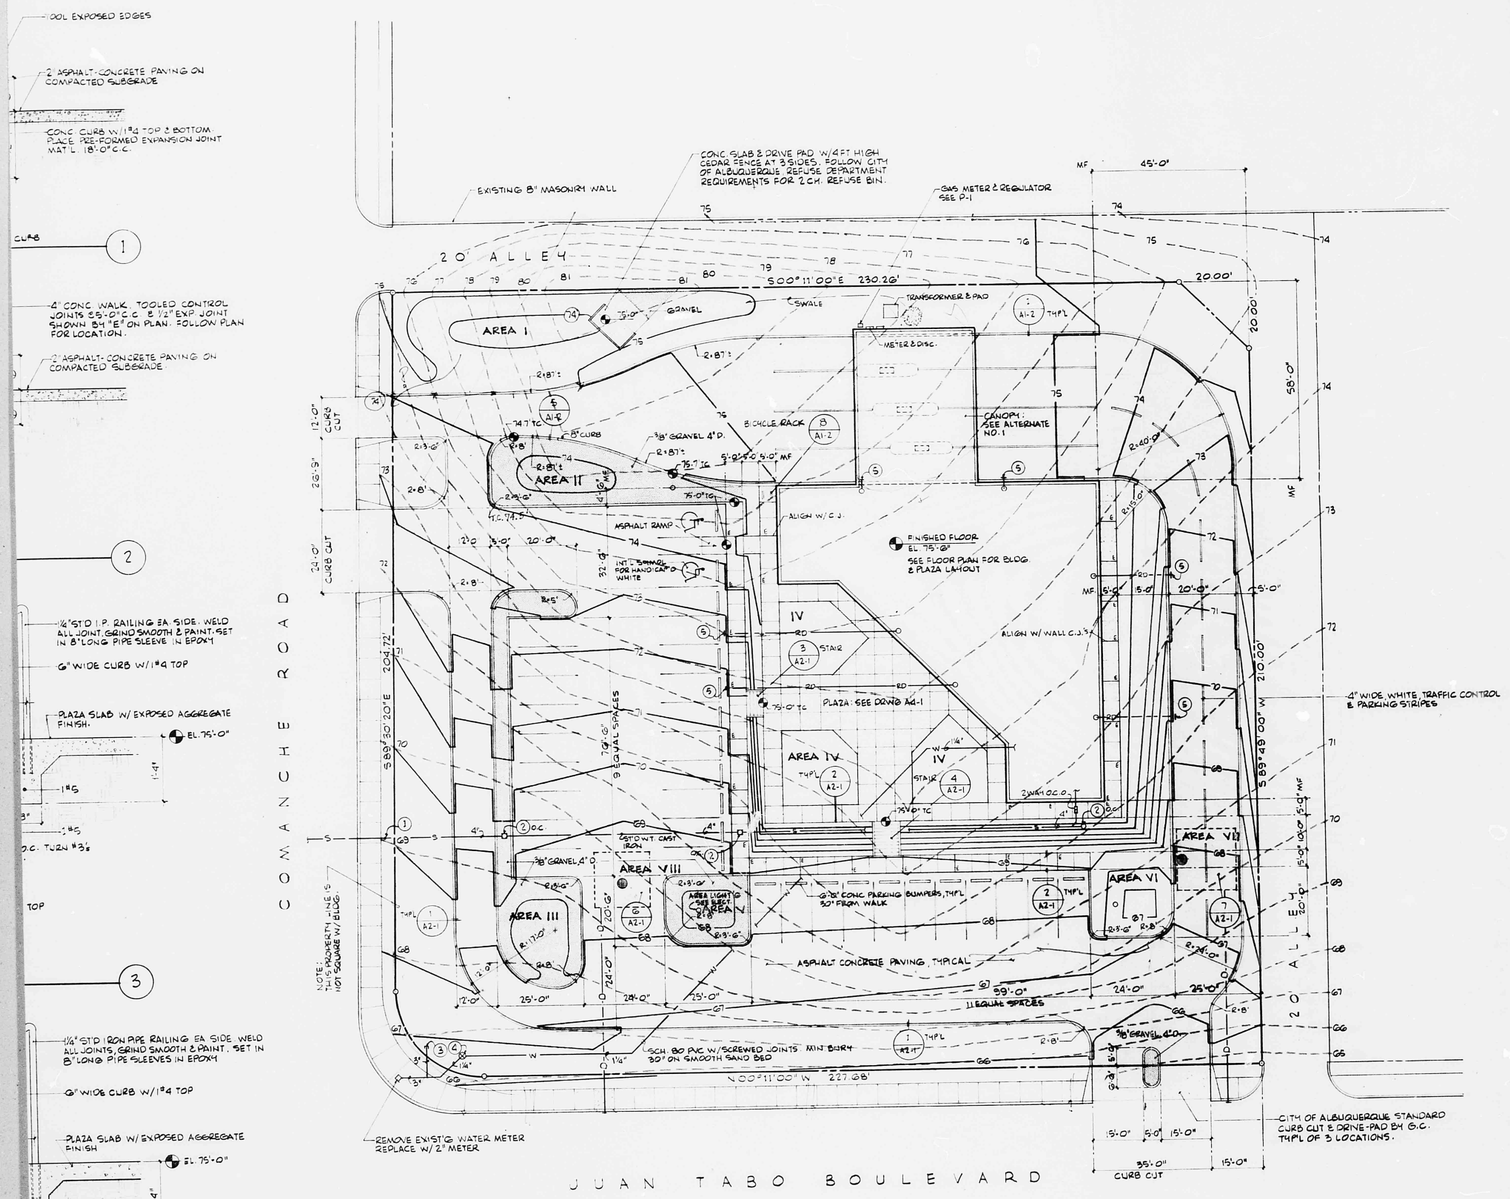

SITE PLAN

1" = 20'-0"

NORTH

GENERAL SITE NOTES

1. CONNECT TO EXISTING C.I.H. STUB. EXACT LOCATION SHALL BE DETERMINED BY PLUMBING SUBCONTRACTOR.
2. OUTSIDE CLEANOUT, SEE 3/P-1
3. 3" CAPPED TEE
4. STOP VALVE, IN VALVE BOX W/ CAST IRON COVER
5. TERMINATE ROOF DRAIN & OVERFLOW DRAIN AT FACE OF CONCRETE CURB. FINISH FLUSH. BOTTOM OF PIPE LEVEL W/ PAVEMENT.

NEW SPOT ELEVATION
75 NEW ELEVATION CONTOUR
75 EXISTING ELEVATION CONTOUR
E 1/2" EXPANSION JOINT
MF MASONRY FACE

PROJECT DESCRIPTION

SEISMIC ZONE	ZONE II
OCCUPANCY GROUP	B-2
TYPE OF CONSTRUCTION	V-N
BUILDING AREA	5,720 S.F.
PARKING REQUIRED	29 SPACES
PARKING PROVIDED	32 SPACES

LEGAL DESCRIPTION: TRACT A, UNIT NO. 2, HOLIDAY PARK SUBDIVISION, CITY OF ALBUQUERQUE. (G-22)

ADDRESS: 3620 JUAN TABO BOULEVARD N.E.

DESIGN DATA:
200# LIVE LOAD: 20 PSF
WIND LOAD: 25 PSF
SOIL BEARING CAPACITY: 2000 PSF

SYMBOLS/ABBREVIATIONS

SECTION LETTER / SHEET NUMBER — BUILDING SECTION
SECTION LETTER / SHEET NUMBER — PARTIAL SECTION
DETAIL NUMBER / SHEET NUMBER — DETAIL
ELEVATION LETTER / SHEET NUMBER — INTERIOR ELEVATION
CONCRETE WALLS
MASONRY WALLS
PARTITION: 5/8" GYP. BD. ON 3 5/8" STL STUDS SPACED @ 16" O.C. UNLESS OTHERWISE NOTED.
ACOUSTICAL PARTITION: STL. STUD PARTITION W/ 2" SOUND ATTENUATING BLANKET INSULATION.

MF = MASONRY FACE
CF = CONCRETE FACE
FIN = FINISHED SURFACE

DRAINAGE REPORT JULY 14, 1980
EXHIBIT 2

STATE OF NEW MEXICO
HARVEY S. HOSHOUR
NO. 321
REGISTERED ARCHITECT

Harvey Hoshour / Architect / Ltd.
201 Coal Avenue, S.W. / Albuquerque, New Mexico 87102 / Telephone (505) 843-6900

Bank of New Mexico
Juan Tabo Branch Bank

ALBUQUERQUE NEW MEXICO

SITE PLAN
GENERAL INFORMATION

JULY 9, 1980

A1-2