HYDROLOGY

H11/D17
2 PLANS
NO DOCUMENTS

H11/D17

2 Plans

No Documents

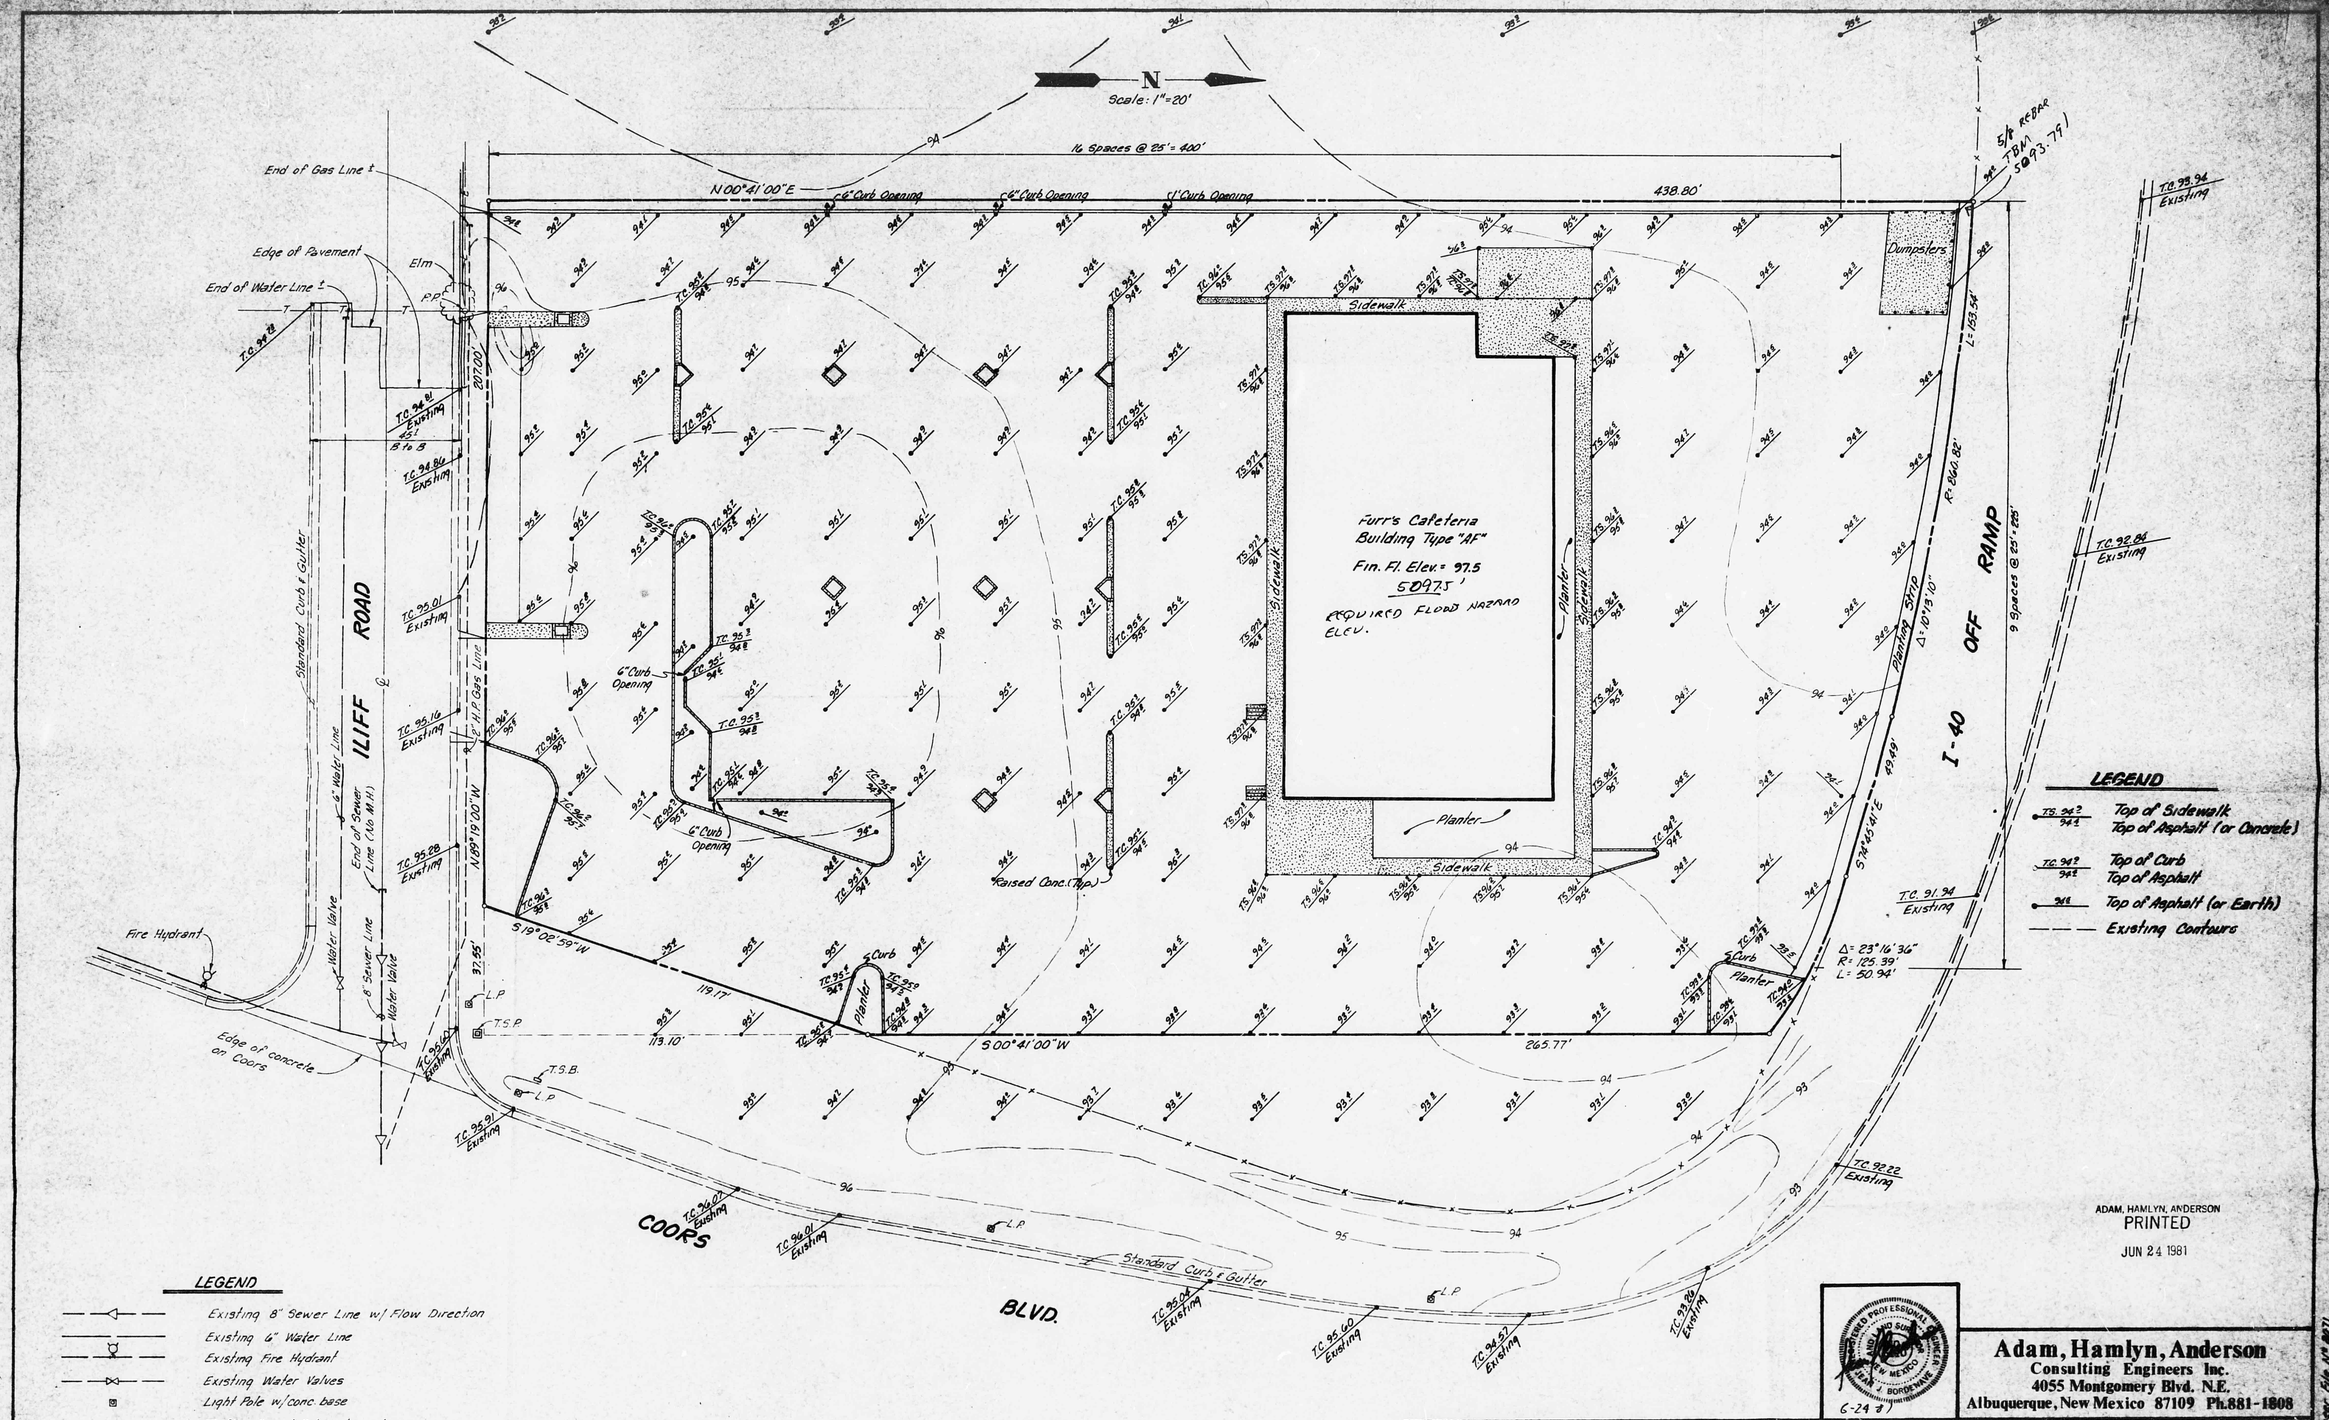

ADAM, HAMLYN, ANDERSON
PRINTED
JUN 24 1981

REGISTERED PROFESSIONAL ENGINEER AND LAND SURVEYOR
STEVEN J. BORDENAVE
NEW MEXICO
6-24-81

Adam, Hamlyn, Anderson
Consulting Engineers Inc.
4055 Montgomery Blvd. N.E.
Albuquerque, New Mexico 87109 Ph.881-1808

A Professional Corporation
ARIX
Engineers Architects Planners
Greeley, Colorado
Grand Junction, Colorado
Riverton, Wyoming

THIS DRAWING IS THE PROPERTY OF ARIX, AND IS NOT TO BE REPRODUCED MODIFIED OR USED FOR ANY OTHER PROJECT OR EXTENSION OF THIS PROJECT EXCEPT BY AGREEMENT WITH SAID COMPANY.

SCALE
DRAWN
CHECKED
APPROVED
DATE
PROJECT NO.

GRADING PLAN C-2

Engineer File No. 8071

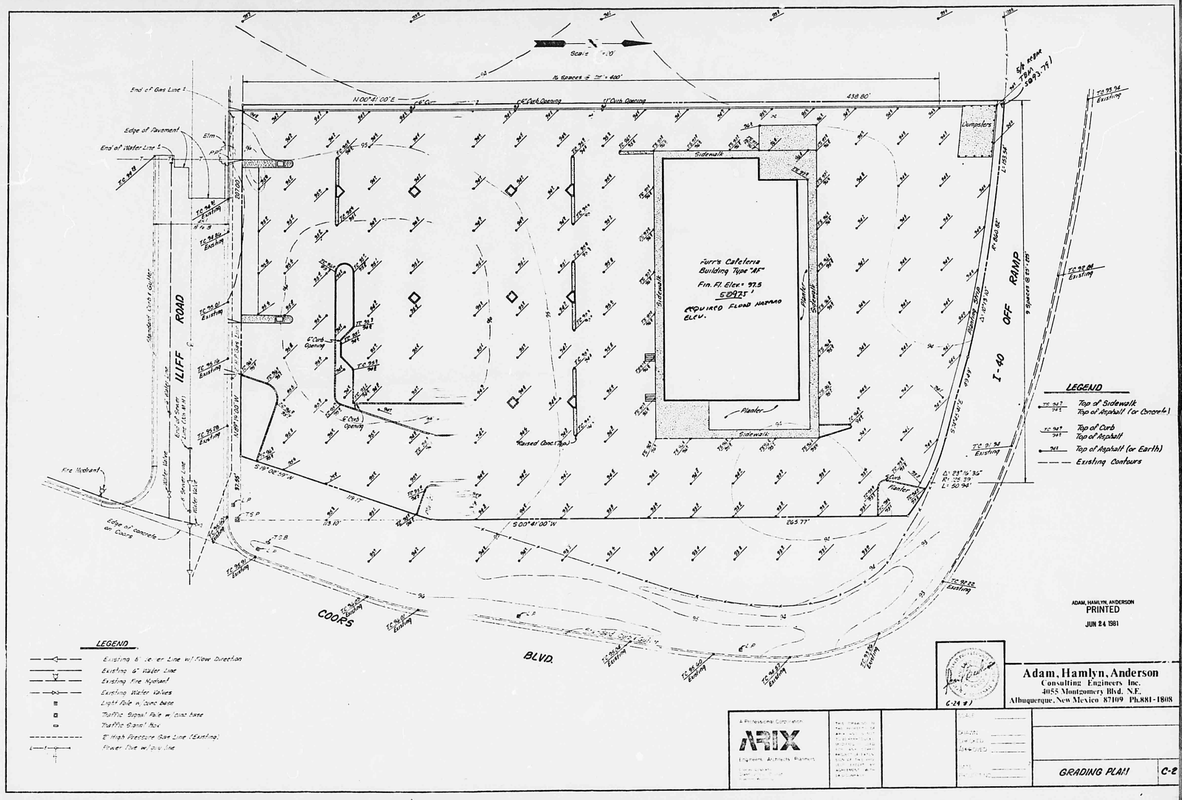
Scale: 1"=10'
End of Gas Line
Edge of Pavement
End of Water Line
Elm
ILIFF ROAD
Jerry's Cafeteria
Building Type "A"
Fin. Fl. Elev. = 97.5
REQUIRED FLOOD PROOFING ELEV.
Sidewalk
Planter
Dumpsters
Proposed Curb Opening
Fire Hydrant
Edge of concrete or Curbing
COORS BLVD.
I-40 OFF RAMP
LEGEND
Top of Sidewalk
Top of Asphalt (or Concrete)
Top of Curb
Top of Asphalt
Top of Asphalt (or Earth)
Existing Contours
Existing 6" Sewer Line w/ Flow Direction
Existing 6" Water Line
Existing Fire Hydrant
Existing Water Valves
Light Pole w/ Spot Beam
Traffic Signal Pole w/ Loop here
Traffic Signal Box
8" High Pressure Gas Line (Existing)
Power Pole w/ Guy Line
ADAM, HAMLYN, ANDERSON
PRINTED
JUN 24 1981
Adam, Hamlyn, Anderson
Consulting Engineers Inc.
4055 Montgomery Blvd. N.E.
Albuquerque, New Mexico 87109 Ph.881-1808
ARIX
GRADING PLAN
C-2