HYDROLOGY

H13/D4
1 PLAN

H13/D4

1 Plan

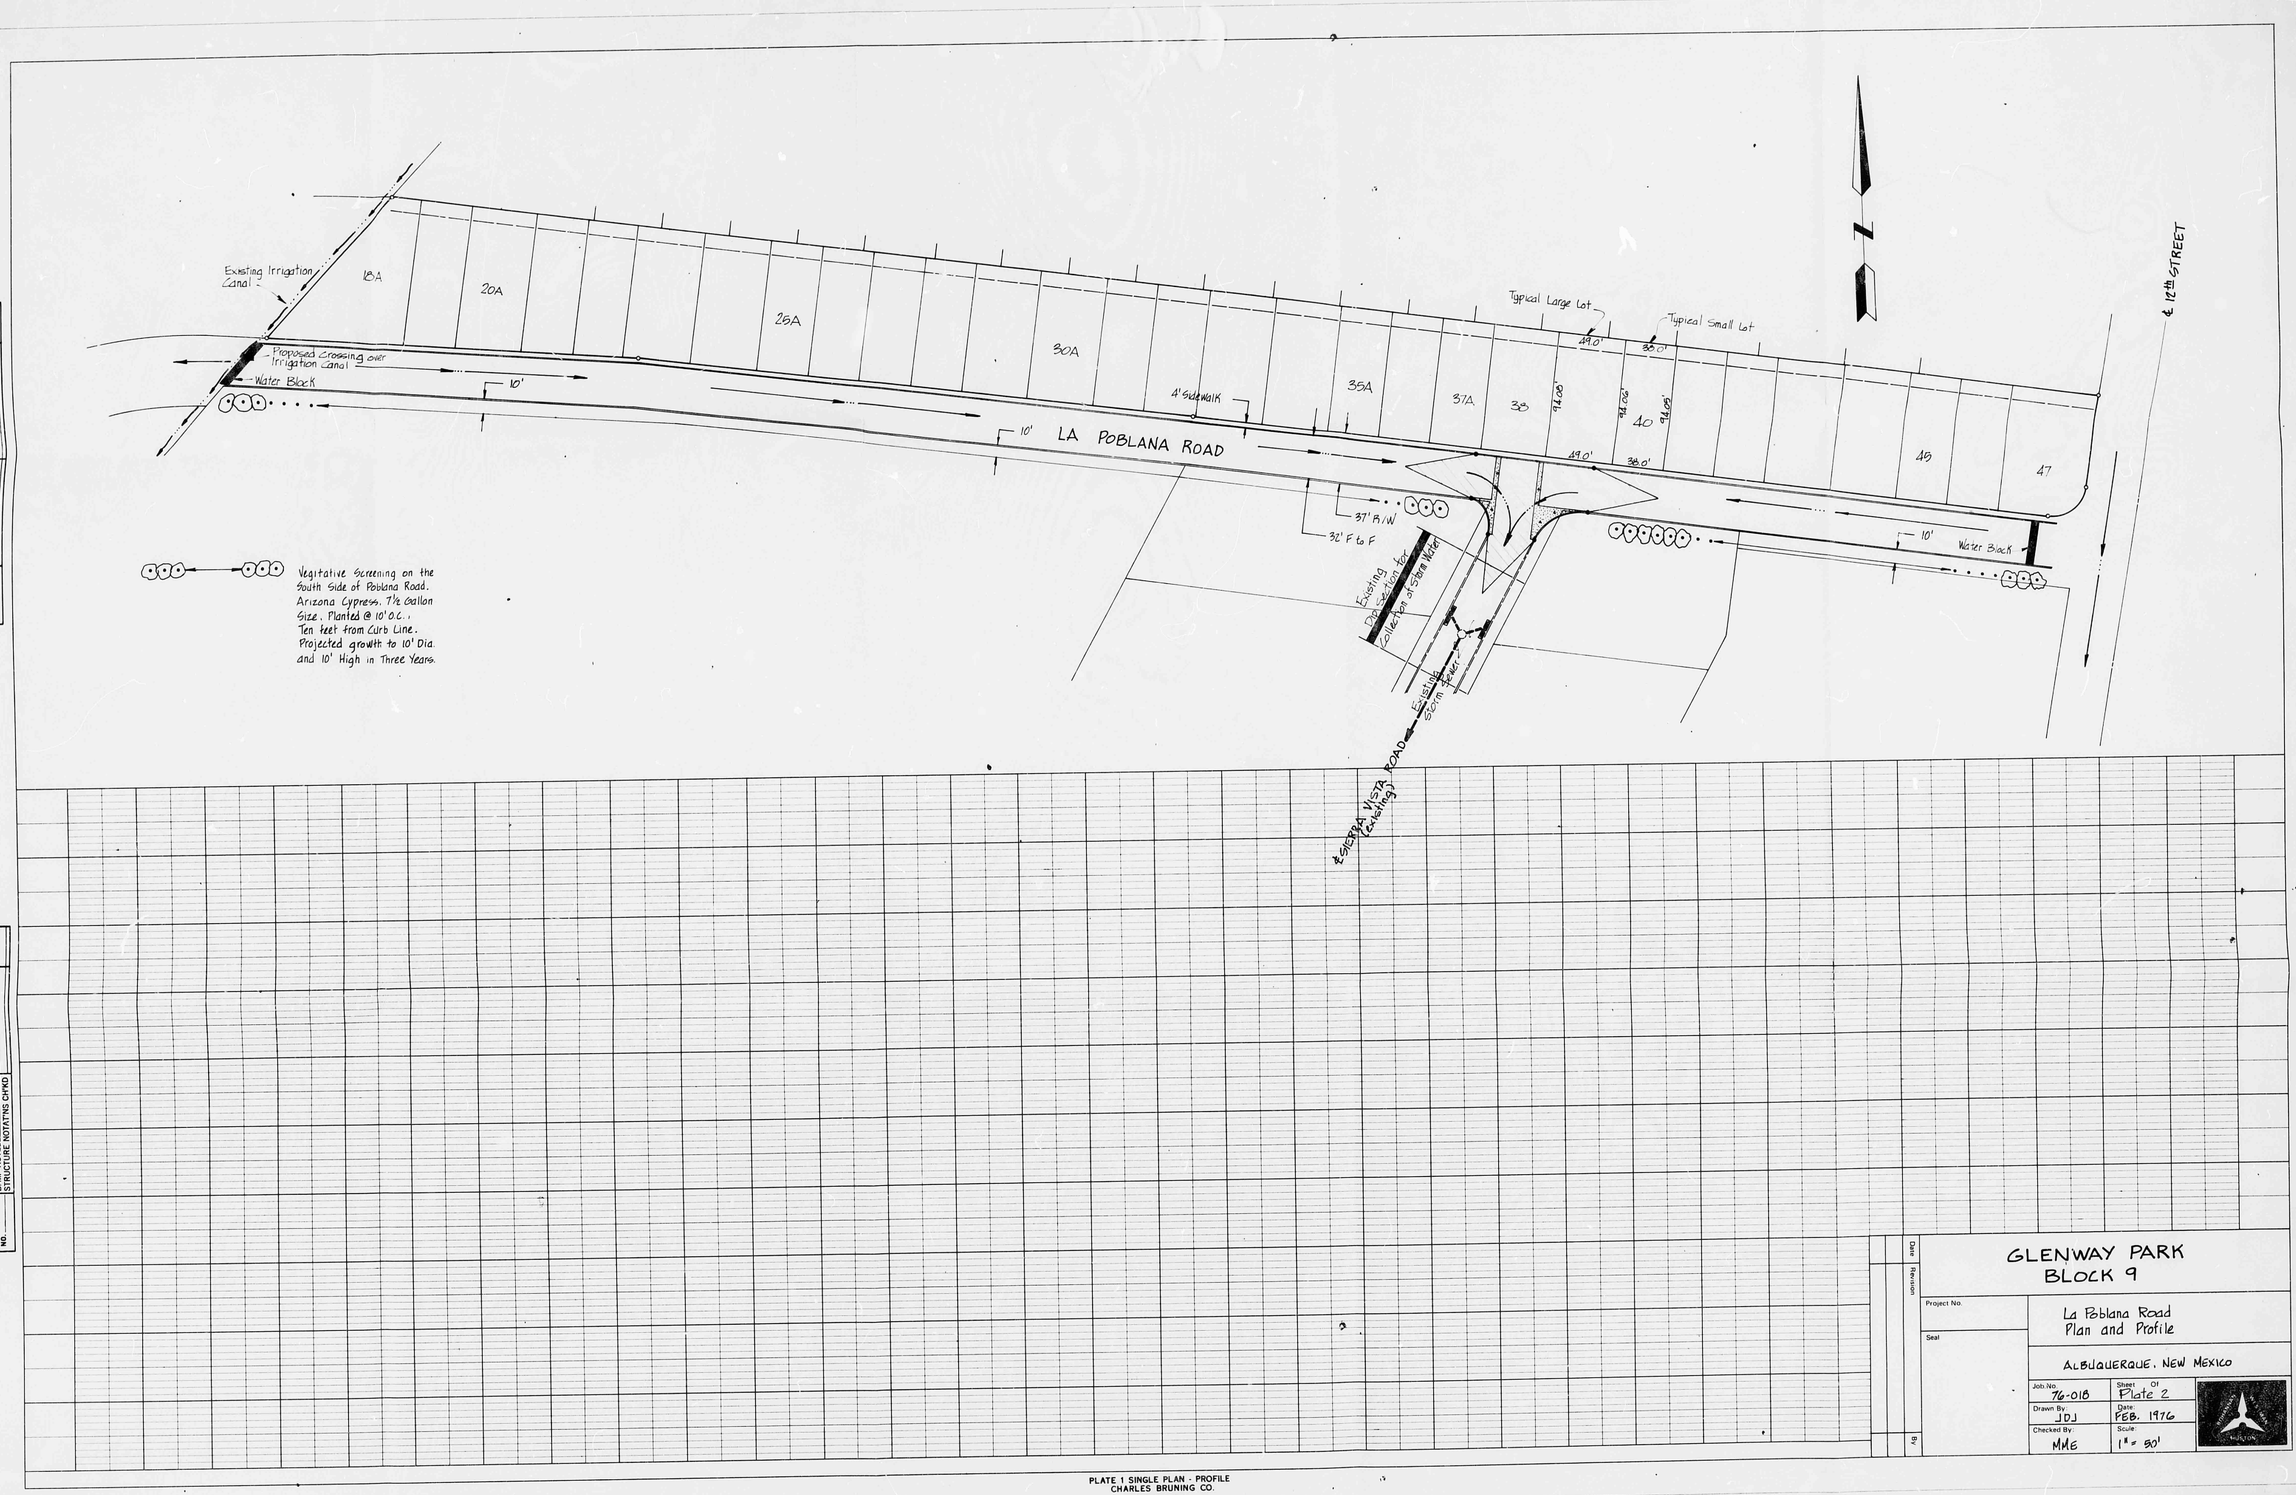

PLAN		BY	DATE
NOTE BOOK NO.	SURVEYED PLOTTED ALIGNMENT CHECKED RT. OF WAY CHECKED		

PROFILE		BY	DATE
NOTE BOOK NO.	SURVEYED PLOTTED GRADES CHECKED B.M. NOTED STRUCTURE NOTATNS CHKD		

Date	Revision	By

GLENWAY PARK BLOCK 9

Project No.

Seal

La Poblana Road
Plan and Profile

ALBUQUERQUE, NEW MEXICO

Job No. 76-018	Sheet Plate 2 Of
Drawn By: JDJ	Date: FEB. 1976
Checked By: MME	Scale: 1" = 50'

PLATE 1 SINGLE PLAN - PROFILE
CHARLES BRUNING CO.
MADE IN U.S.A.