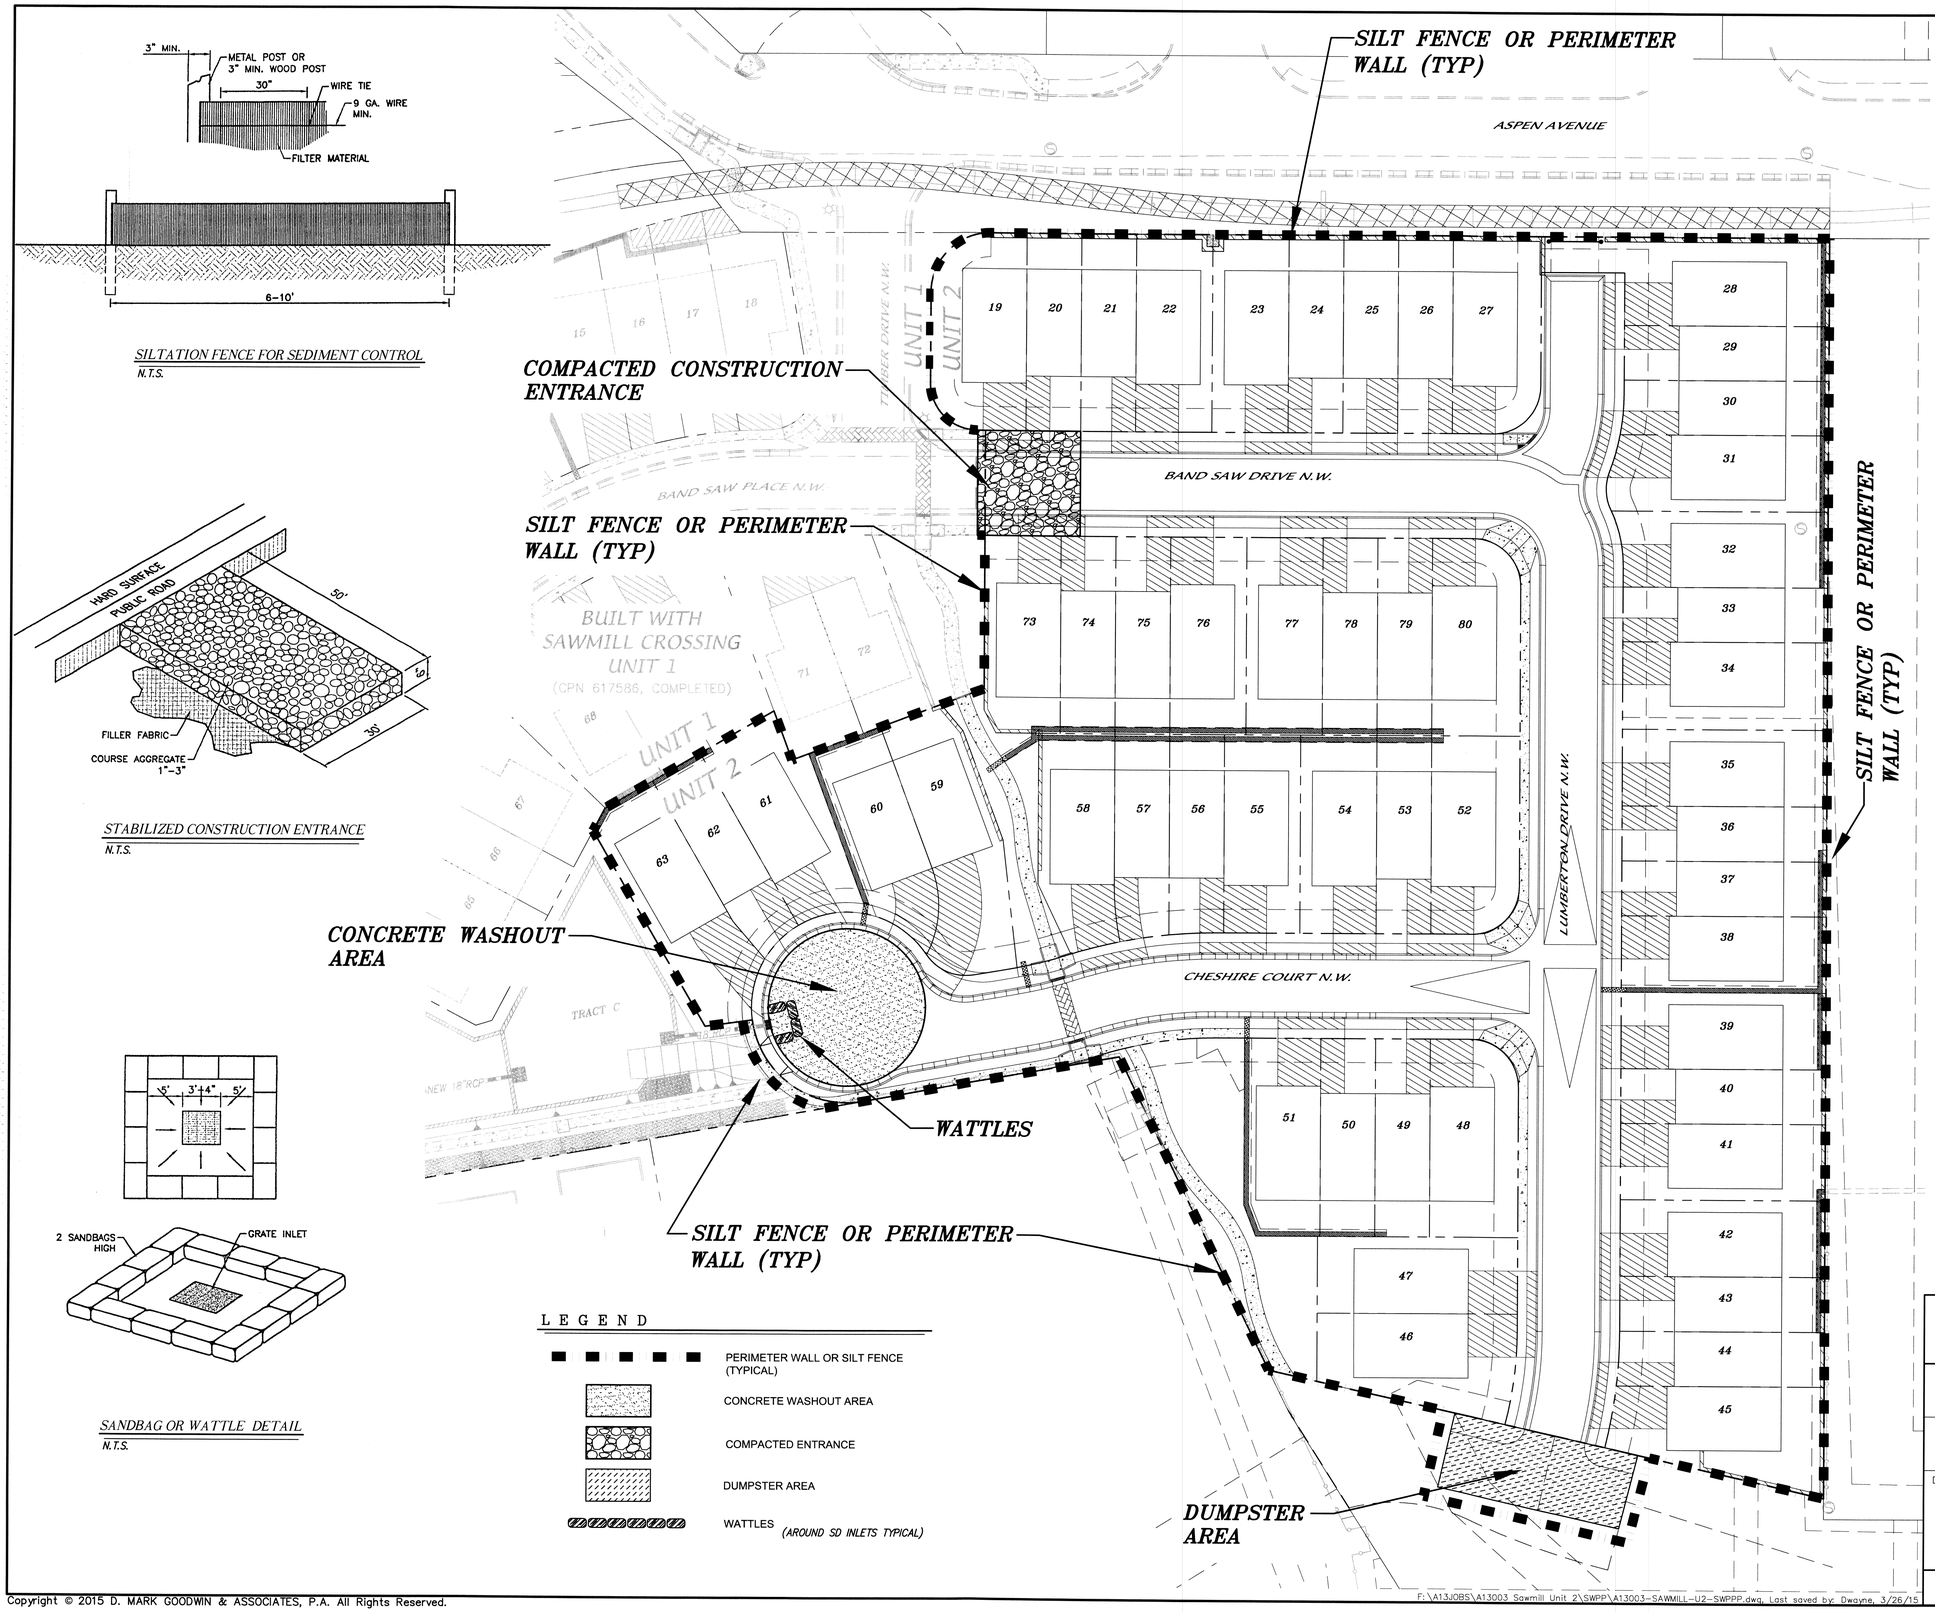

SILTATION FENCE FOR SEDIMENT CONTROL
N.T.S.

STABILIZED CONSTRUCTION ENTRANCE
N.T.S.

SANDBAG OR WATTLE DETAIL
N.T.S.

LEGEND

- PERIMETER WALL OR SILT FENCE (TYPICAL)
- CONCRETE WASHOUT AREA
- COMPACTED ENTRANCE
- DUMPSTER AREA
- WATTLES (AROUND SD INLETS TYPICAL)

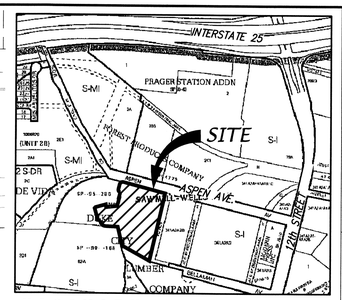

VICINITY MAP H-13-Z

LEGAL DESCRIPTION

LOT B-1-A-2, DUKE CITY LUMBER COMPANY ADDITION

30' 15' 0 30' 60'
SCALE: 1" = 30'

AS BUILT INFORMATION

CONTRACTOR | DATE
STAKED BY | DATE
INSPECTOR'S CHANGE BY | DATE
FIELD VERIFICATION BY | DATE
DRAWINGS CORRECTED BY | DATE

MICRO-FILM INFORMATION

RECORDED BY | DATE
NO.

BENCH MARKS

ACS Brass Cap stamped "5-J134"
From the intersection of I-40 and Rio Grande Boulevard, travel south on Rio Grande 0.4 miles to Mountain Road. Turn left onto Mountain Road and travel east 0.2 miles to 19th Street and the station on the left.
Geographic Position (NAD83, in feet)
N.M. State Plane Coordinates (Central Zone)
N=1491318.377, E=1515633.327
Elevation=4960.459 (NAVD88, in feet)

SURVEY INFORMATION

FIELD NOTES

NO.	BY	DATE

ENGINEER'S SEAL

DIANE HOELLER NEW MEXICO 15667 LICENSED PROFESSIONAL ENGINEER
4-1-15

NO.	DATE	REMARKS	BY
		REVISIONS	

		DATE
DESIGNED BY	DLH	09/14
DRAWN BY	DER	09/14
CHECKED BY	DMG	09/14

dmg MARK GOODWIN & ASSOCIATES, P.A.
CONSULTING ENGINEERS
P.O. BOX 90606
ALBUQUERQUE, NEW MEXICO 87199
(505) 828-2200, FAX (505) 797-9539

CITY OF ALBUQUERQUE
PUBLIC WORKS DEPARTMENT

TITLE:
SAWMILL CROSSING - UNIT 2
EROSION AND SEDIMENT CONTROL

DESIGN REVIEW COMMITTEE	CITY ENGINEER APPROVAL	LAST DESIGN UPDATE	MO./DAY/YR.	MO./DAY/YR.

CITY PROJECT NO.	ZONE MAP NO.	SHEET	OF
617588	H-13-Z	1	1

F:\A13JOBS\A13003 Sawmill Unit 2\SWPP\A13003-SAWMILL-U2-SWPPP.dwg, Last saved by: Dwayne, 3/26/15

Copyright © 2015 D. MARK GOODWIN & ASSOCIATES, P.A. All Rights Reserved.