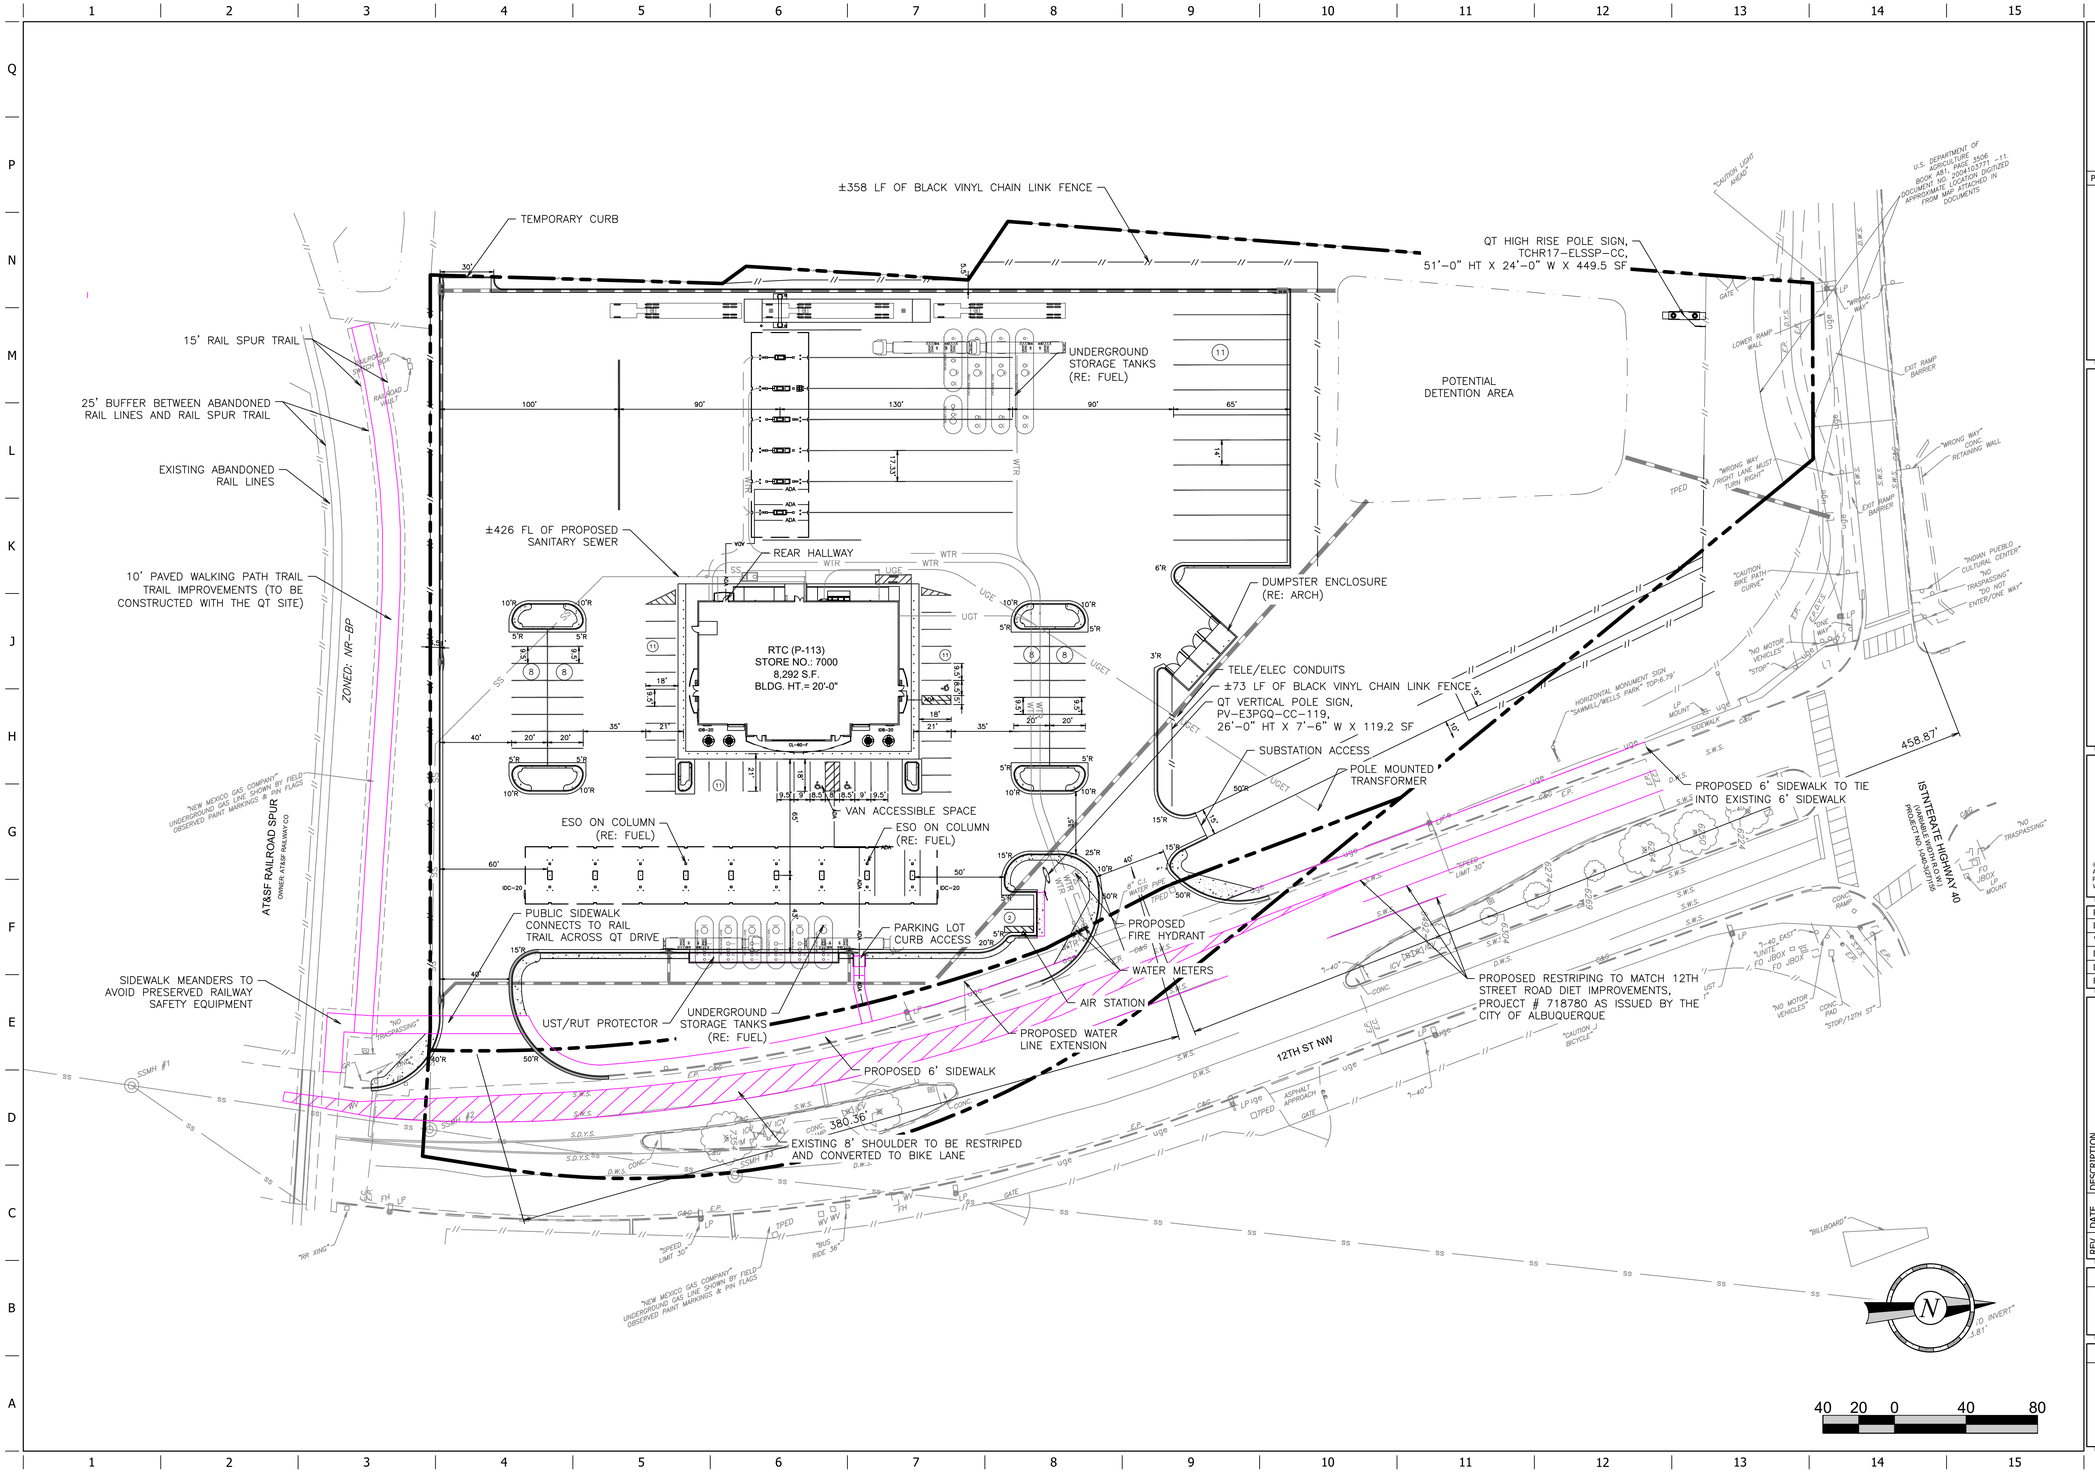

PROJECT NO.:7000.01

MATKIN HOOVER ENGINEERING & SURVEYING
8 SPENCER ROAD, SUITE 100
BOERNE, TEXAS 78006
OFFICE: 830.249.0600
CONTACT@MATKINHOOVER.COM
TEXAS REGISTERED ENGINEERING FIRM F-10024500
TEXAS REGISTERED SURVEYING FIRM F-10024500

QuikTrip No. 7000

1701 12TH ST NW
ALBUQUERQUE, NEW MEXICO

© COPYRIGHT QUIKTRIP CORPORATION 2011
ANY UNAUTHORIZED USE, REPRODUCTION, PUBLICATION, DISTRIBUTION, OR SALE IN WHOLE OR IN PART, IS STRICTLY FORBIDDEN.

PROTOTYPE: P-113 (02/01/23)
DIVISION: 89
VERSION: 001
DESIGNED BY: GC
DRAWN BY: MM
REVIEWED BY:

REV	DATE	DESCRIPTION

ORIGINAL ISSUE DATE:

SHEET TITLE:
PUBLIC IMPROVEMENTS EXHIBIT

SHEET NUMBER:
FIG 1.1

FILE LOCATION:Z:\PROJECTS\QUIKTRIP\7000 - I-40 & 12 St NW - Albuquerque NM\C\89-7000 Civil.dwg TAB NAME:Overall Site - Color Coded USER:gcook SAVED:4/15/2024 4:39 PM PLOTTED:4/15/2024 5:04 PM