HYDROLOGY

H14/D11
1 PLAN

H14/D11

1 PLAN

LANDSCAPING
PLANT SIZES
Tree: 1.5 inch in caliper or 10-12 feet in length.
Shrubs: 5 gallon minimum
ZONING DIVISION

LANDSCAPING
I understand that the actual on site landscaping must match exactly that which has been approved on this plan. Any deletions, additions or modifications must be submitted to the zoning section & approved prior to final inspection.
Property owner or authorized representative
Date 7/12/82
ZONING SECTION

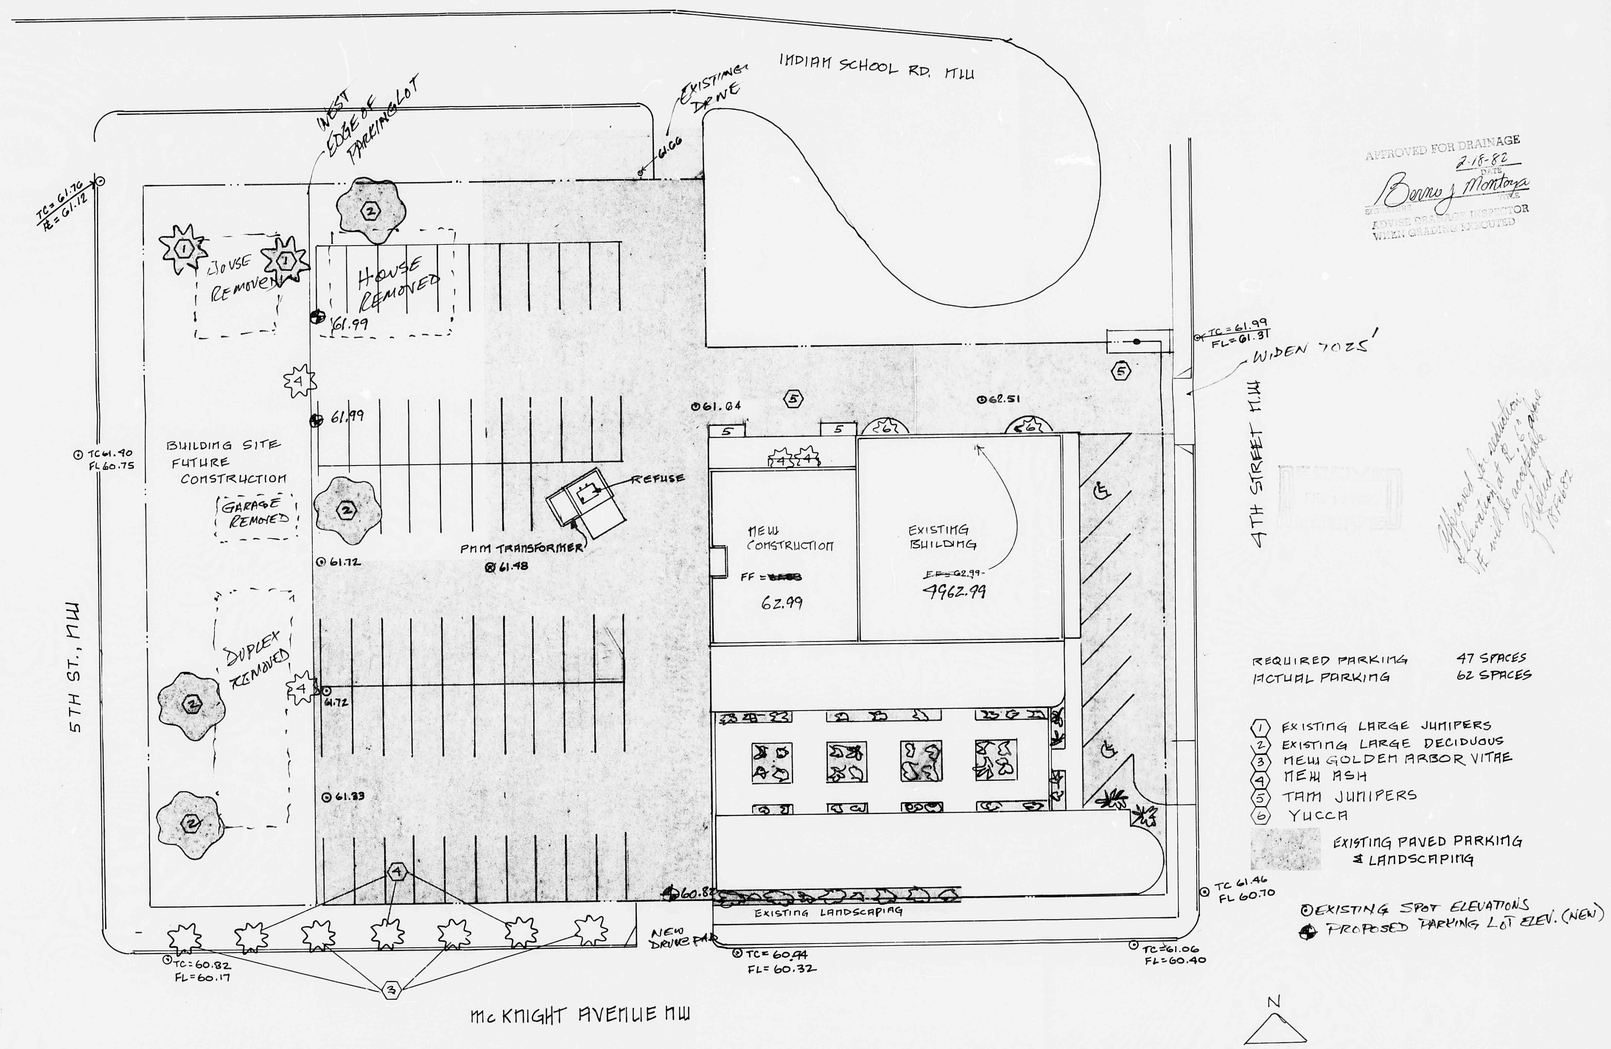


APPROVED FOR DRAINAGE
2-18-82
Benny J Montoya
ADVISE OF GRADE INSPECTOR WHEN GRADING IS LOCATED

REQUIRED PARKING 47 SPACES
ACTUAL PARKING 62 SPACES

1. EXISTING LARGE JUNIPERS
2. EXISTING LARGE DECIDUOUS
3. NEW GOLDEN ARBOR VITAE
4. NEW ASH
5. TAM JUNIPERS
6. YUCCA

EXISTING PAVED PARKING & LANDSCAPING

⊙ EXISTING SPOT ELEVATIONS
✚ PROPOSED PARKING LOT ELEV. (NEW)

I, D. T. Morrison, New Mexico Registered Land Surveyor No. 1010 do hereby certify that the elevations shown hereon are per City of Albuquerque, New Mexico, datum and are referred to City Bench Mark No. 2-H14.

D. T. Morrison
D. T. MORRISON N.M.L.S. 1010

REVISED PARKING PLAN & LANDSCAPING SCALE 1" = 20'-0"

DON LOHMAN, INC., 2039 4TH NW