HYDROLOGY

H15/D33

ONE PLAN

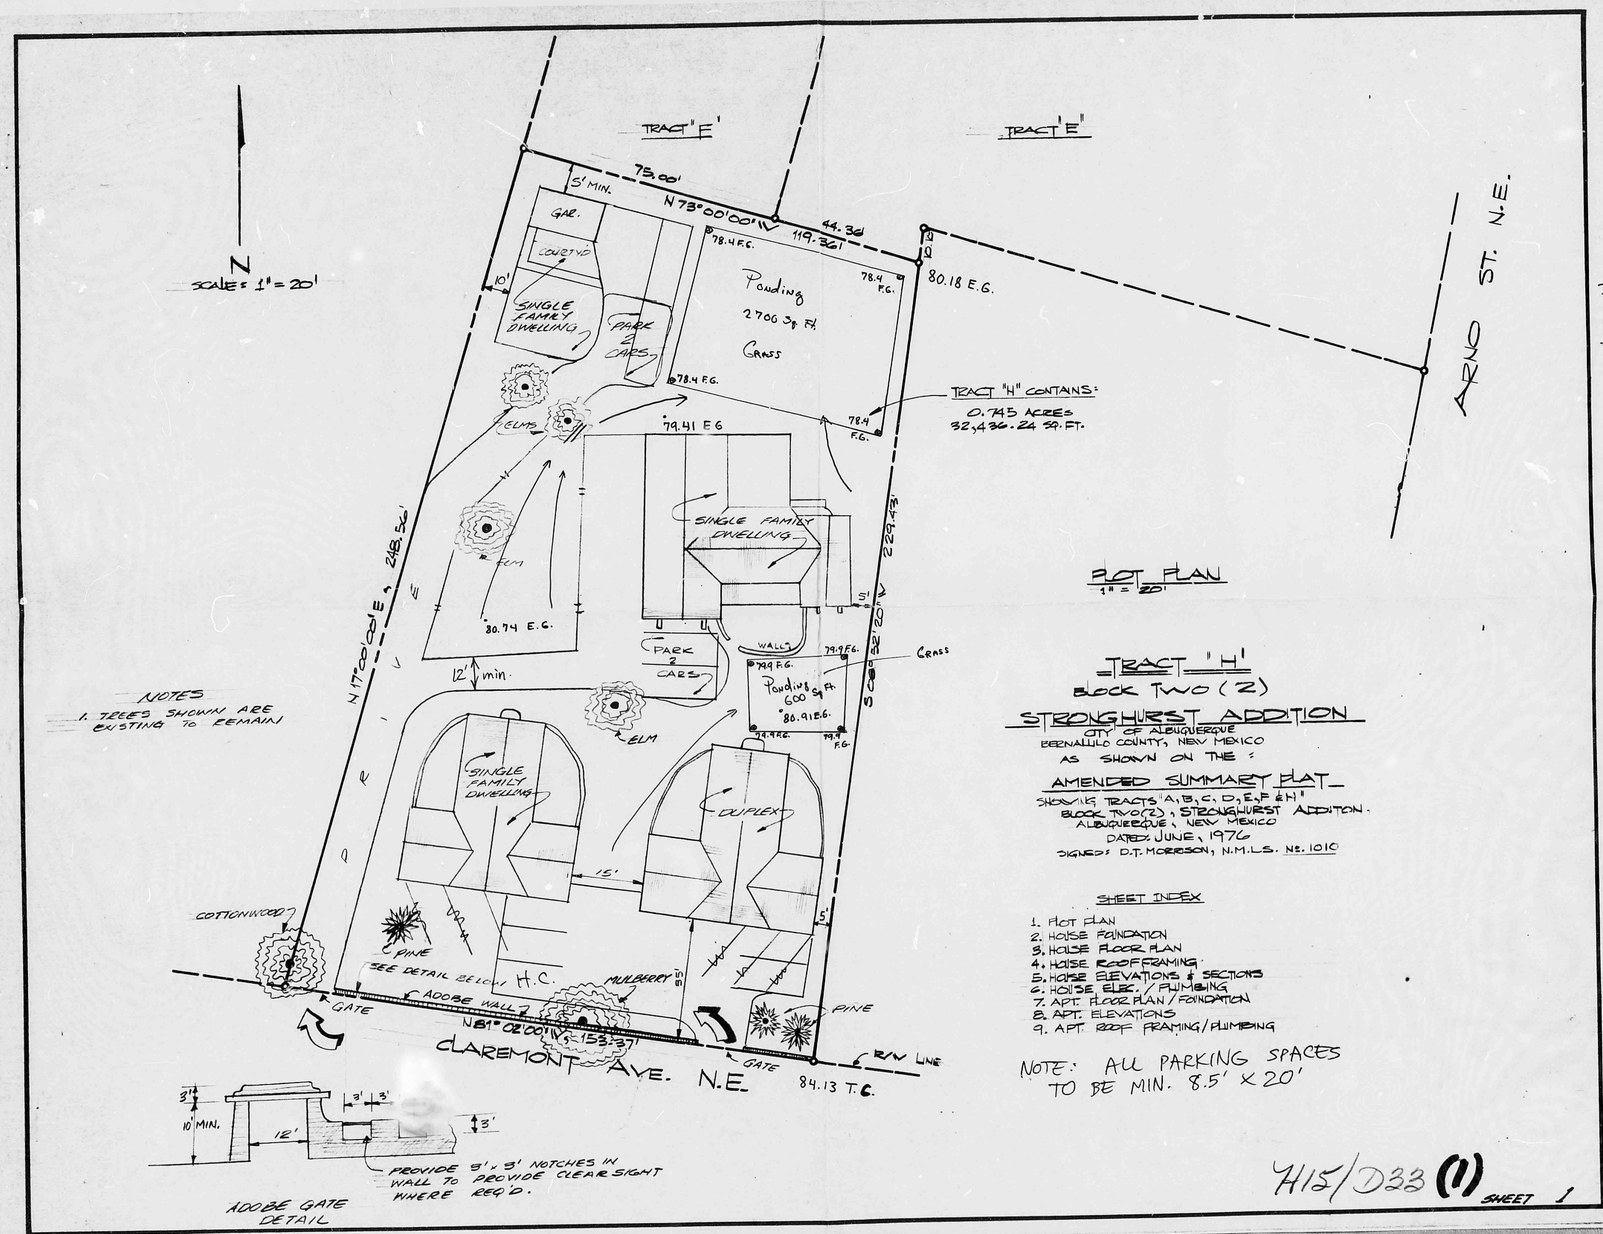

NOTES

1. TREES SHOWN ARE EXISTING TO REMAIN

PLOT PLAN
1" = 20'

TRACT "H"
BLOCK TWO (2)
STRONGHURST ADDITION
CITY OF ALBUQUERQUE
BERNALILLO COUNTY, NEW MEXICO
AS SHOWN ON THE:
AMENDED SUMMARY PLAT
SHOWING TRACTS 'A, B, C, D, E, F & H'
BLOCK TWO (2), STRONGHURST ADDITION.
ALBUQUERQUE, NEW MEXICO
DATED: JUNE, 1976
SIGNED: D.T. MORRISON, N.M.L.S. No. 1010

SHEET INDEX

1. PLOT PLAN
2. HOUSE FOUNDATION
3. HOUSE FLOOR PLAN
4. HOUSE ROOF FRAMING
5. HOUSE ELEVATIONS & SECTIONS
6. HOUSE ELEC. / PLUMBING
7. APT. FLOOR PLAN / FOUNDATION
8. APT. ELEVATIONS
9. APT. ROOF FRAMING / PLUMBING

NOTE: ALL PARKING SPACES TO BE MIN. 8.5' X 20'

H15/D33 (1) SHEET 1

H15/D33