HYDROLOGY

H16/D6
TWO PLANS

H16/D6
2 Plans

PLAN SHOT IN TWO SECTIONS.

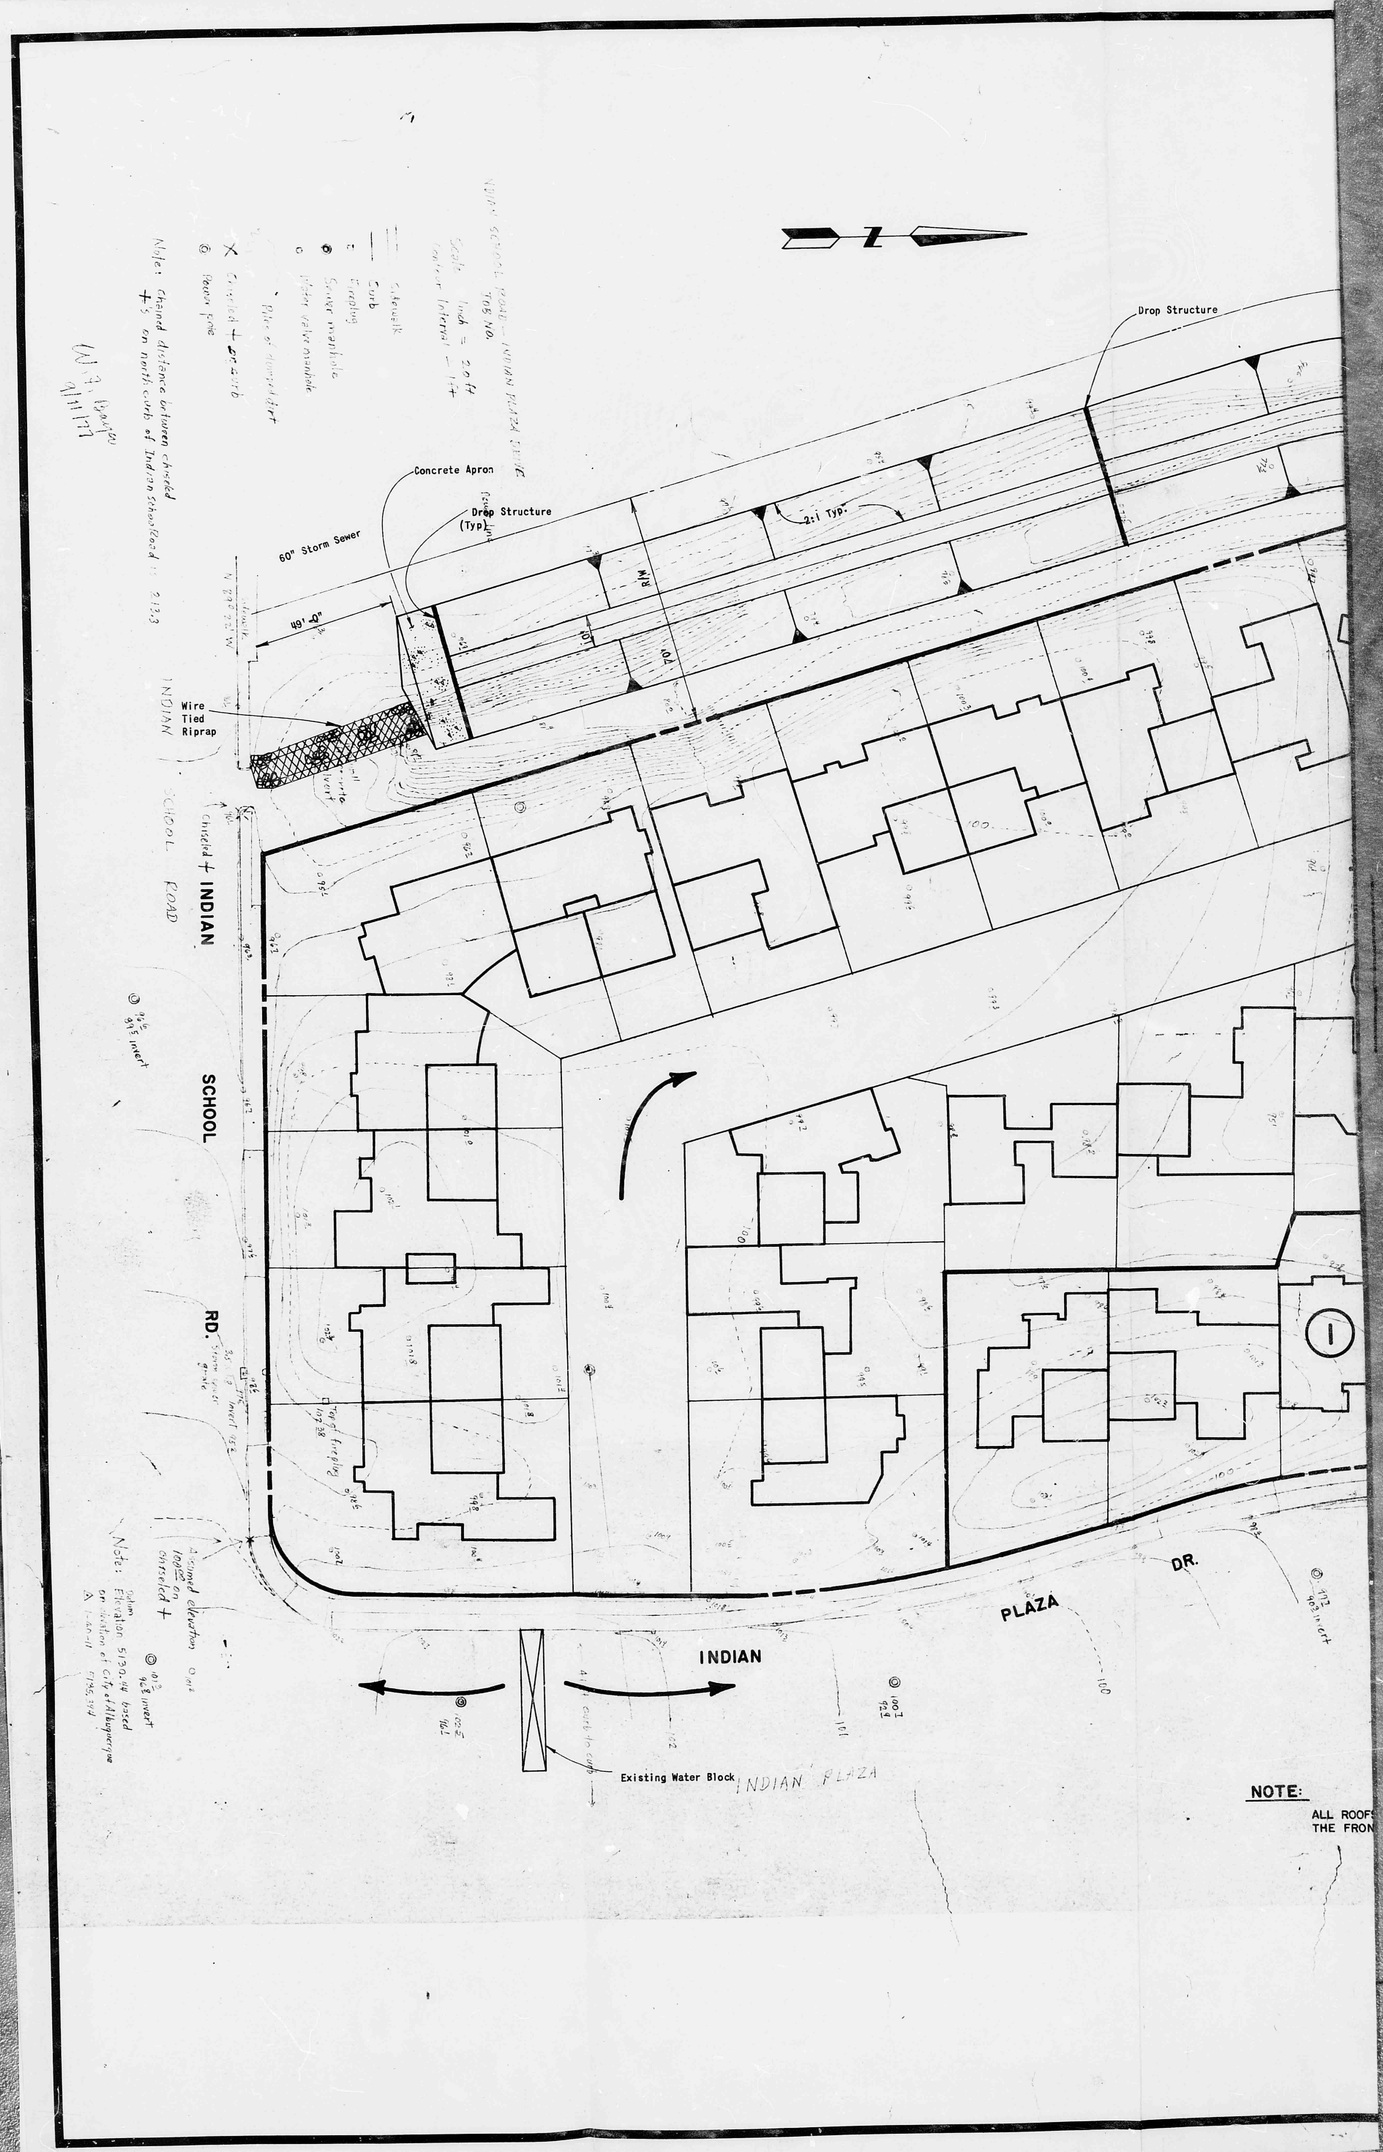

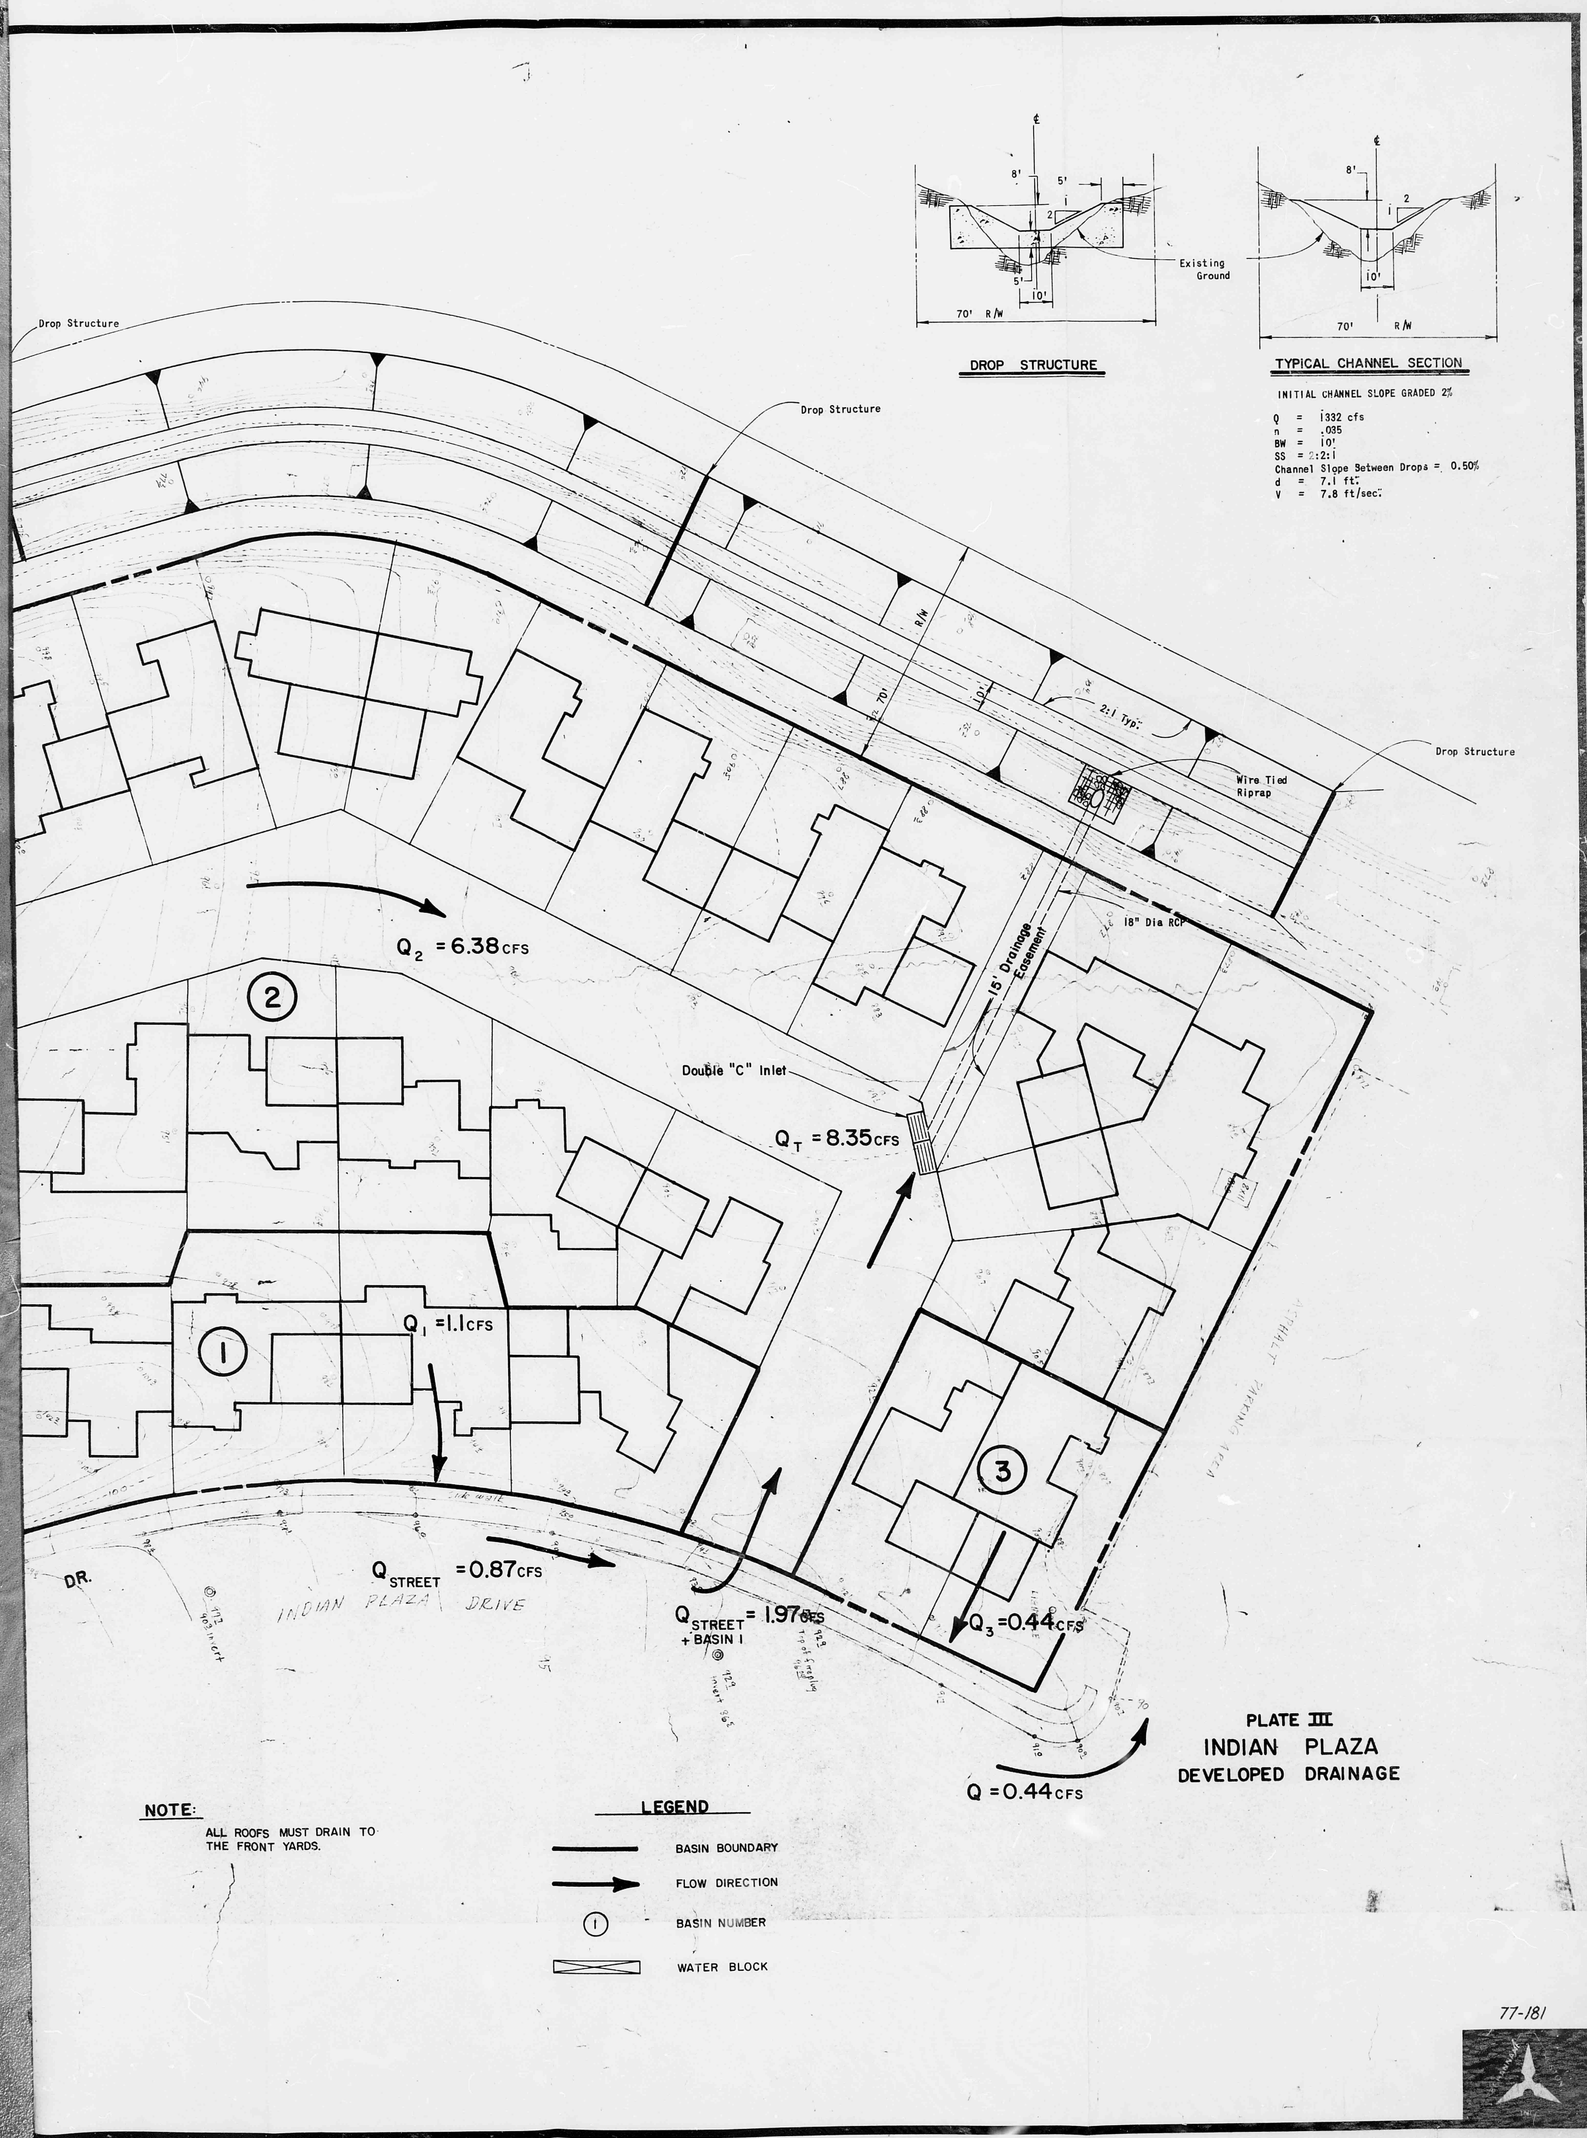

PLATE III
INDIAN PLAZA
DEVELOPED DRAINAGE

PLAN SHOT IN TWO SECTIONS.

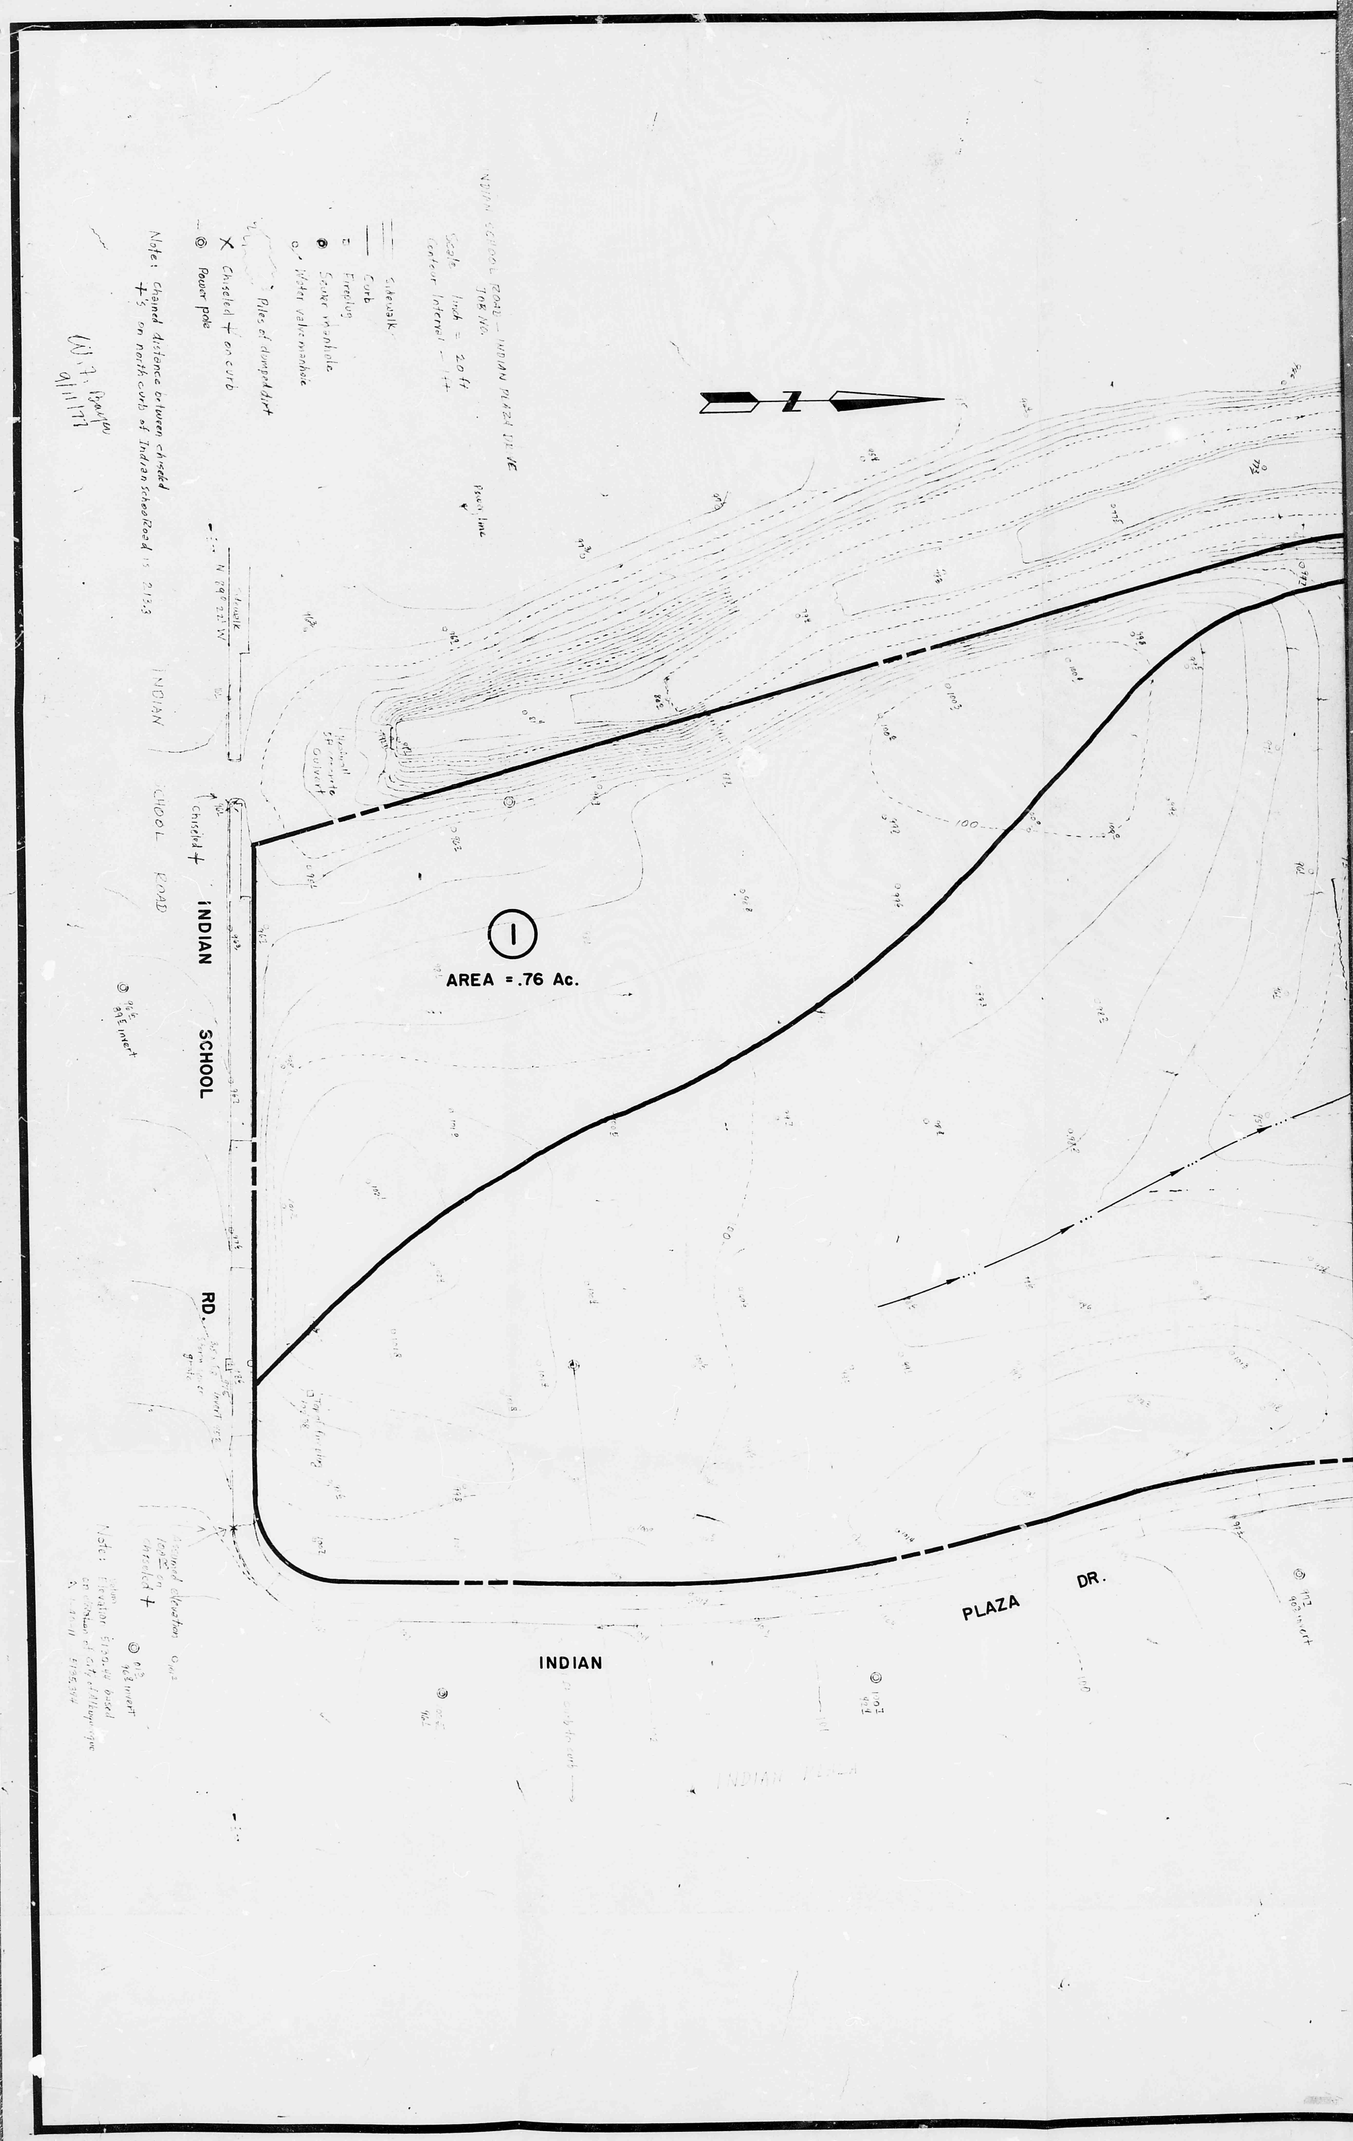

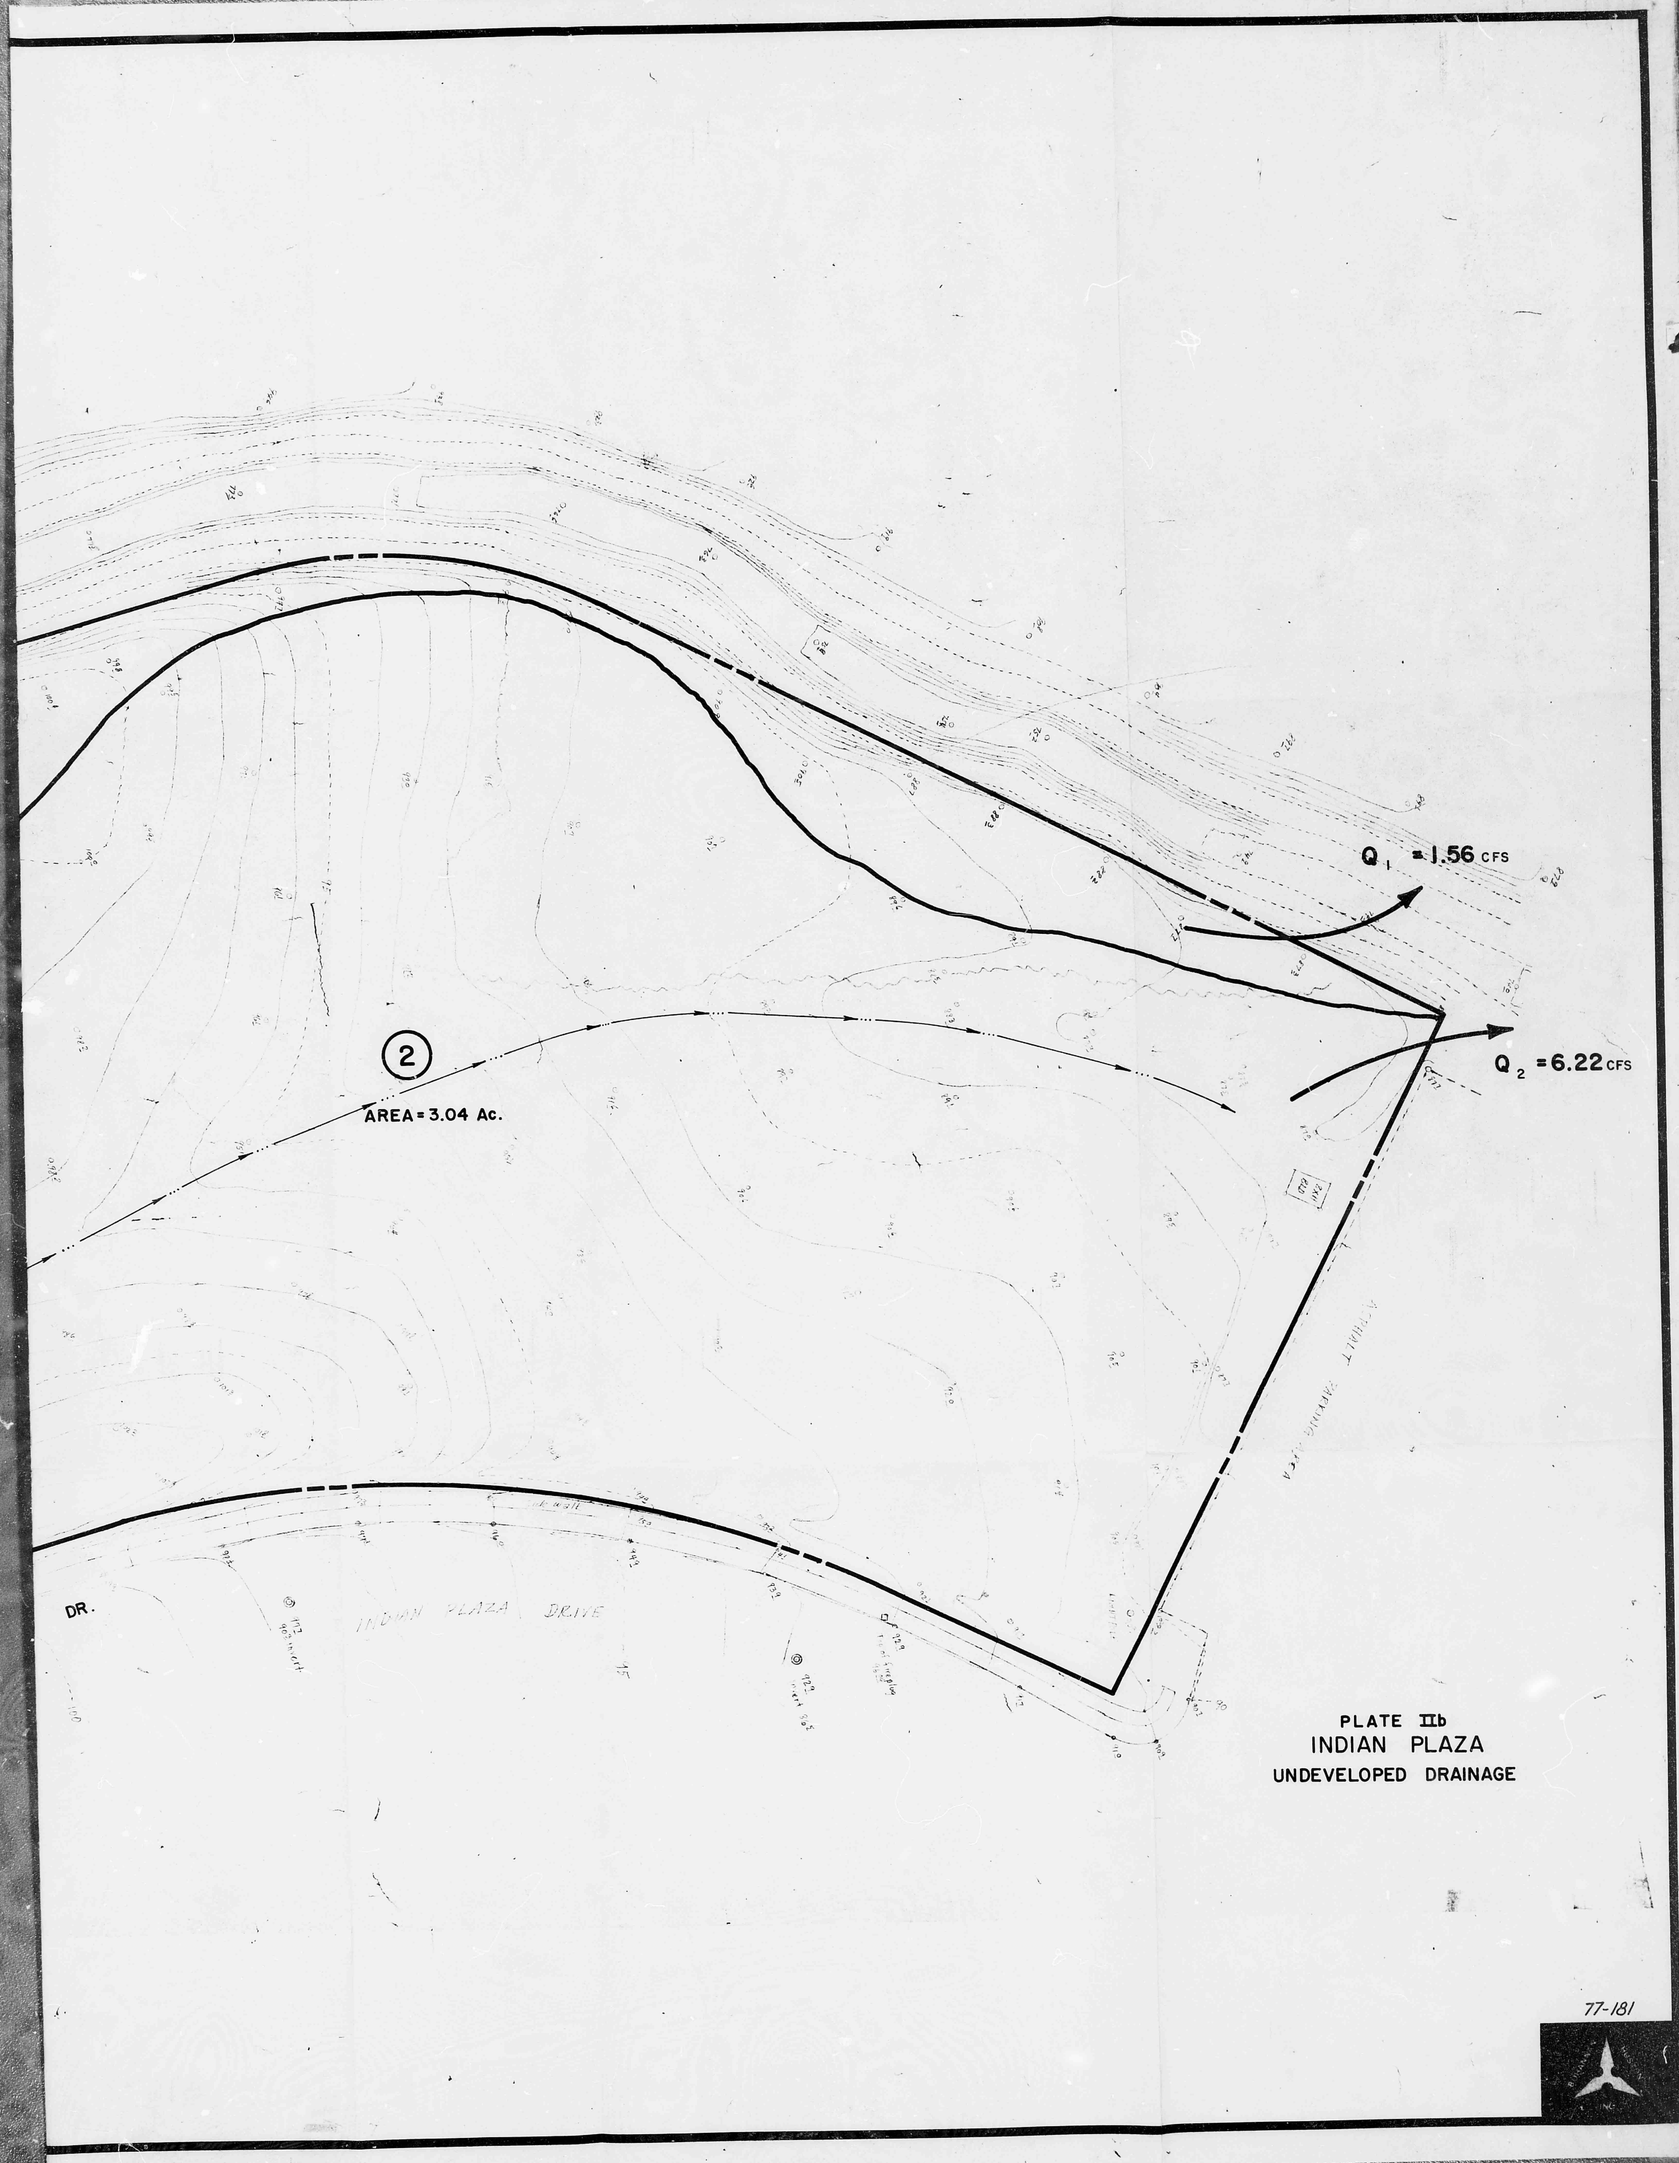

PLATE IIb
INDIAN PLAZA
UNDEVELOPED DRAINAGE