HYDROLOGY

H16/D21
2 PLANS

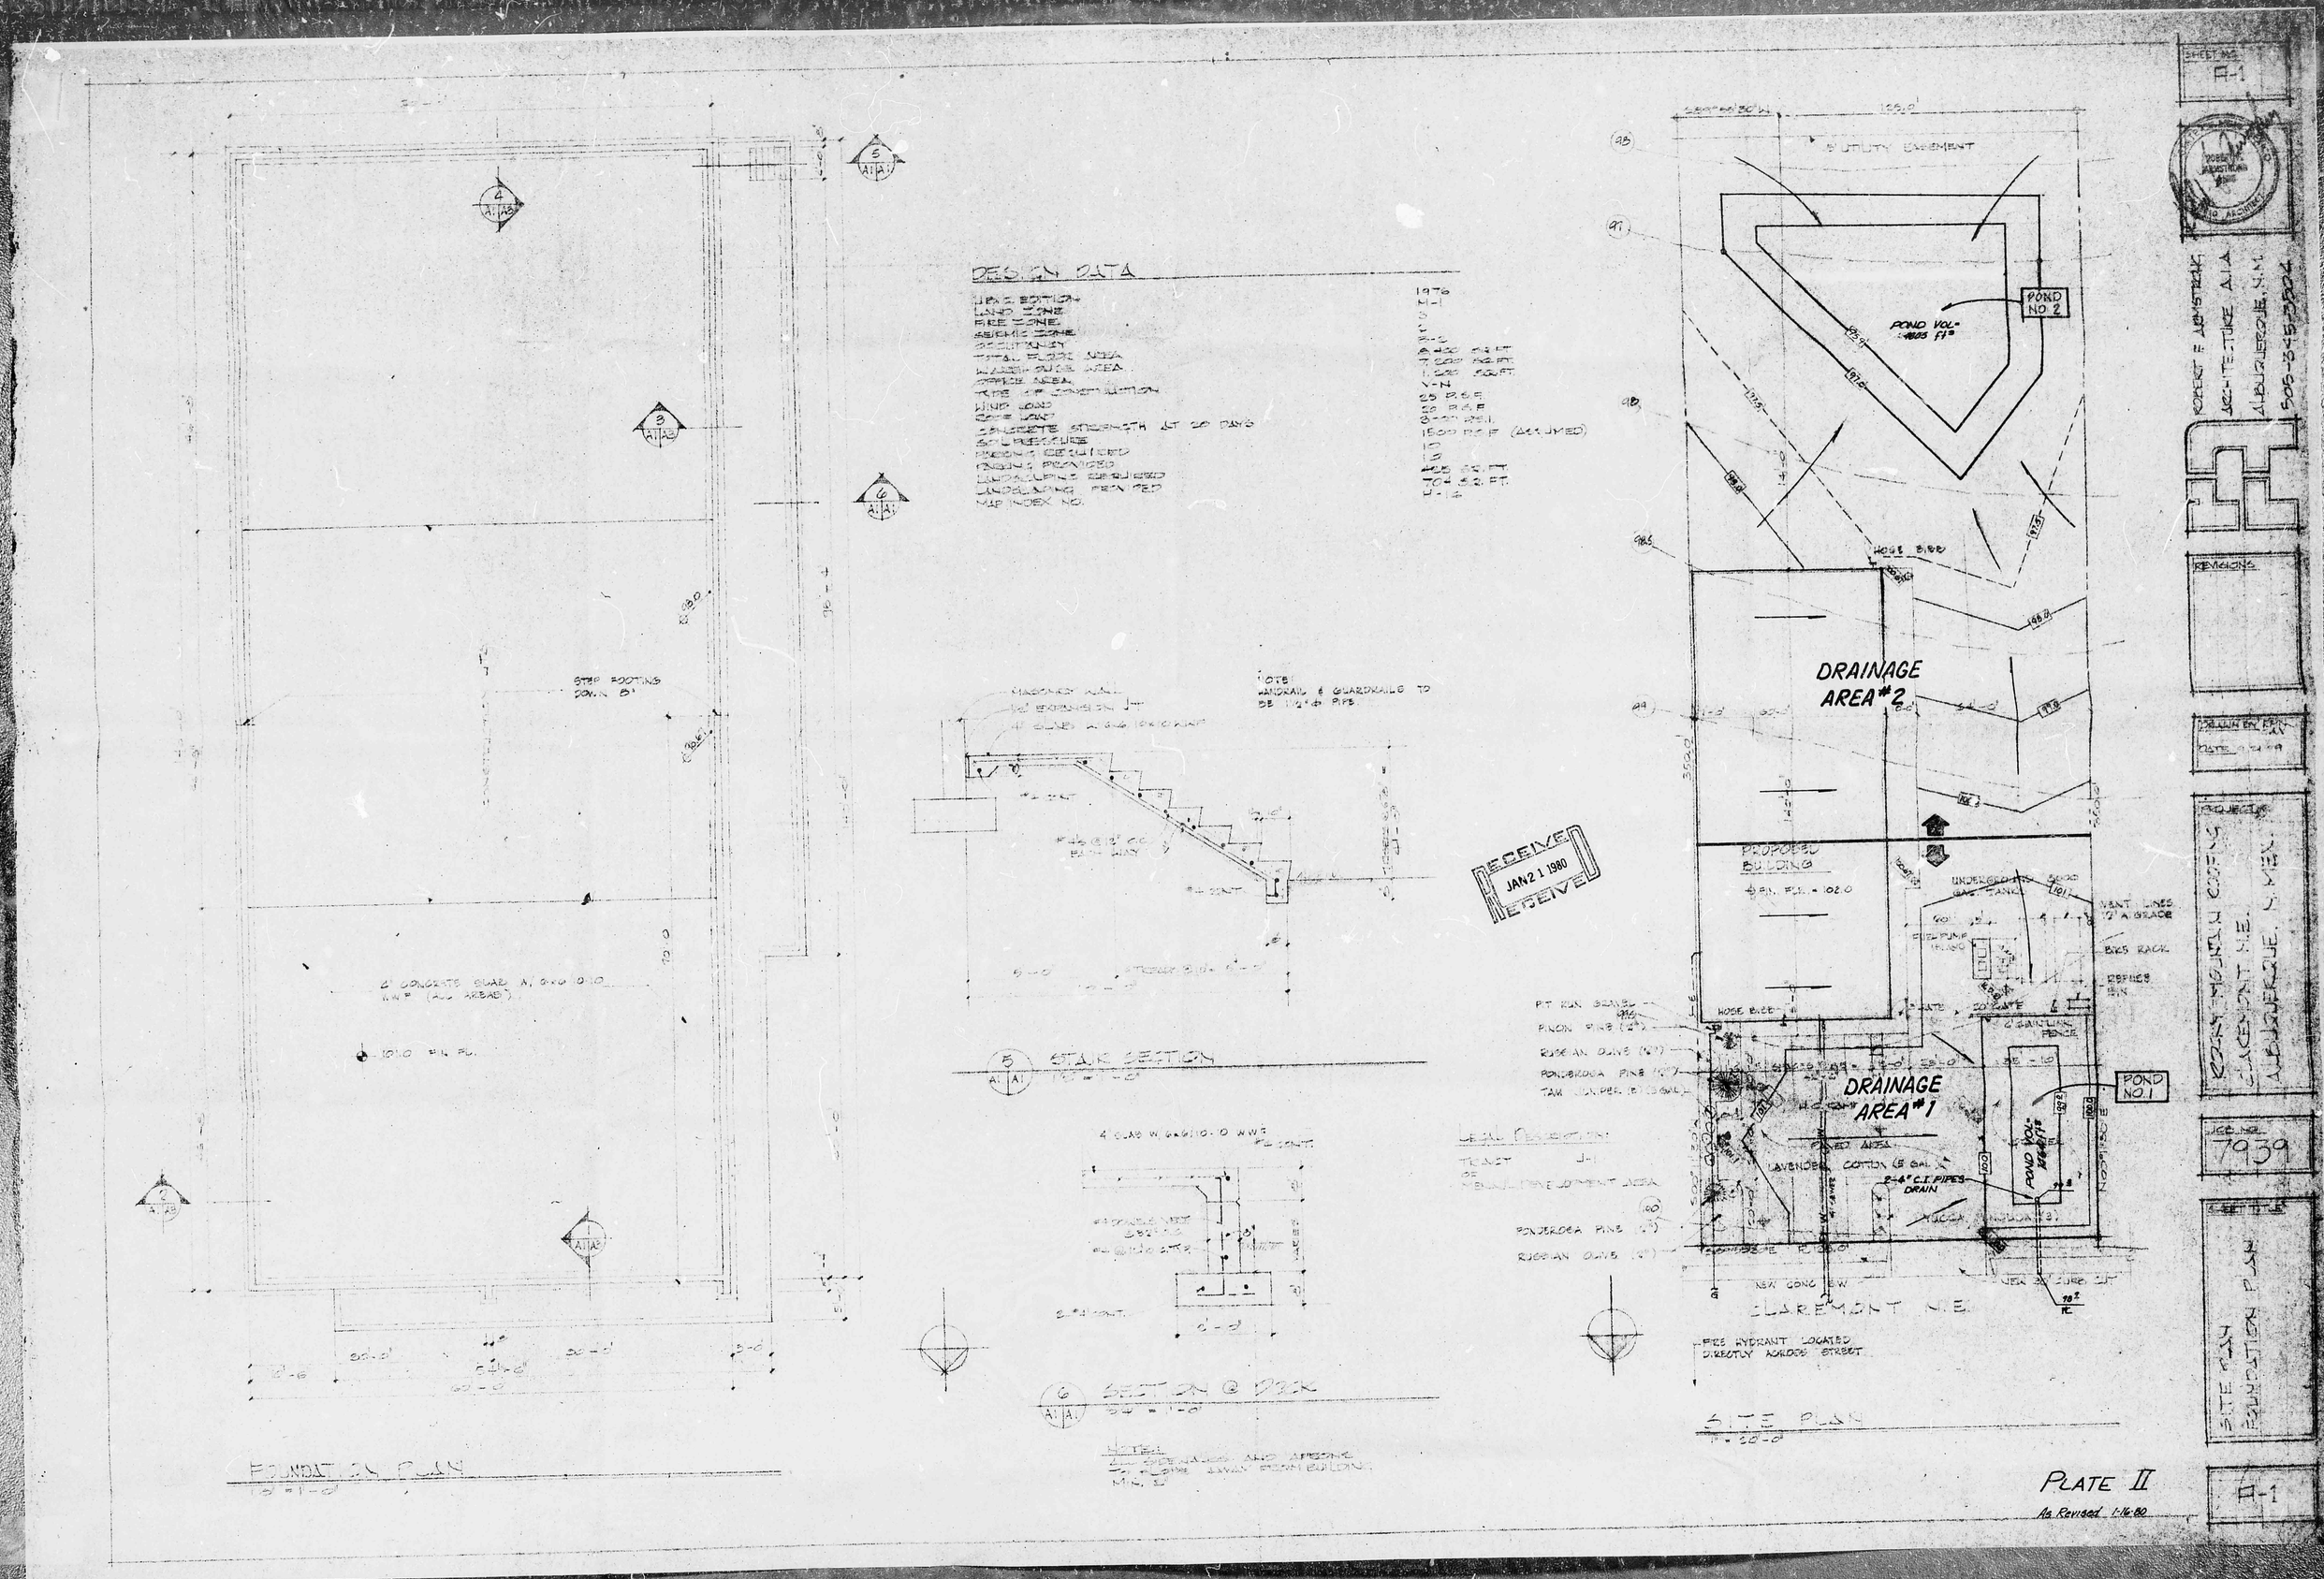
DESIGN DATA
1976
M-1
DRAINAGE AREA #2
DRAINAGE AREA #1
POND NO 2
POND NO 1
POND VOL. = 4805 FT³
PROPOSED BUILDING
UTILITY EASEMENT
CLAREMONT N.E.
FIRE HYDRANT LOCATED DIRECTLY ACROSS STREET
FOUNDATION PLAN
STAIR SECTION
SECTION @ DRIN
SITE PLAN
PLATE II
As Revised 1-16-80
ROBERT F. LEWISTRONG
ARCHITECTURE A.I.A.
ALBUQUERQUE, N.M.
505-345-5224
REVISIONS
DRAWN BY
DATE
PROJECT
CORN MOUNTAIN CONDS
CLAREMONT N.E.
ALBUQUERQUE, N. MEX.
JOB NO.
7939
SITE PLAN
FOUNDATION PLAN
A-1

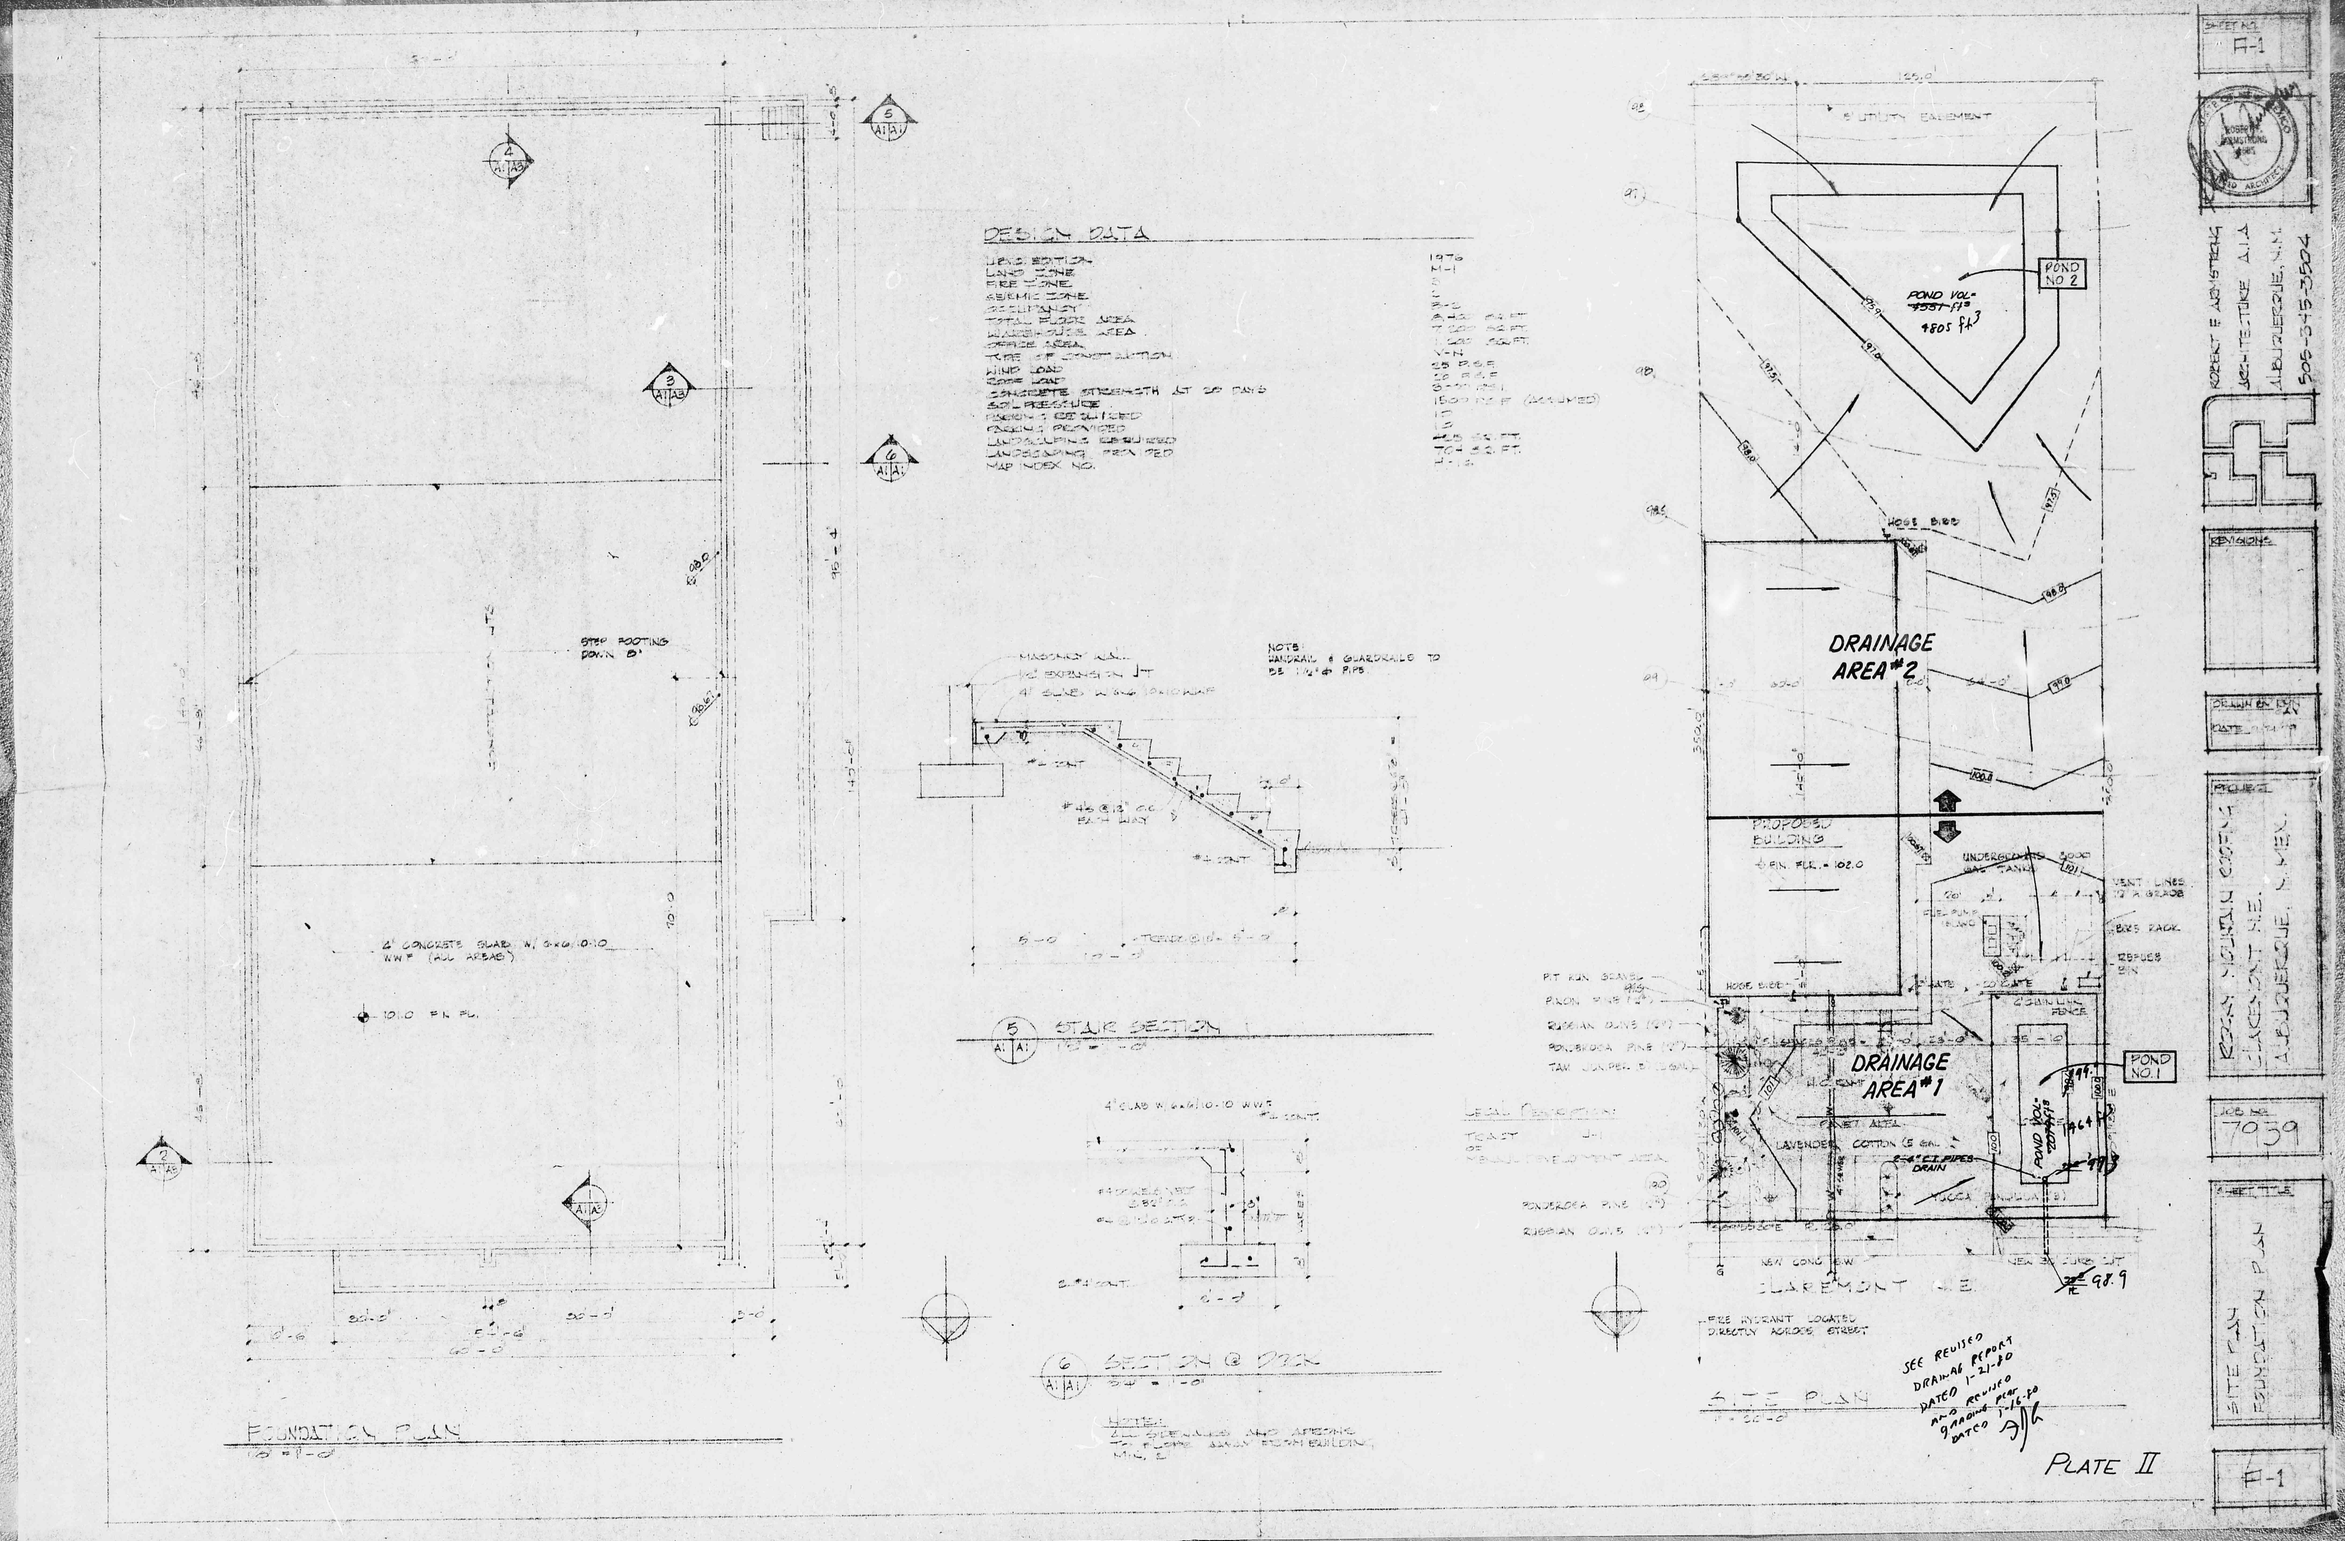
DESIGN DATA
FOUNDATION PLAN
STAIR SECTION
SECTION @ DOCK
SITE PLAN
DRAINAGE AREA #2
DRAINAGE AREA #1
POND NO 2
POND NO. 1
POND VOL. 4805 ft³
PROPOSED BUILDING
CLAREMONT AVE.
SEE REVISED DRAINAGE REPORT DATED 1-21-80
AND REVISED GRADING PLAN DATED 1-16-80
PLATE II
SHEET NO. F-1
ROBERT E. ADVISTEING
ARCHITECTURE A.I.A.
ALBUQUERQUE, N.M.
505-345-3504
REVISIONS
DRAWN BY
DATE
PROJECT
ROAD MERIDIAN CONDOMINIUMS
CLAREMONT AVE.
ALBUQUERQUE, N.M.
JOB NO. 7939
SHEET TITLE
SITE PLAN
FOUNDATION PLAN
F-1