HYDROLOGY

H16/D29
2 PLANS

H16/D29

2 PLANS

NOTE: PROPERTY LINE SHALL BE .33' (4") ABOVE TOP OF CURB OR 1'-0" ABOVE FLOW LINE OF CURB AT D/W

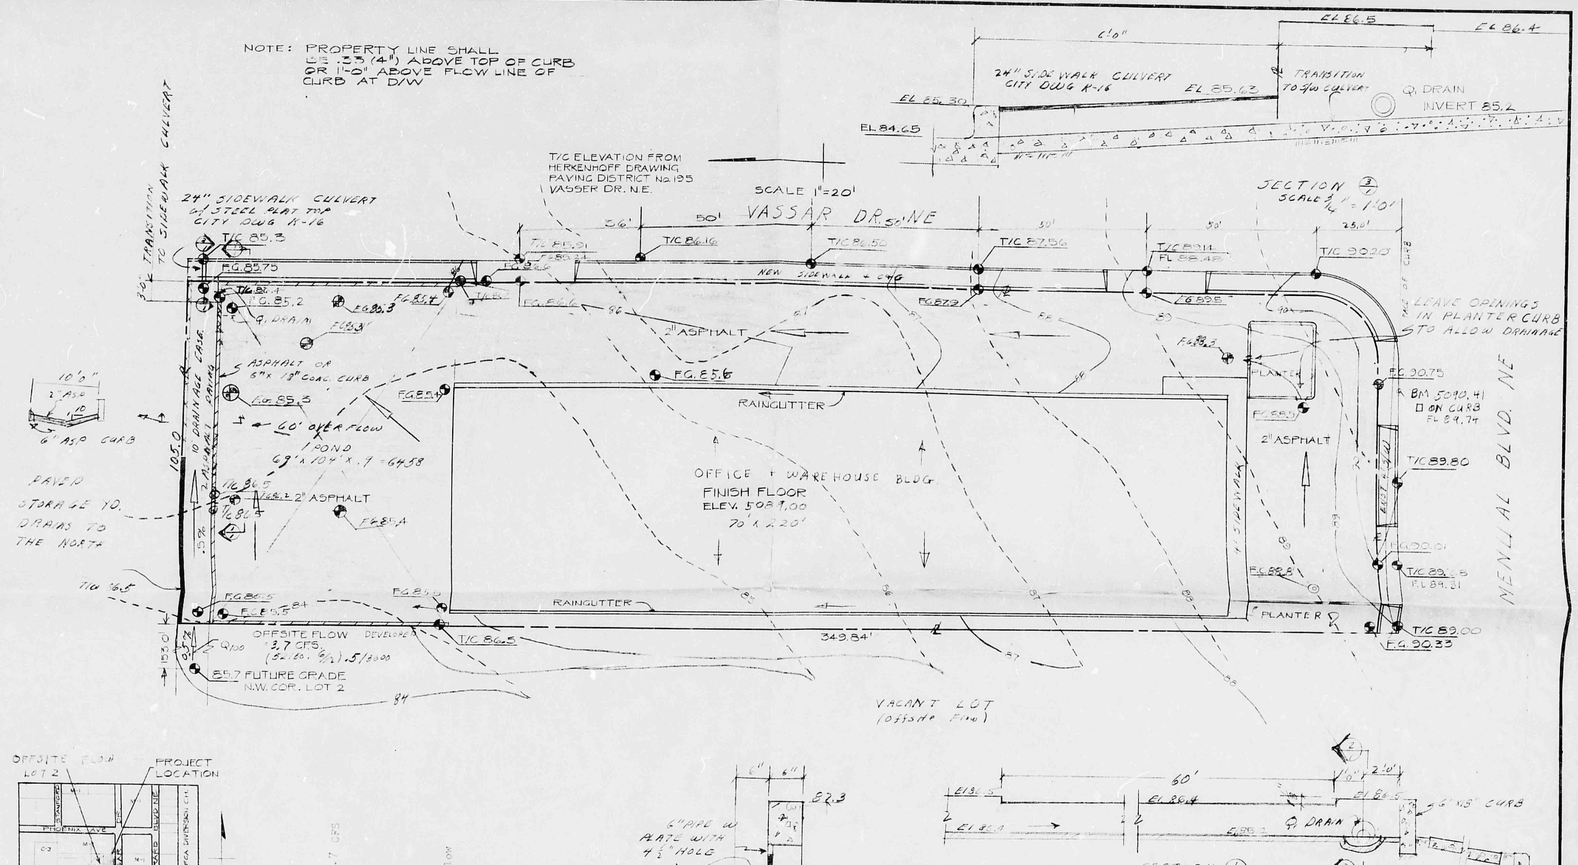

DRAWN:	
CHECKED: RLH	
REVISIONS: REV 6/17/81 REV 8/24/81 REV 9/23/81 REV 7/19/81 REV 10/5/81 REV 10/14/81	OFFICE/WAREHOUSE FOR D. WALKER
	DRAINAGE PLAN
	RAY HARRISON & ASSOCIATES

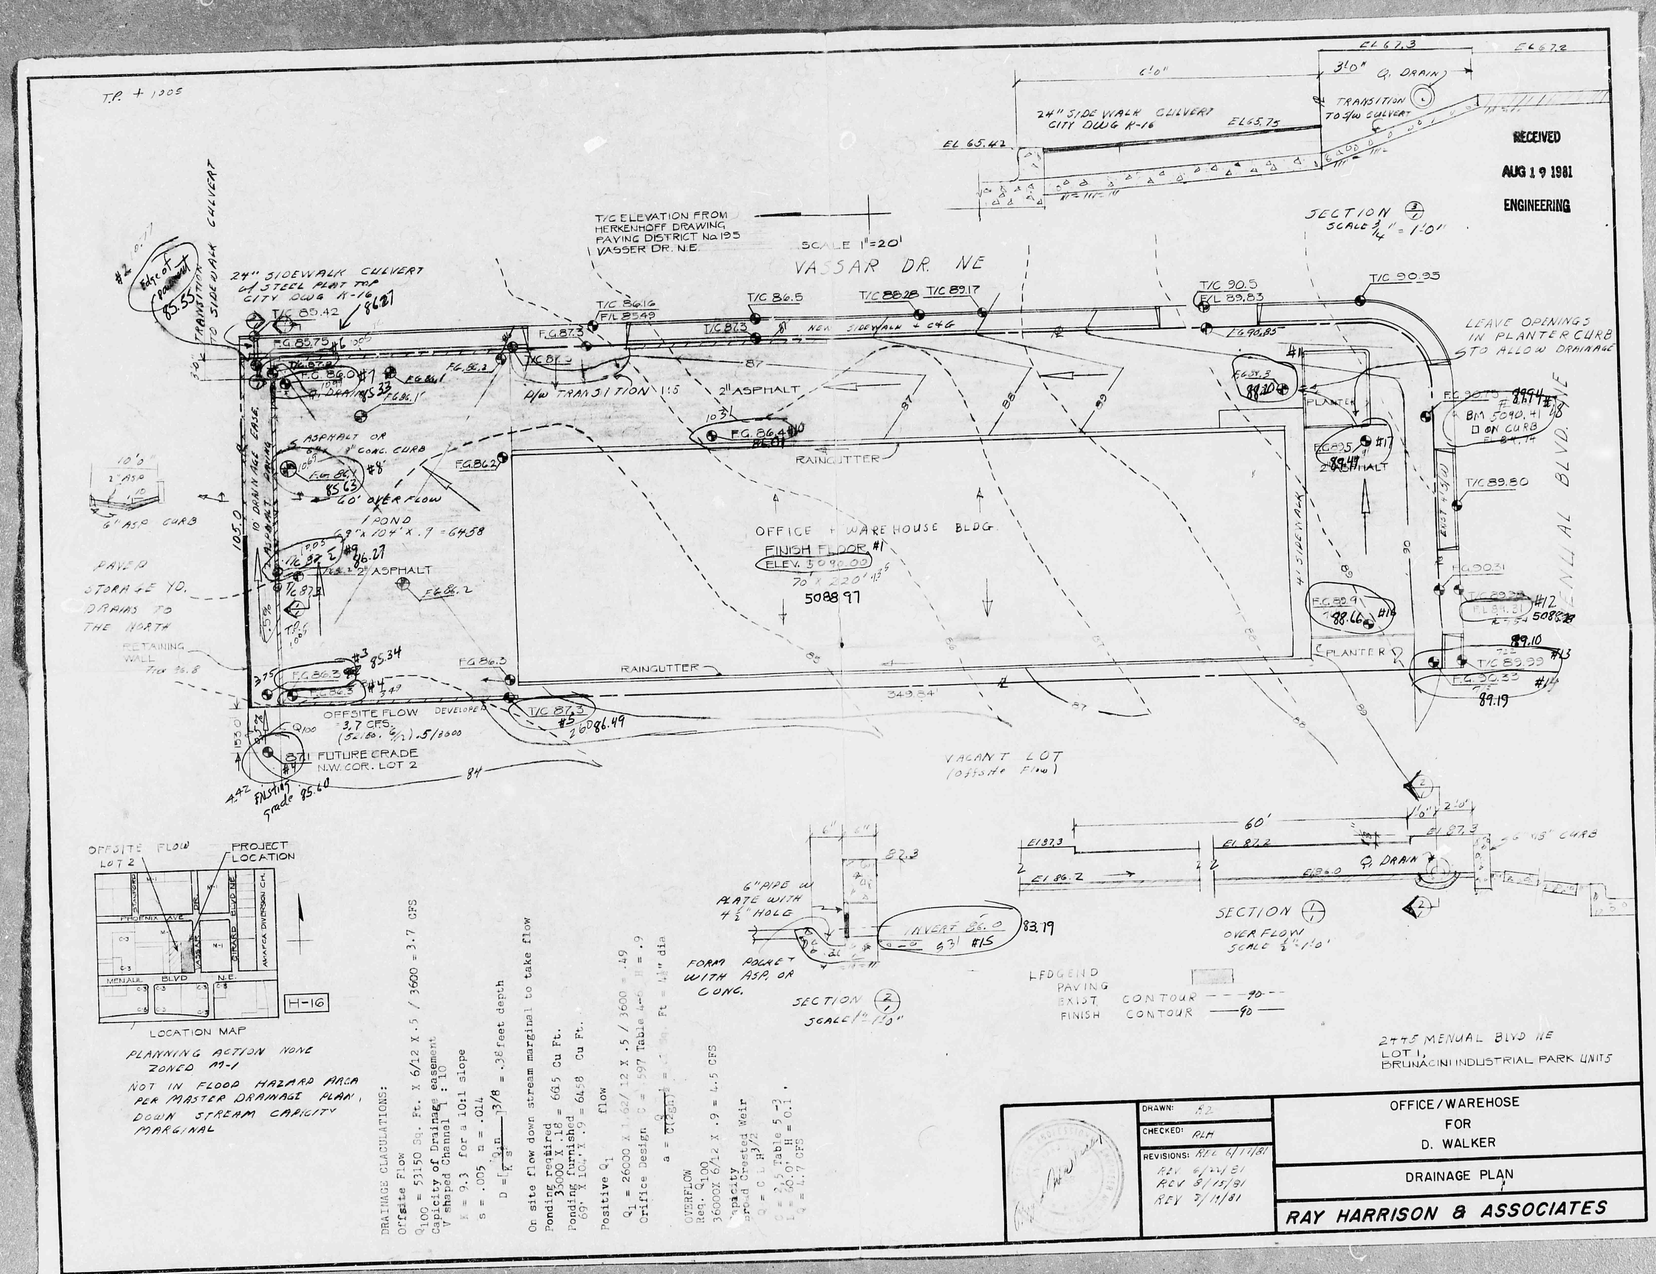

THIS MICROIMAGE IS THE BEST POSSIBLE REPRODUCTION DUE TO THE POOR QUALITY OF THE ORIGINAL DOCUMENT