HYDROLOGY

H16/D36B
1 PLAN

H 16/D36B

1 PLAN

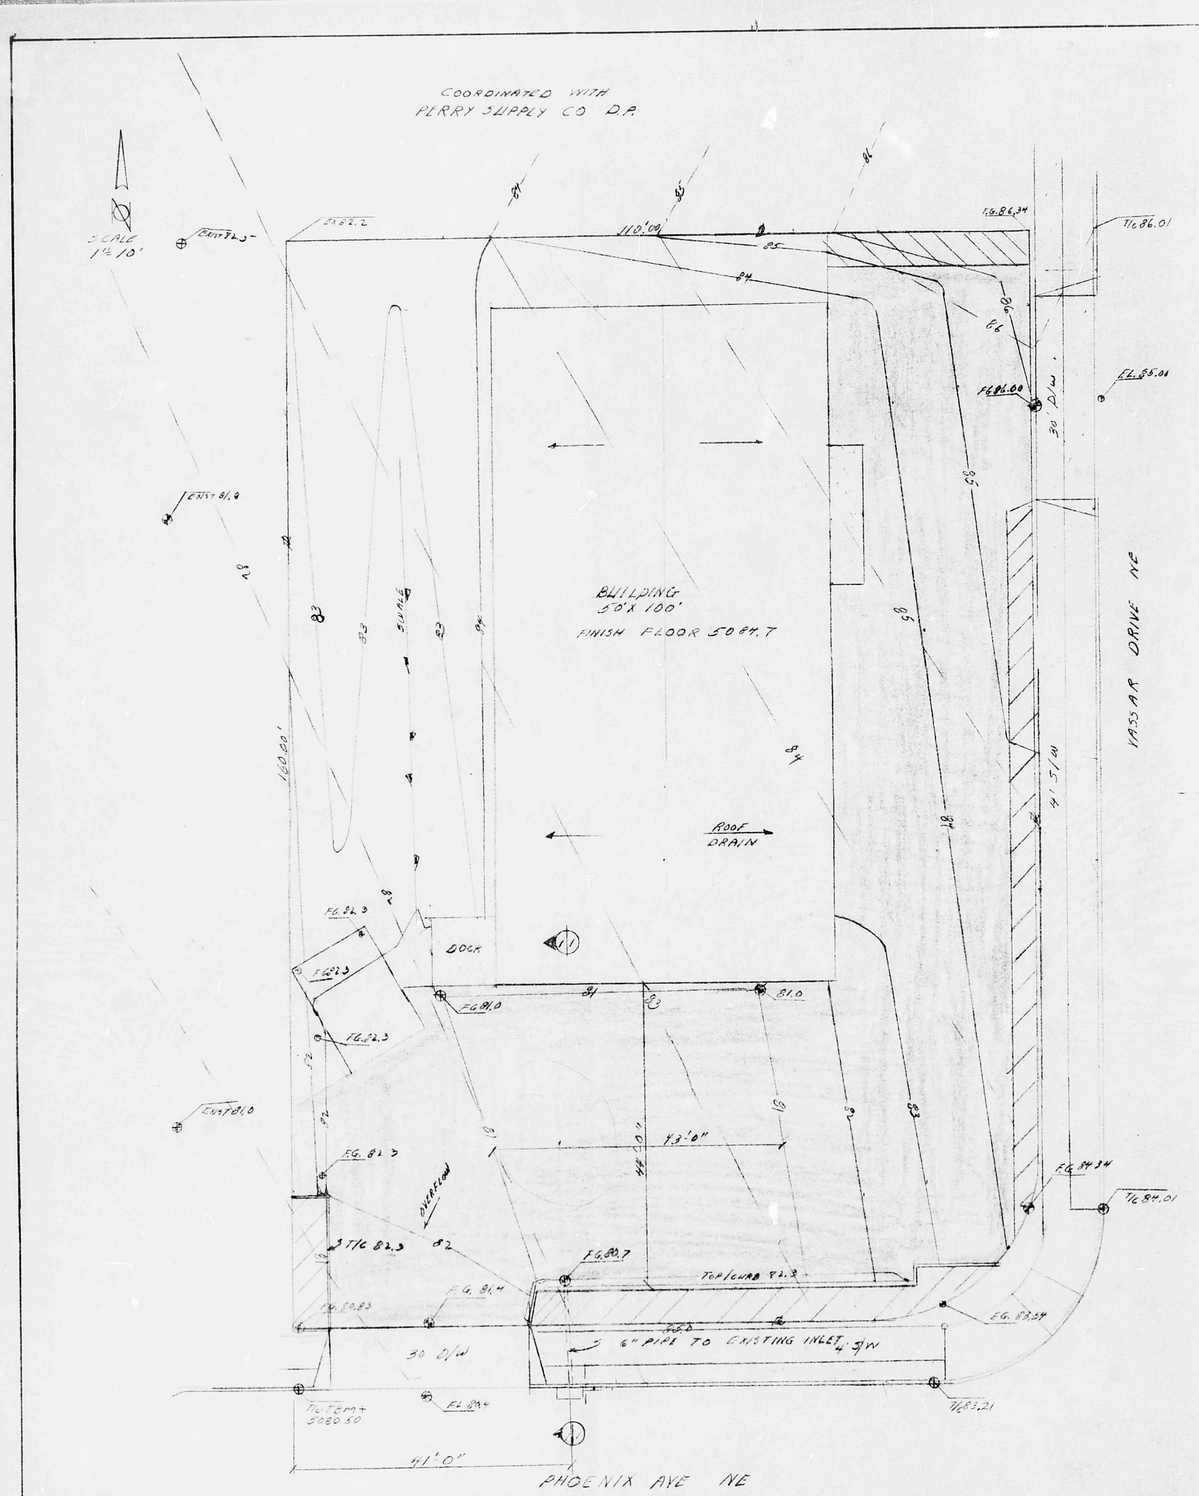

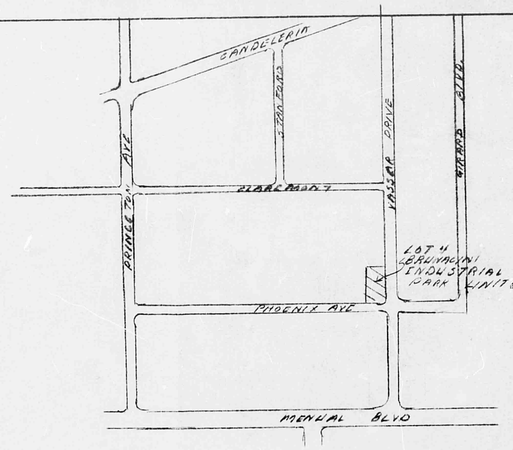

SCALE 1"=400'

H-16

LOCATION PLAN

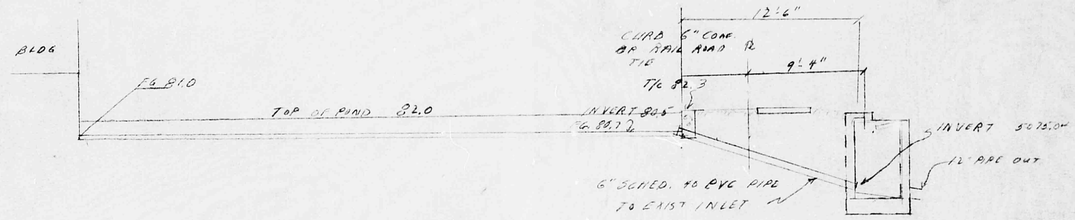

POND 43 X 44 X 1.0 = 1892 CU FT

SECTION 1/1
SCALE 1"=5'-0"

LEGEND:
PAVING
LANDSCAPED
DRAFTING STANDARD
CONCRETE

CPM 27.2

H16-D37A

LOT 4 BRUNACINI
INDUSTRIAL PARK
UNIT 6

RECEIVED
OCT 22 1982
ENGINEERING

DRAWN LH
CHECKED RH
RELEASED
REVISIONS
10-22-82

NEW MEXICO REGISTERED PROFESSIONAL ENGINEER NO. 2190

Ray F Harrison

WAREHOUSE PAINT STORE

GRADING PLAN

2425 PHOENIX AVE. NE

RAY HARRISON & ASSOCIATES

ALBUQUERQUE, NEW MEXICO