HYDROLOGY

H18/D12
1 PLAN

H18/D12

1 PLAN

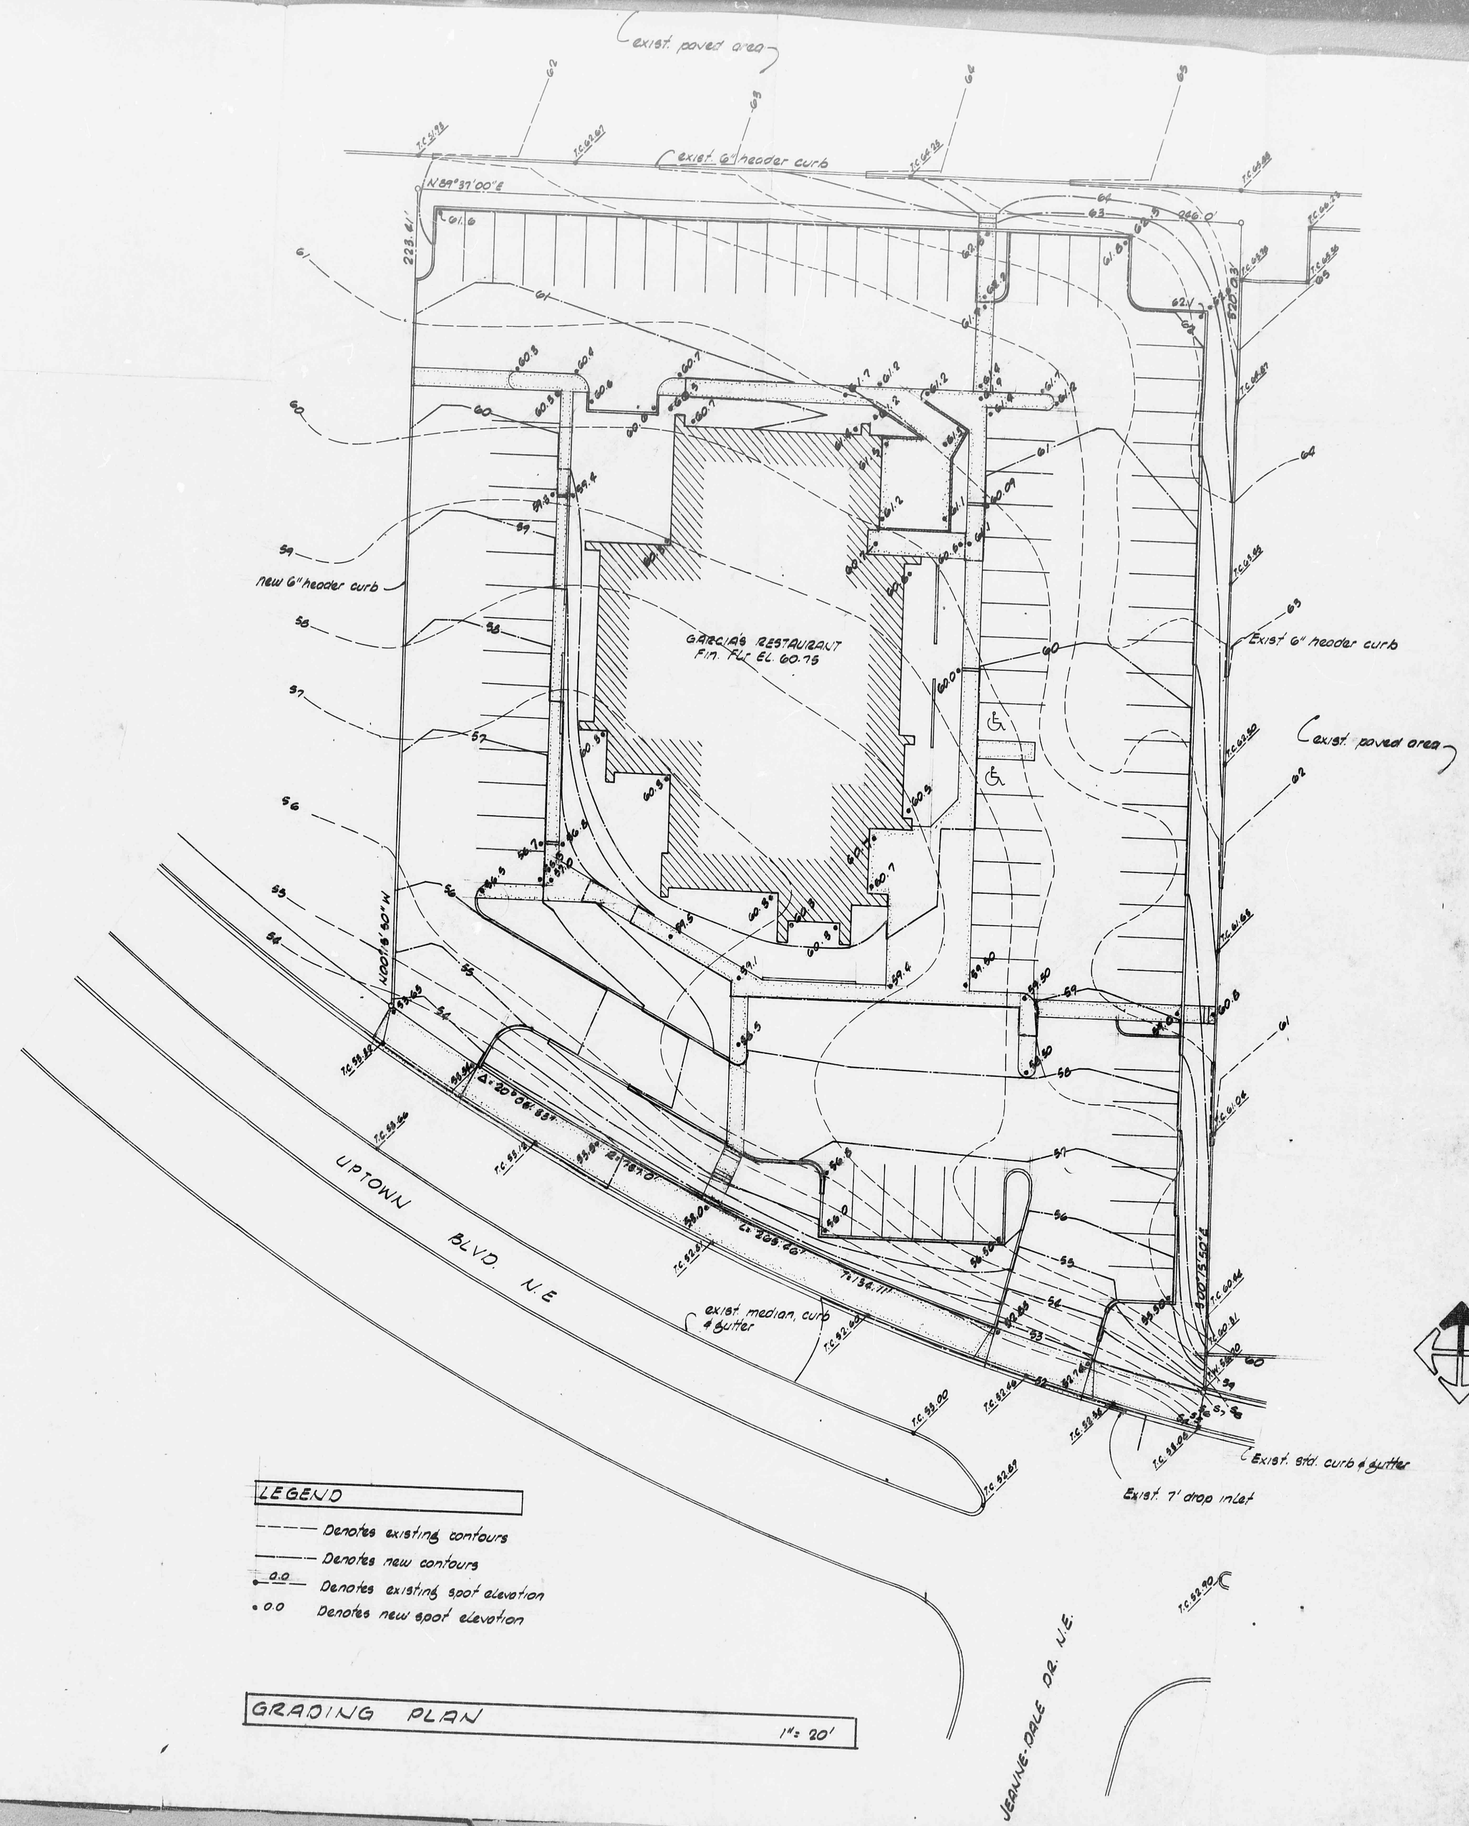

LEGEND

- Denotes existing contours
- Denotes new contours
- 0.0 Denotes existing spot elevation
- 0.0 Denotes new spot elevation

GRADING PLAN 1" = 20'

REVISIONS

DATE
DRAWN
CHECKED BY
JAN. 20, 1982

SHEET
OF