HYDROLOGY

H20/D2
2 PLANS

H 20/D2

2 PLANS

Copy To: Kleston Lewis, City of Albq.

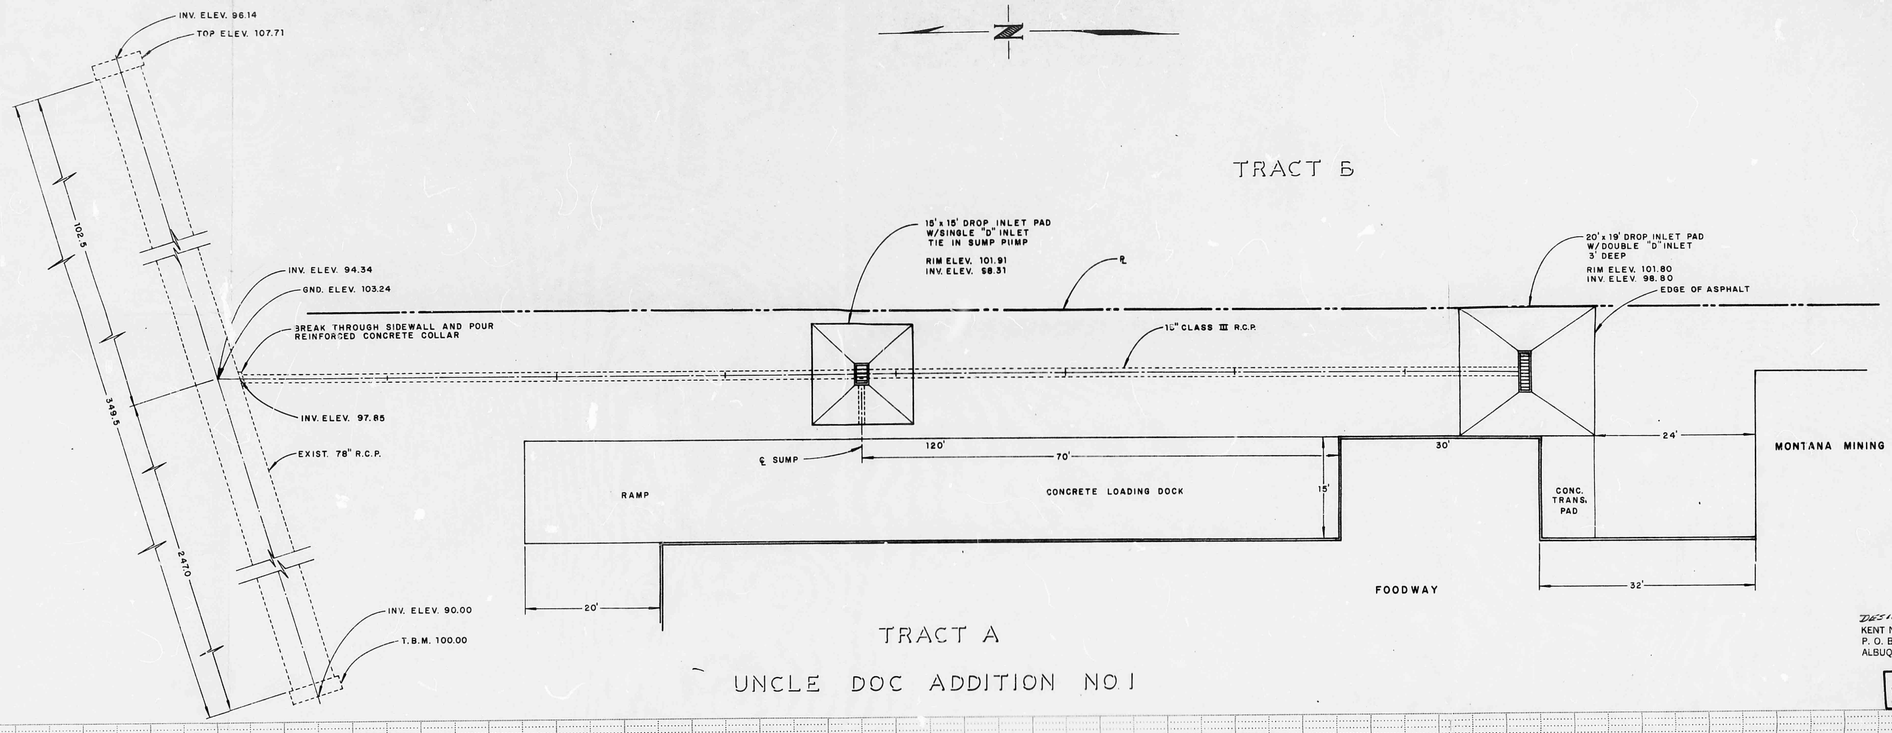

DESIGNED BY: J.E.P.
KENT NOWLIN CONSTRUCTION INC.
P. O. BOX 14654
ALBUQUERQUE, NEW MEXICO 87111

SCALE: HORIZ. : 1" = 10' VERT. : 1" = 8'

PLAN — SURVEYED, PLOTTED, COORDS CHECKED, RT OF WAY CHECKED — NOTE BOOK NO. — BY — DATE

PROFILE — SURVEYED, PLOTTED, COORDS CHECKED, B. M. NOTED, STRUCTURE NOTATNS CH'KD — NOTE BOOK NO. — BY — DATE

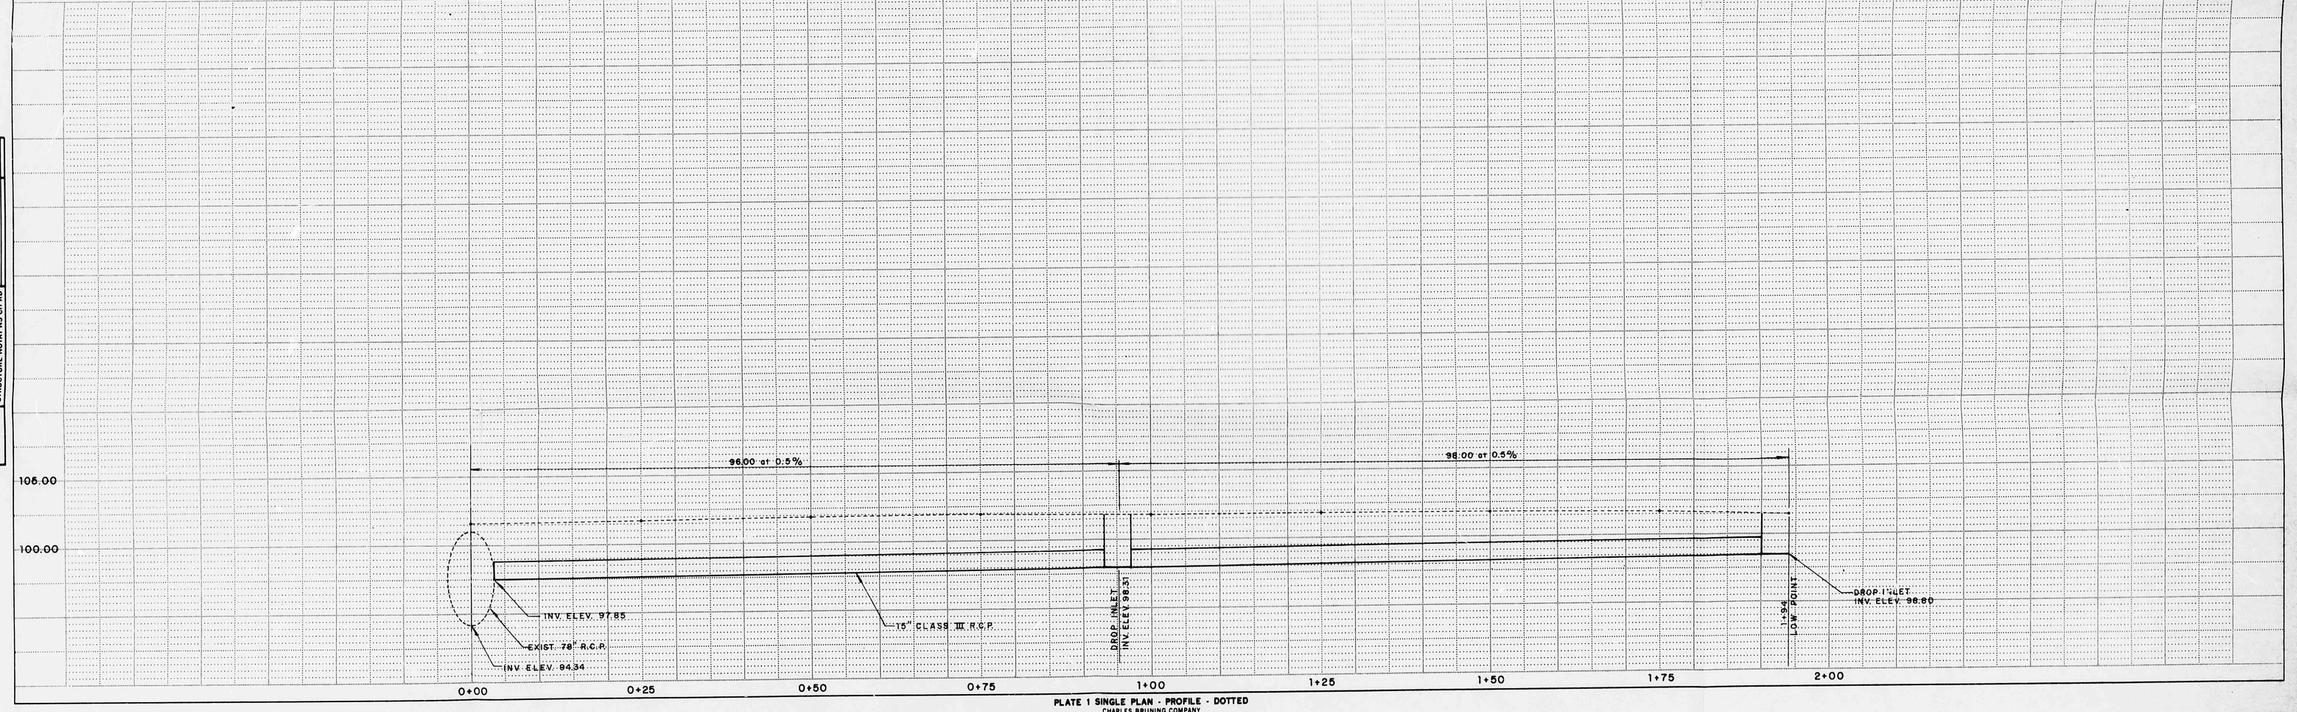

PLATE 1 SINGLE PLAN - PROFILE - DOTTED
CHARLES BRUNING COMPANY
MADE IN U.S.A.

PLAN SHOT IN TWO SECTIONS.

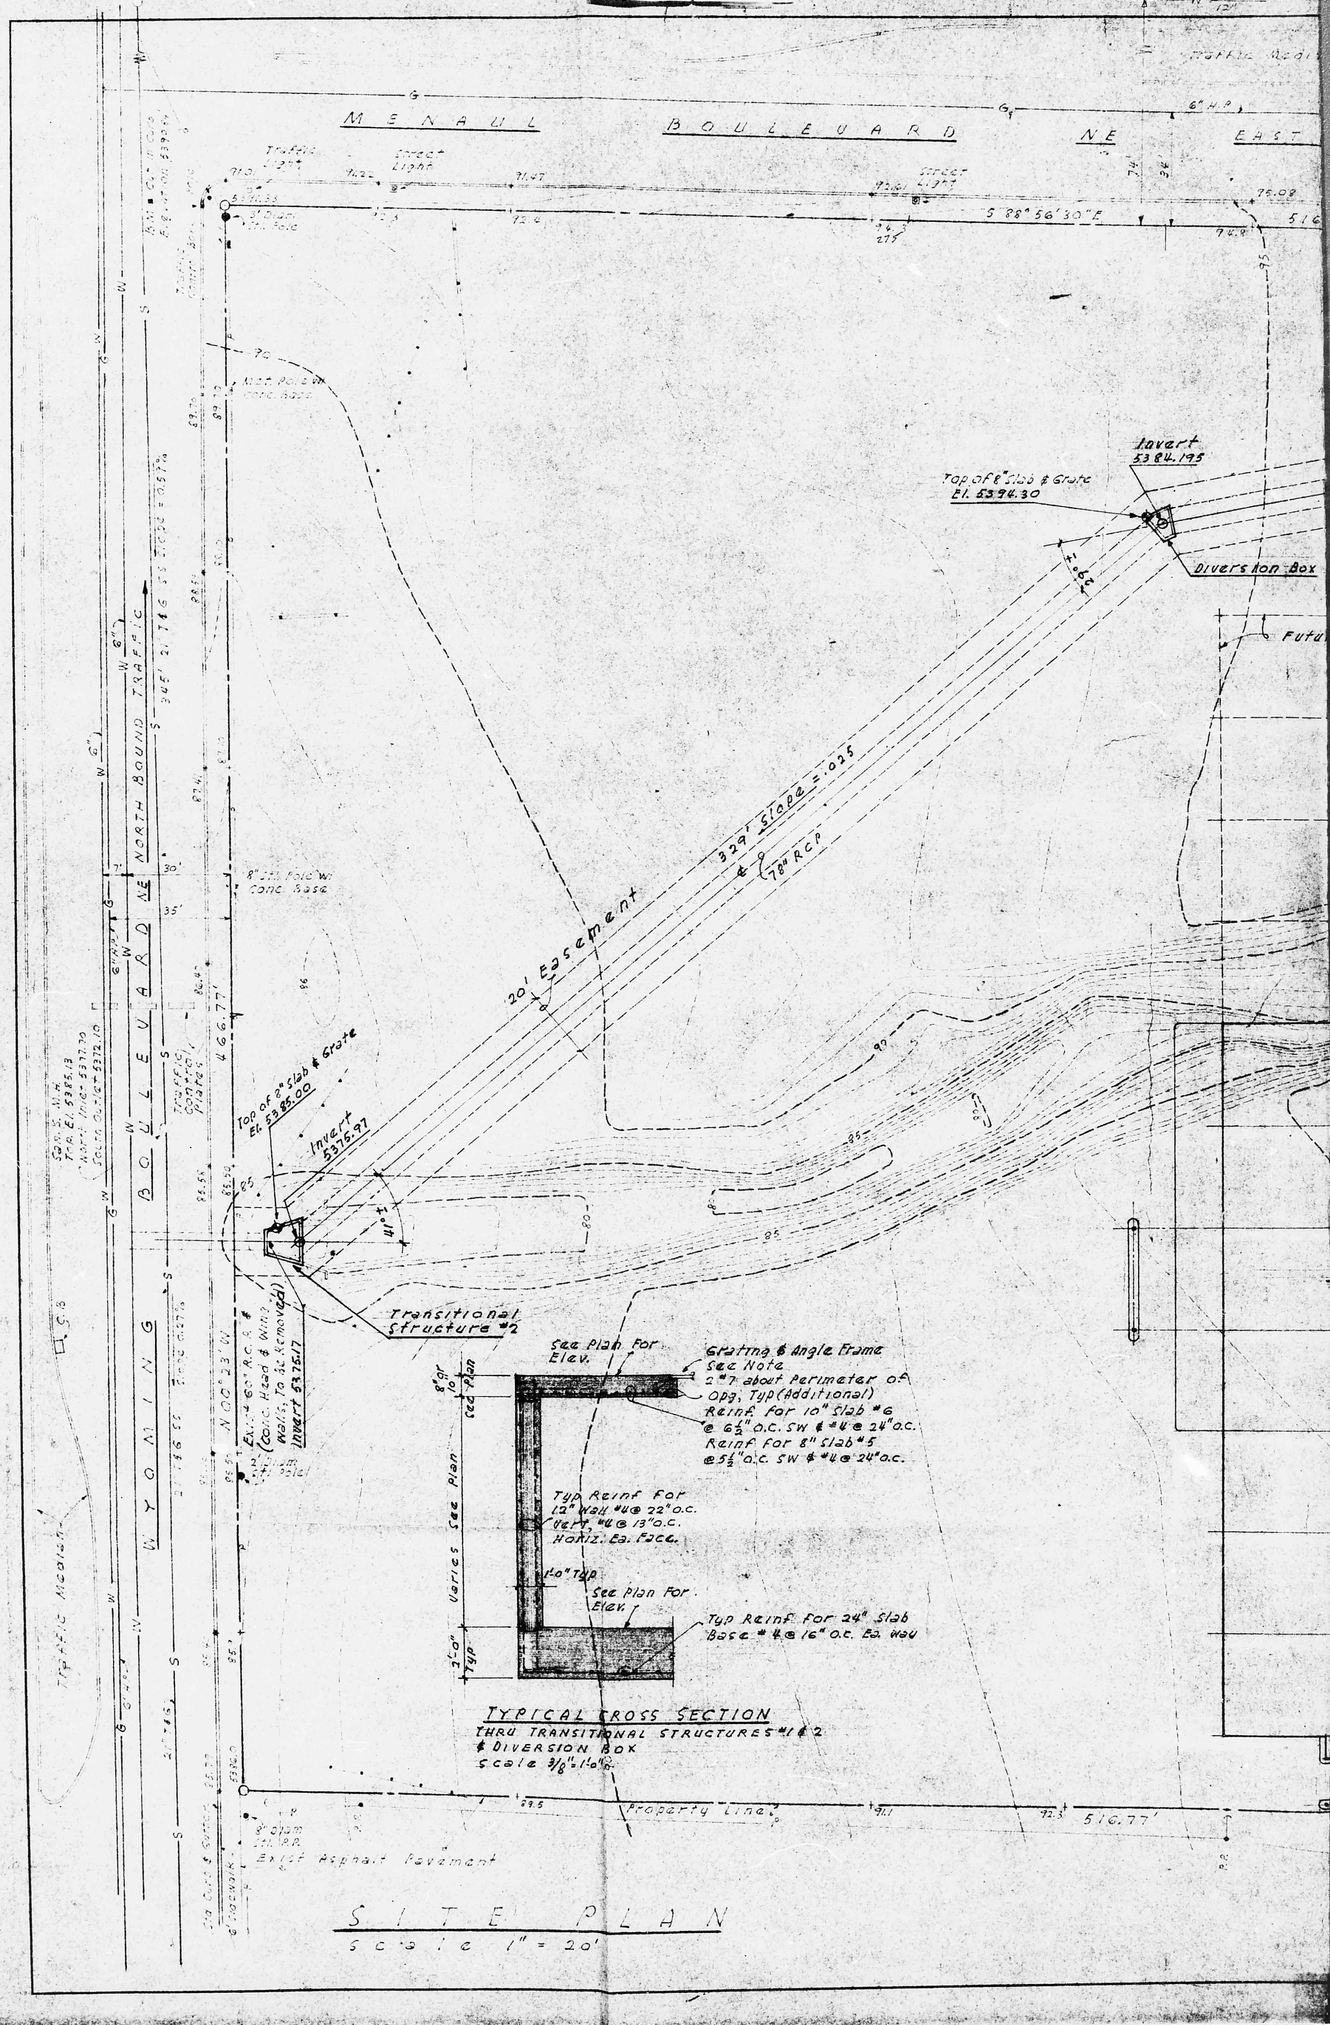

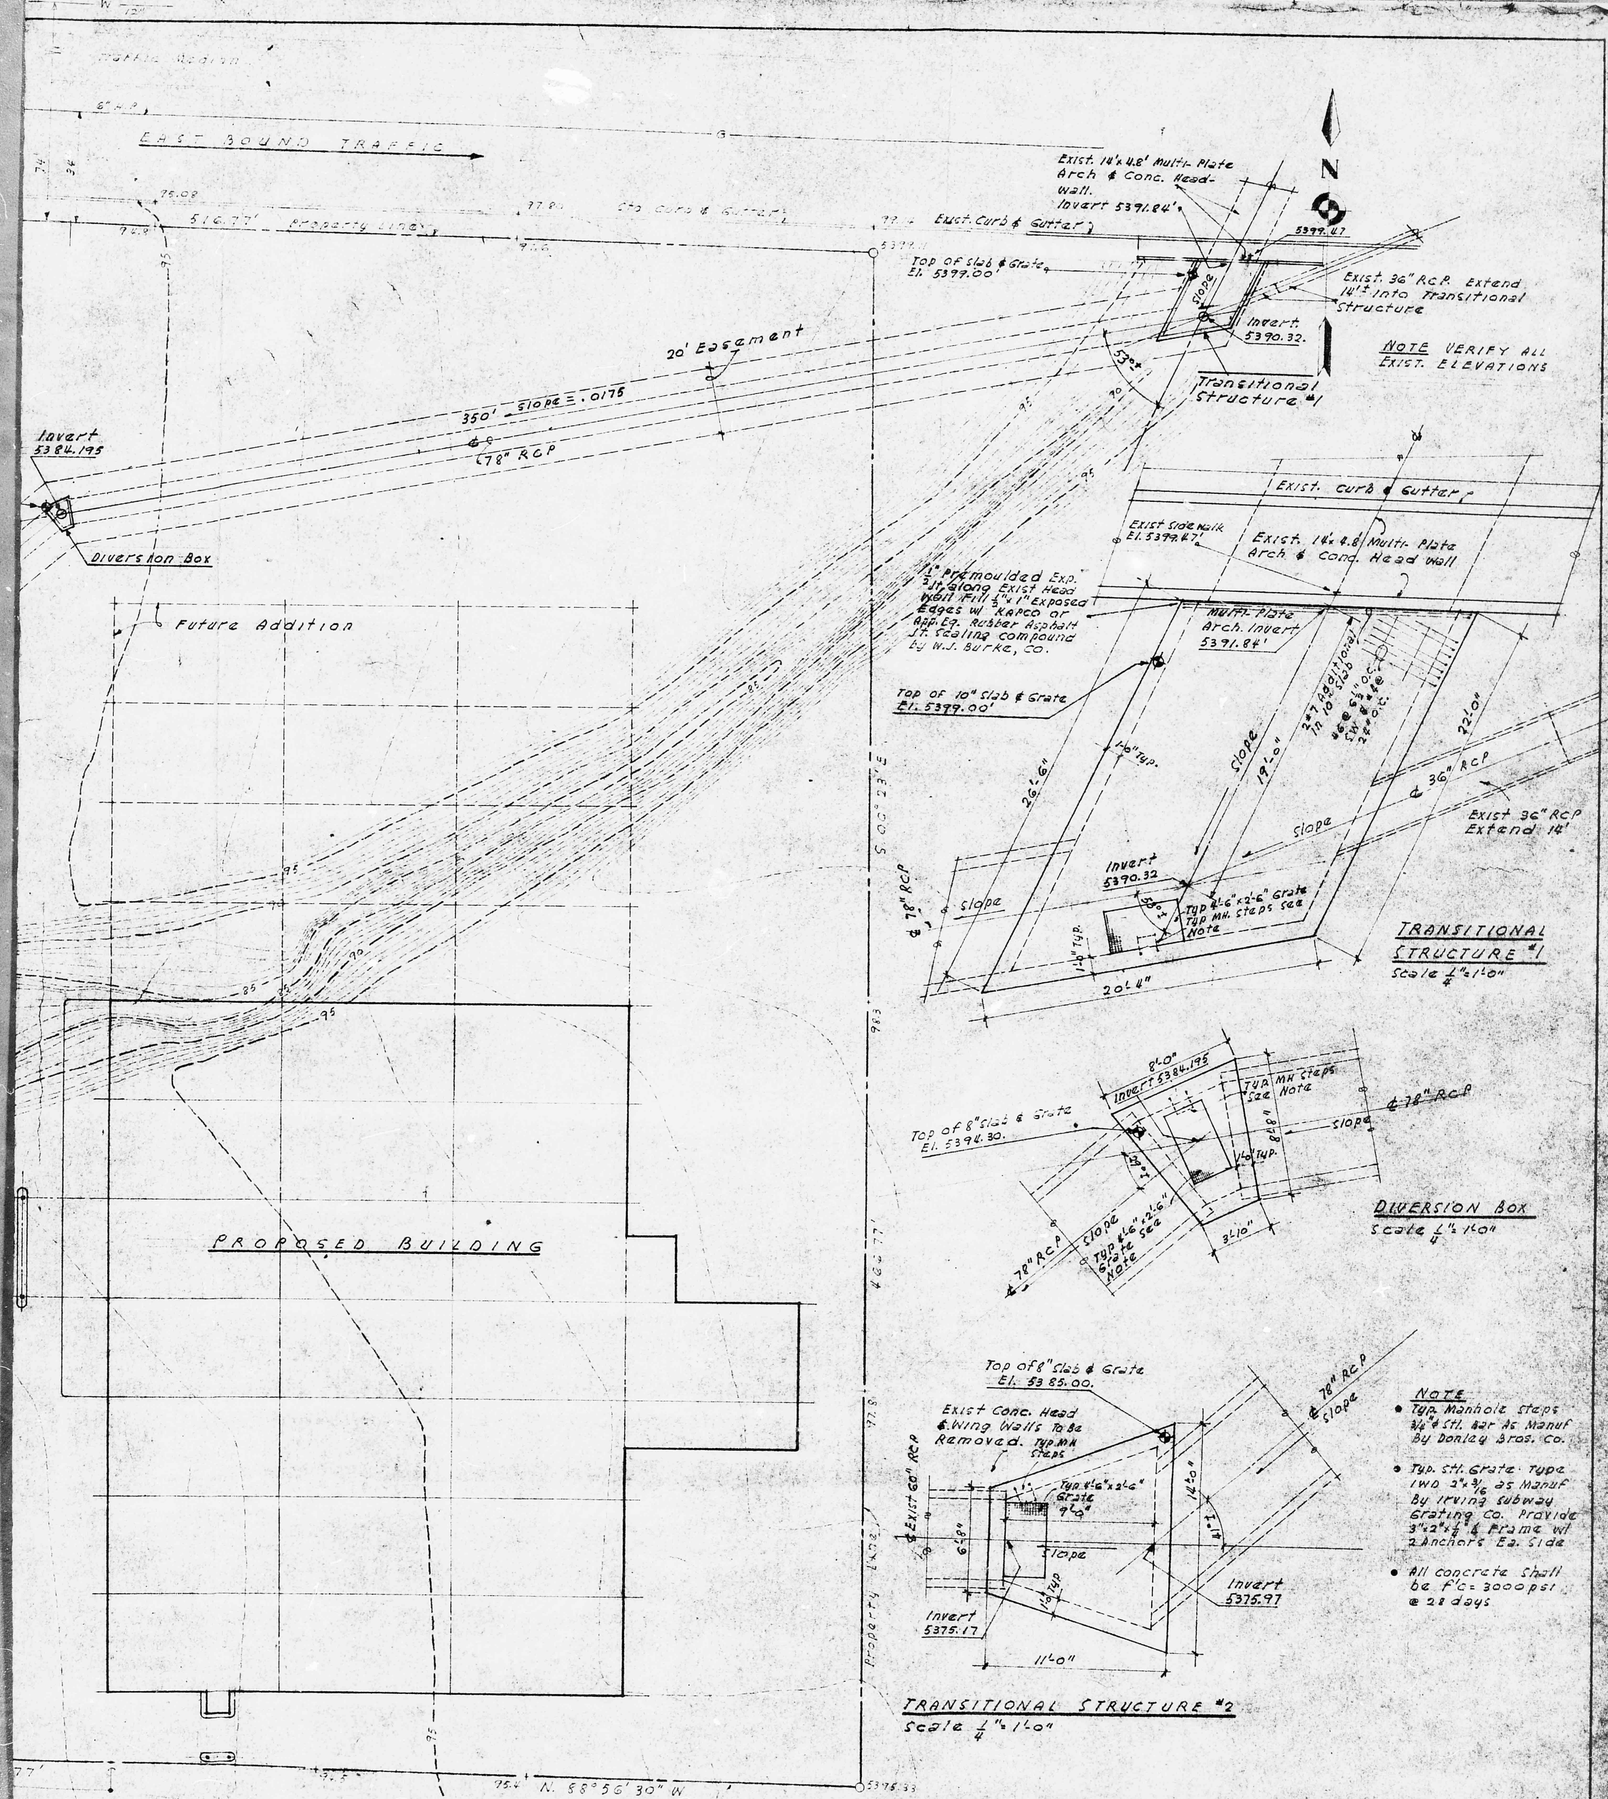

NOTE

- Typ. Manhole steps 3/4" ø Stl. Bar As Manuf By Donley Bros. Co.
- Typ. Stl. Grate type IWD 2"x3/16" as Manuf By Irving Subway Grating Co. Provide 3"x2"x1/4" ∠ Frame w/ 2 Anchors Ea. Side
- All concrete shall be f'c = 3000 psi @ 28 days.

STATE OF NEW MEXICO — WILLIAM W. ELLISON NO. 77 ALBUQUERQUE, N.M. — REGISTERED ARCHITECT

REVISED DRAINAGE THRU UNCLE DOC ADDITION #1

Job No.:
Date: Mar. 16, 1970
Dwn. By:
App. By:

Wm W. ELLISON & ASSOCIATES — ARCHITECTS
1617 UNIVERSITY BLVD. N. E. ALBUQUERQUE, NEW MEXICO

Sheet No. 1 of 1