"The name DUTCH BROS, and all associated logos, distinctive designs, content, information, and other materials featured, displayed, contained herein, and made available by Dutch Bros., including but not limited to, the "look and feel" of the establishments and products, all text, images, colors, configurations, illustrations, photographs, video, and other pictures (collectively, "the Materials") are owned by and/or licensed by DB Franchising USA, LLC and are protected by copyright, trademark, trade dress, patent, and/or other intellectual property rights and unfair competition laws under the United States and foreign laws."

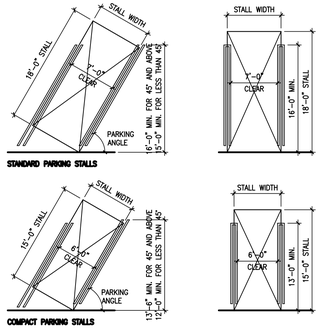

14 PARKING STRIPING
SP2.0 SCALE: N.T.S.

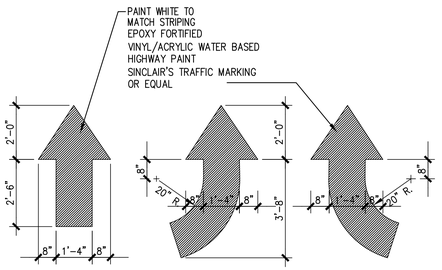

15 DIRECTIONAL ARROWS
SP2.0 SCALE: 3/8" = 1'-0"

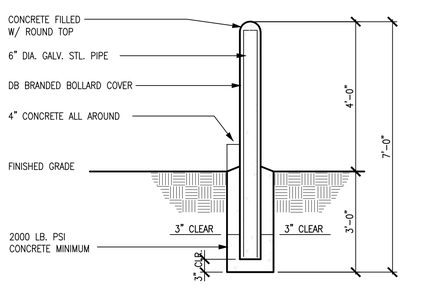

16 BOLLARD
SP2.0 SCALE: 1/2" = 1'-0"

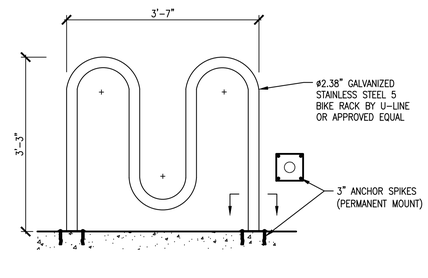

17 SHORT-TERM BICYCLE PARKING (5 SPACES)
SP2.0 SCALE: 1/2" = 1'-0"

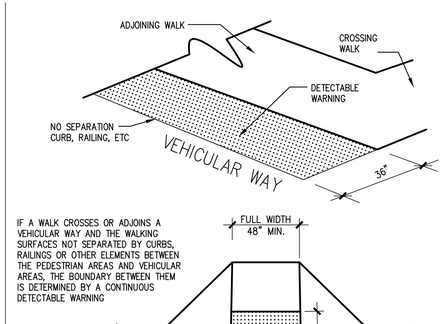

11 DETECTABLE WARNING
SP2.0 SCALE: N.T.S.

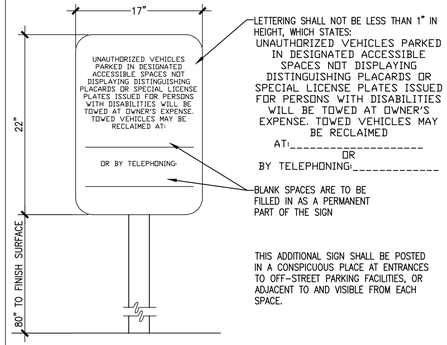

12 UNAUTHORIZED PARKING SIGNAGE
SP2.0 SCALE: N.T.S.

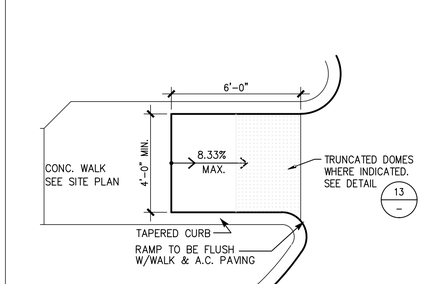

13 CURB RAMP
SP2.0 SCALE: N.T.S.

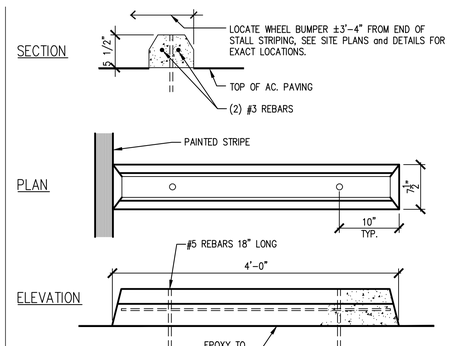

9 PRECAST CONC. WHEEL STOP
SP2.0 SCALE: 1 1/2" = 1'-0"

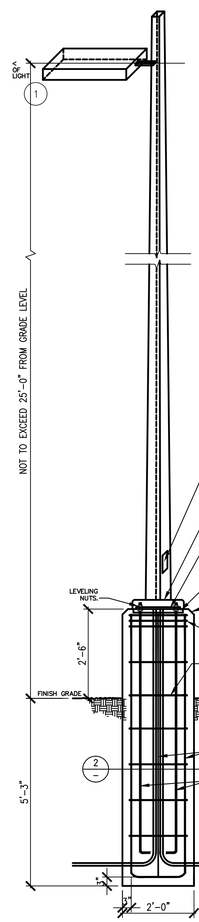

1 TYP. LIGHT STANDARD BASE
SCALE: 1/2" = 1'-0"

STRUCTURAL CALCULATIONS	
COMPRESSIVE STRENGTH:	(f'c = 2,500 psi)
YIELD STRENGTH:	(fy = 40,000 psi)

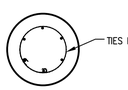

2 SECTION
SCALE: 1/2" = 1'-0"

10 PARKING LIGHT FOOTING
SP2.0 SCALE: N.T.S.

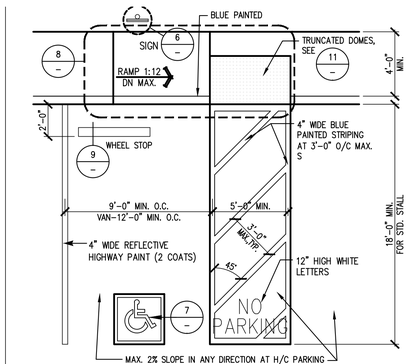

5 ACCESSIBLE PARKING STALL
SP2.0 SCALE: N.T.S.

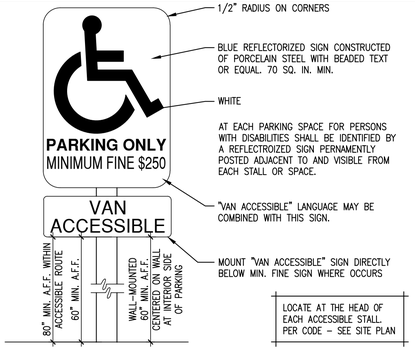

6 ACCESSIBLE PARKING SIGN
SP2.0 SCALE: N.T.S.

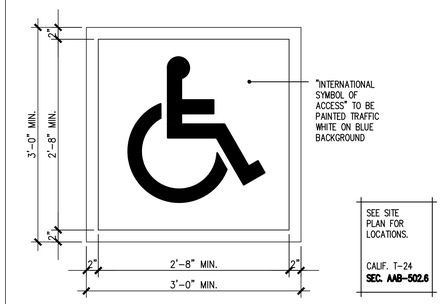

7 INTERNATIONAL SYM. OF ACCESSIBILITY
SP2.0 SCALE: N.T.S.

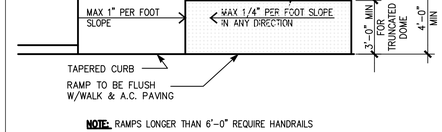

NOTE: RAMPS LONGER THAN 6'-0" REQUIRE HANDRAILS

8 ACCESSIBLE CURB RAMP
SP2.0 SCALE: N.T.S.

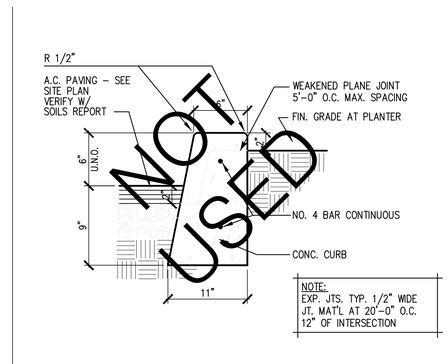

1 CONCRETE CURB AT PLANTER
SP2.0 SCALE: 1 1/2" = 1'-0"

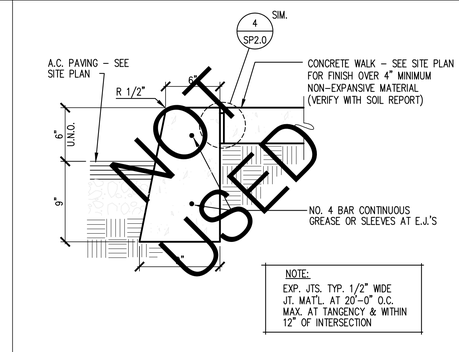

2 CONCRETE CURB AT SIDEWALK
SP2.0 SCALE: 1 1/2" = 1'-0"

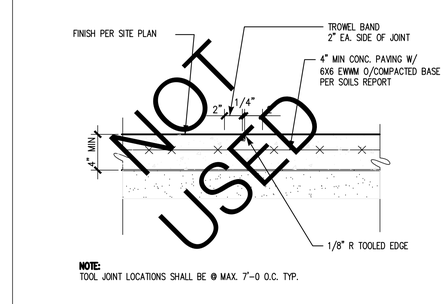

3 TOOL JOINT
SP2.0 SCALE: 1 1/2" = 1'-0"

4 EXPANSION JOINT
SP2.0 SCALE: 1 1/2" = 1'-0"

DUTCH BROS

adn

ARMET DAVIS NEWLOVE & ASSOCIATES, AIA ARCHITECTS

1330 OLYMPIC BLVD.
SANTA MONICA, CALIFORNIA 90404
PH 310 452-5533 FAX 310 450-4742

THE USE OF THESE PLANS AND SPECIFICATIONS SHALL BE RESTRICTED TO THE ORIGINAL SITE FOR WHICH THEY WERE PREPARED AND PUBLICATION THEREOF IS EXPRESSLY LIMITED TO SUCH USE. RE-USE, REPRODUCTION OR PUBLICATION BY ANY METHOD, IN WHOLE OR IN PART, IS PROHIBITED. TITLE TO THE PLANS AND SPECIFICATIONS REMAINS WITH THE ARCHITECT WITHOUT PREJUDICE. VISUAL CONTACT WITH THESE PLANS AND SPECIFICATIONS SHALL CONSTITUTE PRIMA FACIE EVIDENCE OF THE ACCEPTANCE OF THE RESTRICTIONS.

Accelerated DEVELOPMENT SERVICES

STATE OF NEW MEXICO
JOHN DODSON
NO. 4374
REGISTERED ARCHITECT

Project No: NM0501
Dutch Bros Coffee - New Freestanding Store
2550 - A1 PROTOTYPE
2501 JUAN TABO BLVD. NORTH EAST
ALBUQUERQUE, NM 87112

DATE: 10/24/2022

REV:	DATE:	DESCRIPTION:

SHEET NAME:

SITE DETAILS

SHEET NUMBER:

SP2.0

© 2019 DB Franchising USA, LLC