INDEX TO DRAWINGS

1. SITE PLAN & DETAILS
2. FOUNDATION PLAN & DETAILS
3. FLOOR PLAN
4. ROOF FRAMING PLAN
5. ELEVATIONS
6. WALL SECTIONS
7. WALL SECTIONS
8. DOOR & WINDOW DETAILS & SCHEDULES
9. ROOF DETAILS
10. ELECTRICAL PLANS, DIAGRAMS, & SCHEDULES
11. PLUMBING & PIPING PLANS
12. AIR CONDITIONING PLAN
13. MECHANICAL NOTES & SCHEDULES
14. SPECIFICATIONS
15. SPECIFICATIONS

LEGAL DESCRIPTION

LOTS 6 THRU 12 & 19 THRU 22 & THE WESTERLY 20 FT. OF LOT 18 IN BLOCK 109, SNOW HEIGHTS ADDITION IN ALBUQUERQUE, NEW MEXICO

DESIGN DATA

CONSTRUCTION TYPE	III-N
OCCUPANCY GROUP	B-2
EXISTING SQ FOOTAGE	12,744
ADDITIONAL SQ FOOTAGE	2,900
TOTAL SQ FOOTAGE	15,244
EXISTING PARKING	115
PROPOSED PARKING	116

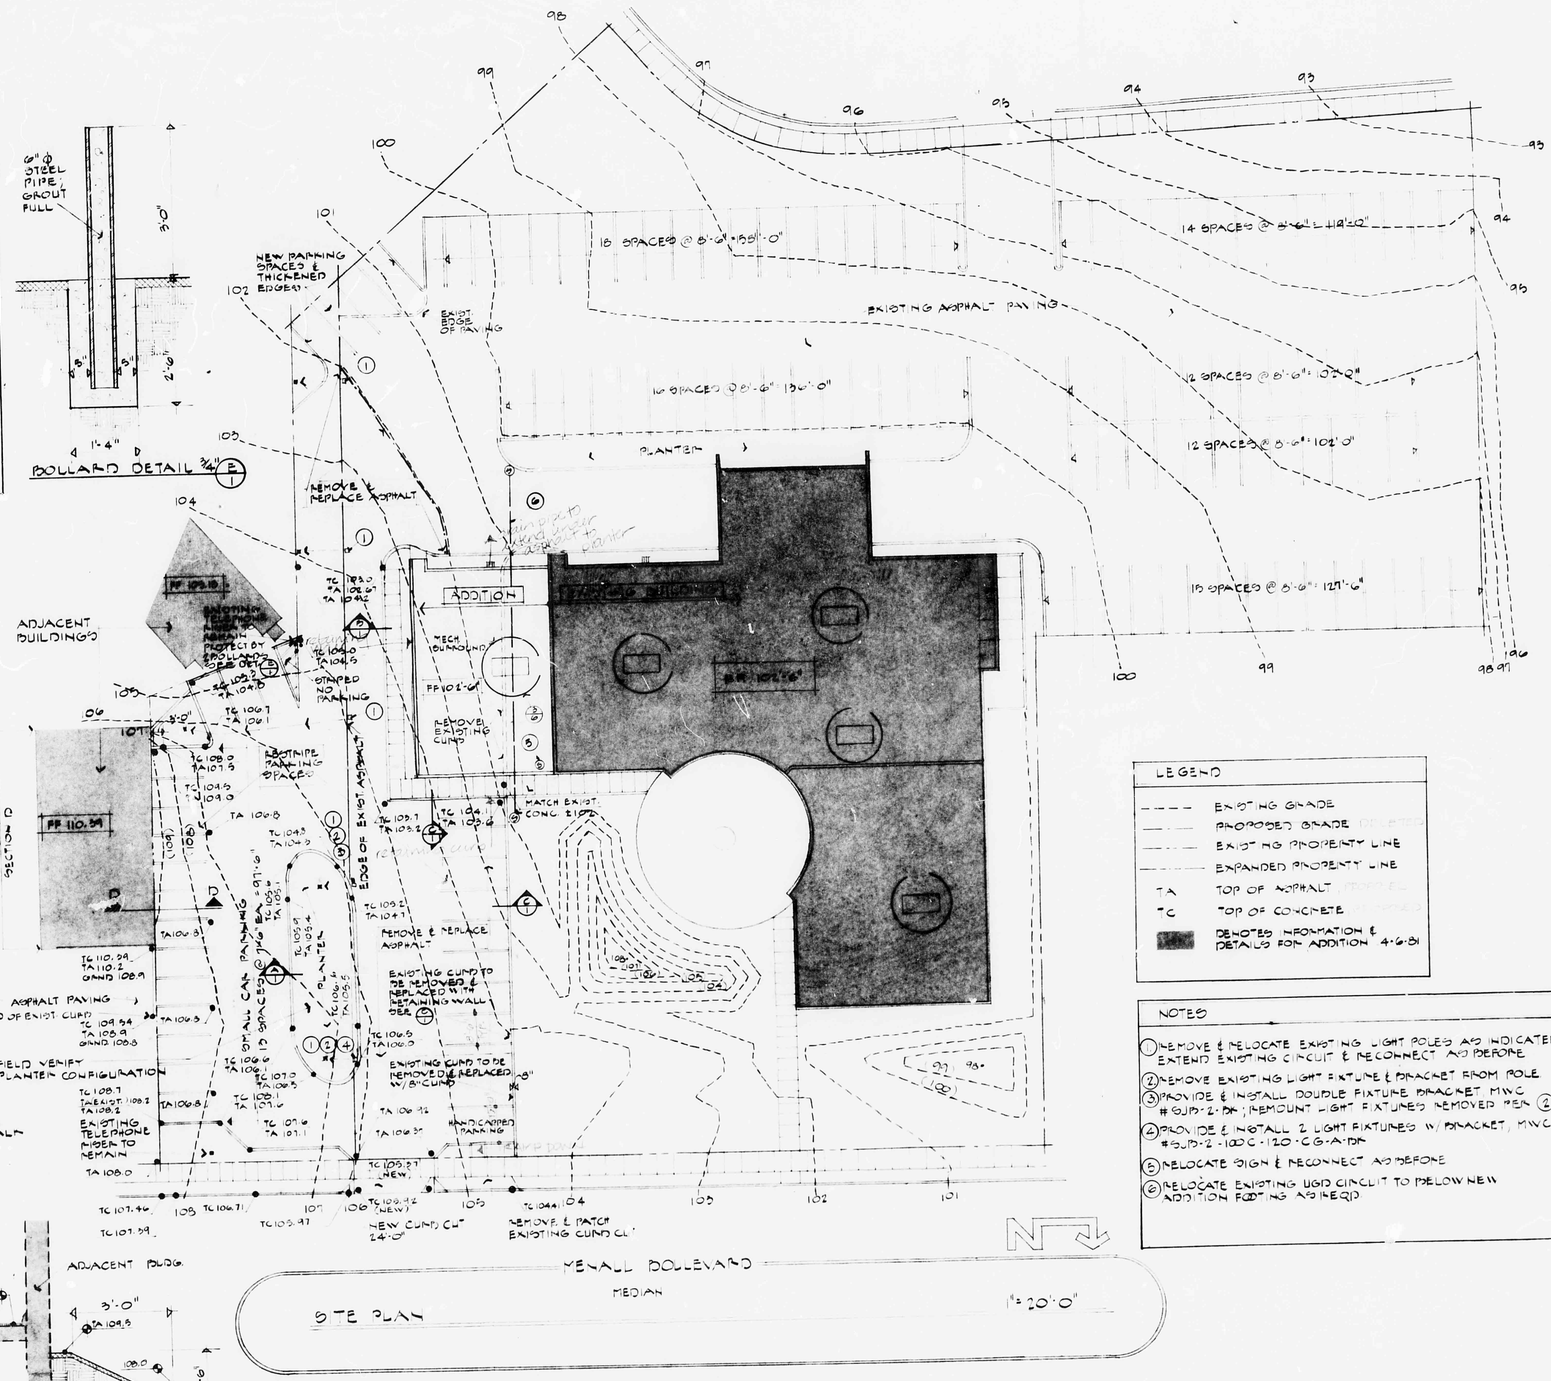

LEGEND

- EXISTING GRADE
- PROPOSED GRADE
- EXISTING PROPERTY LINE
- EXPANDED PROPERTY LINE
- TA TOP OF ASPHALT
- TC TOP OF CONCRETE
- DENOTES INFORMATION & DETAILS FOR ADDITION 4-6-01

NOTES

1. REMOVE & RELOCATE EXISTING LIGHT POLES AS INDICATED. EXTEND EXISTING CIRCUIT & RECONNECT AS BEFORE
2. REMOVE EXISTING LIGHT FIXTURE & BRACKET FROM POLE
3. PROVIDE & INSTALL DOUBLE FIXTURE BRACKET MWC #GJD-2-DX ; REMOUNT LIGHT FIXTURES REMOVED PER (2).
4. PROVIDE & INSTALL 2 LIGHT FIXTURES W/ BRACKET, MWC #GJD-2-100C-120-CG-A-DX
5. RELOCATE SIGN & RECONNECT AS BEFORE
6. RELOCATE EXISTING UGD CIRCUIT TO BELOW NEW ADDITION FOOTING AS REQ'D.

4/18/01
3:30

Mr. Aguirre-
Here is the revised site plan for Allstate Insurance Co., as was agreed upon, for your files.
Thanks.
Harriet Heer
Barker-Bol Associates

BARKER·BOL & ASSOCIATES
JOB NO. 2101
DATE: 4/4/01

SITE PLAN

10 GOOD MENAUL BLDG
ALBUQUERQUE
NEW MEXICO

AN OFFICE ADDITION FOR THE
ALLSTATE INSURANCE COMPANY

1

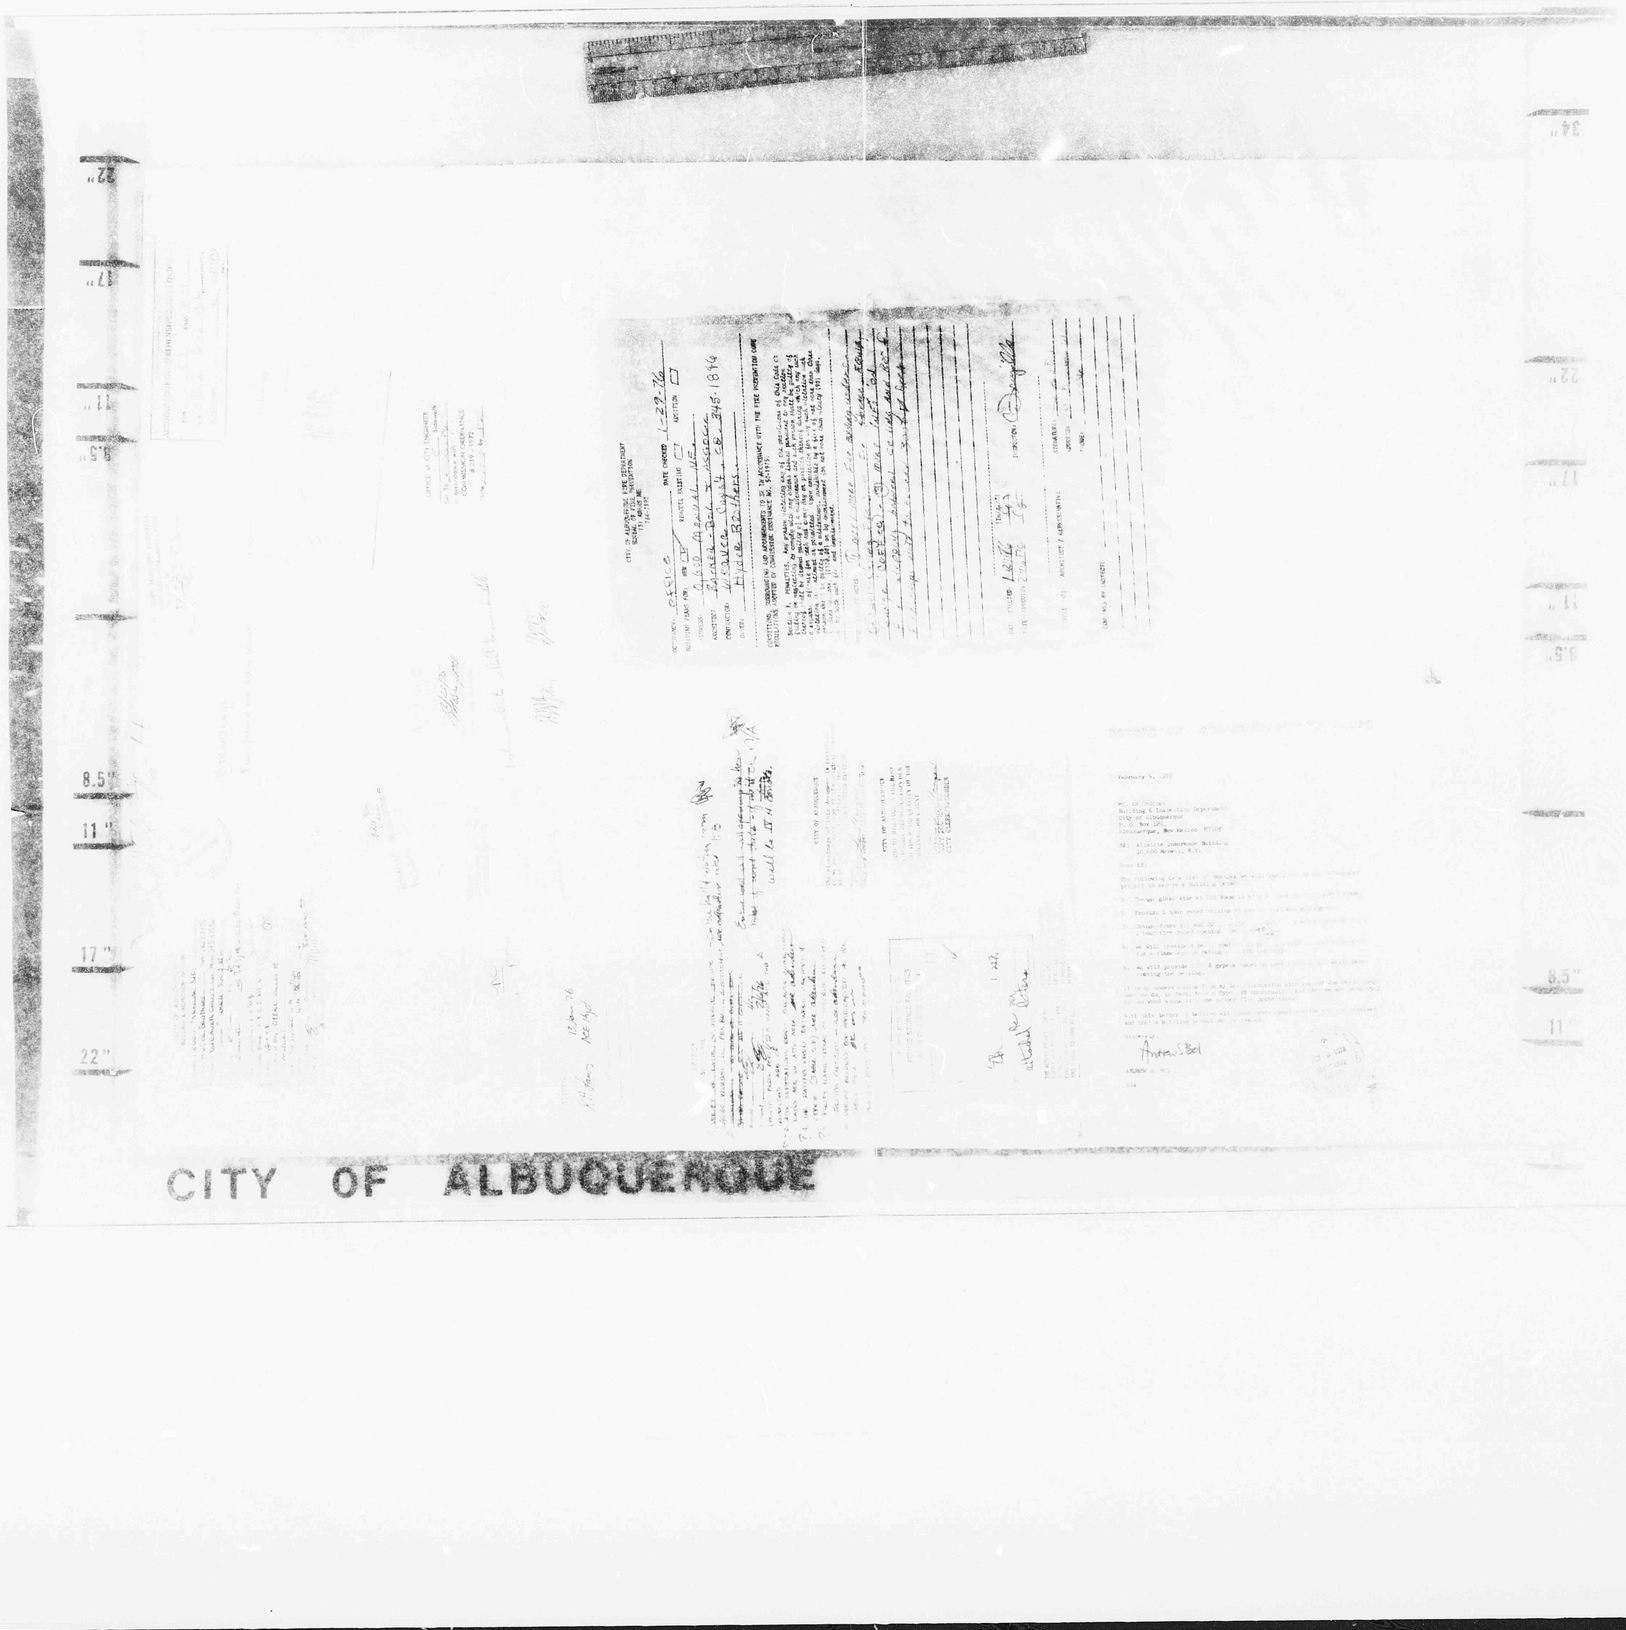

CITY OF ALBUQUERQUE

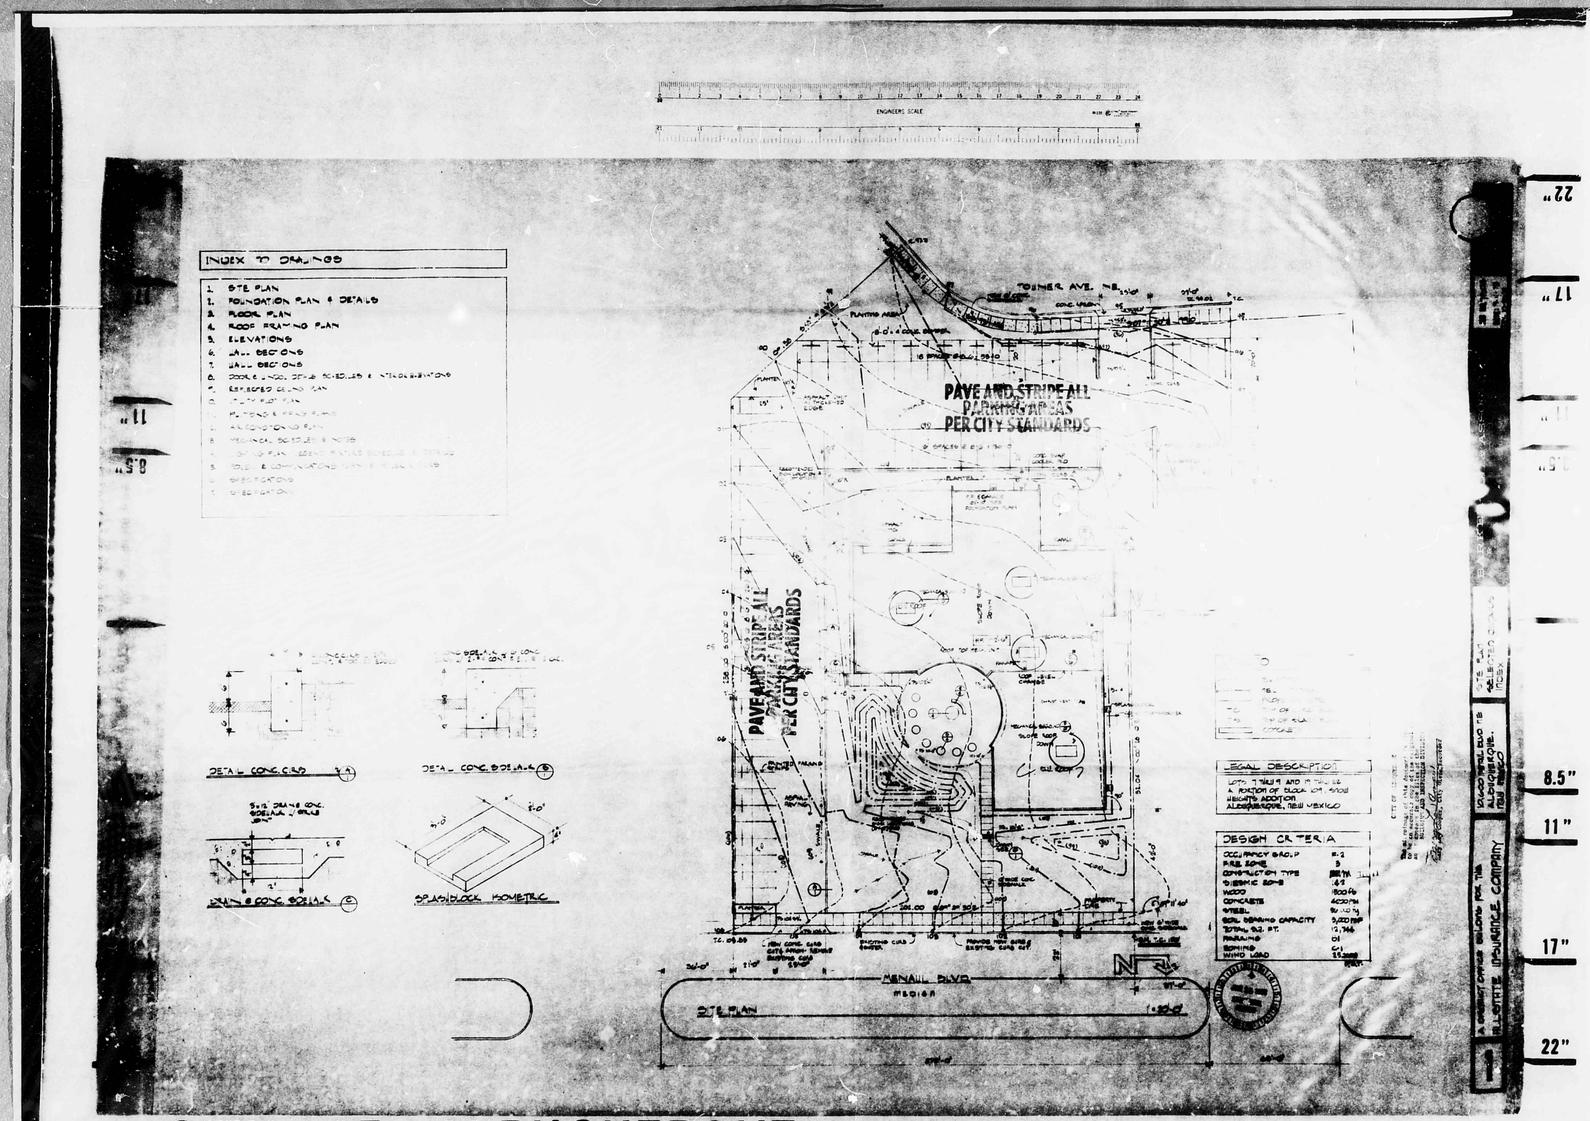

CITY OF ALBUQUERQUE