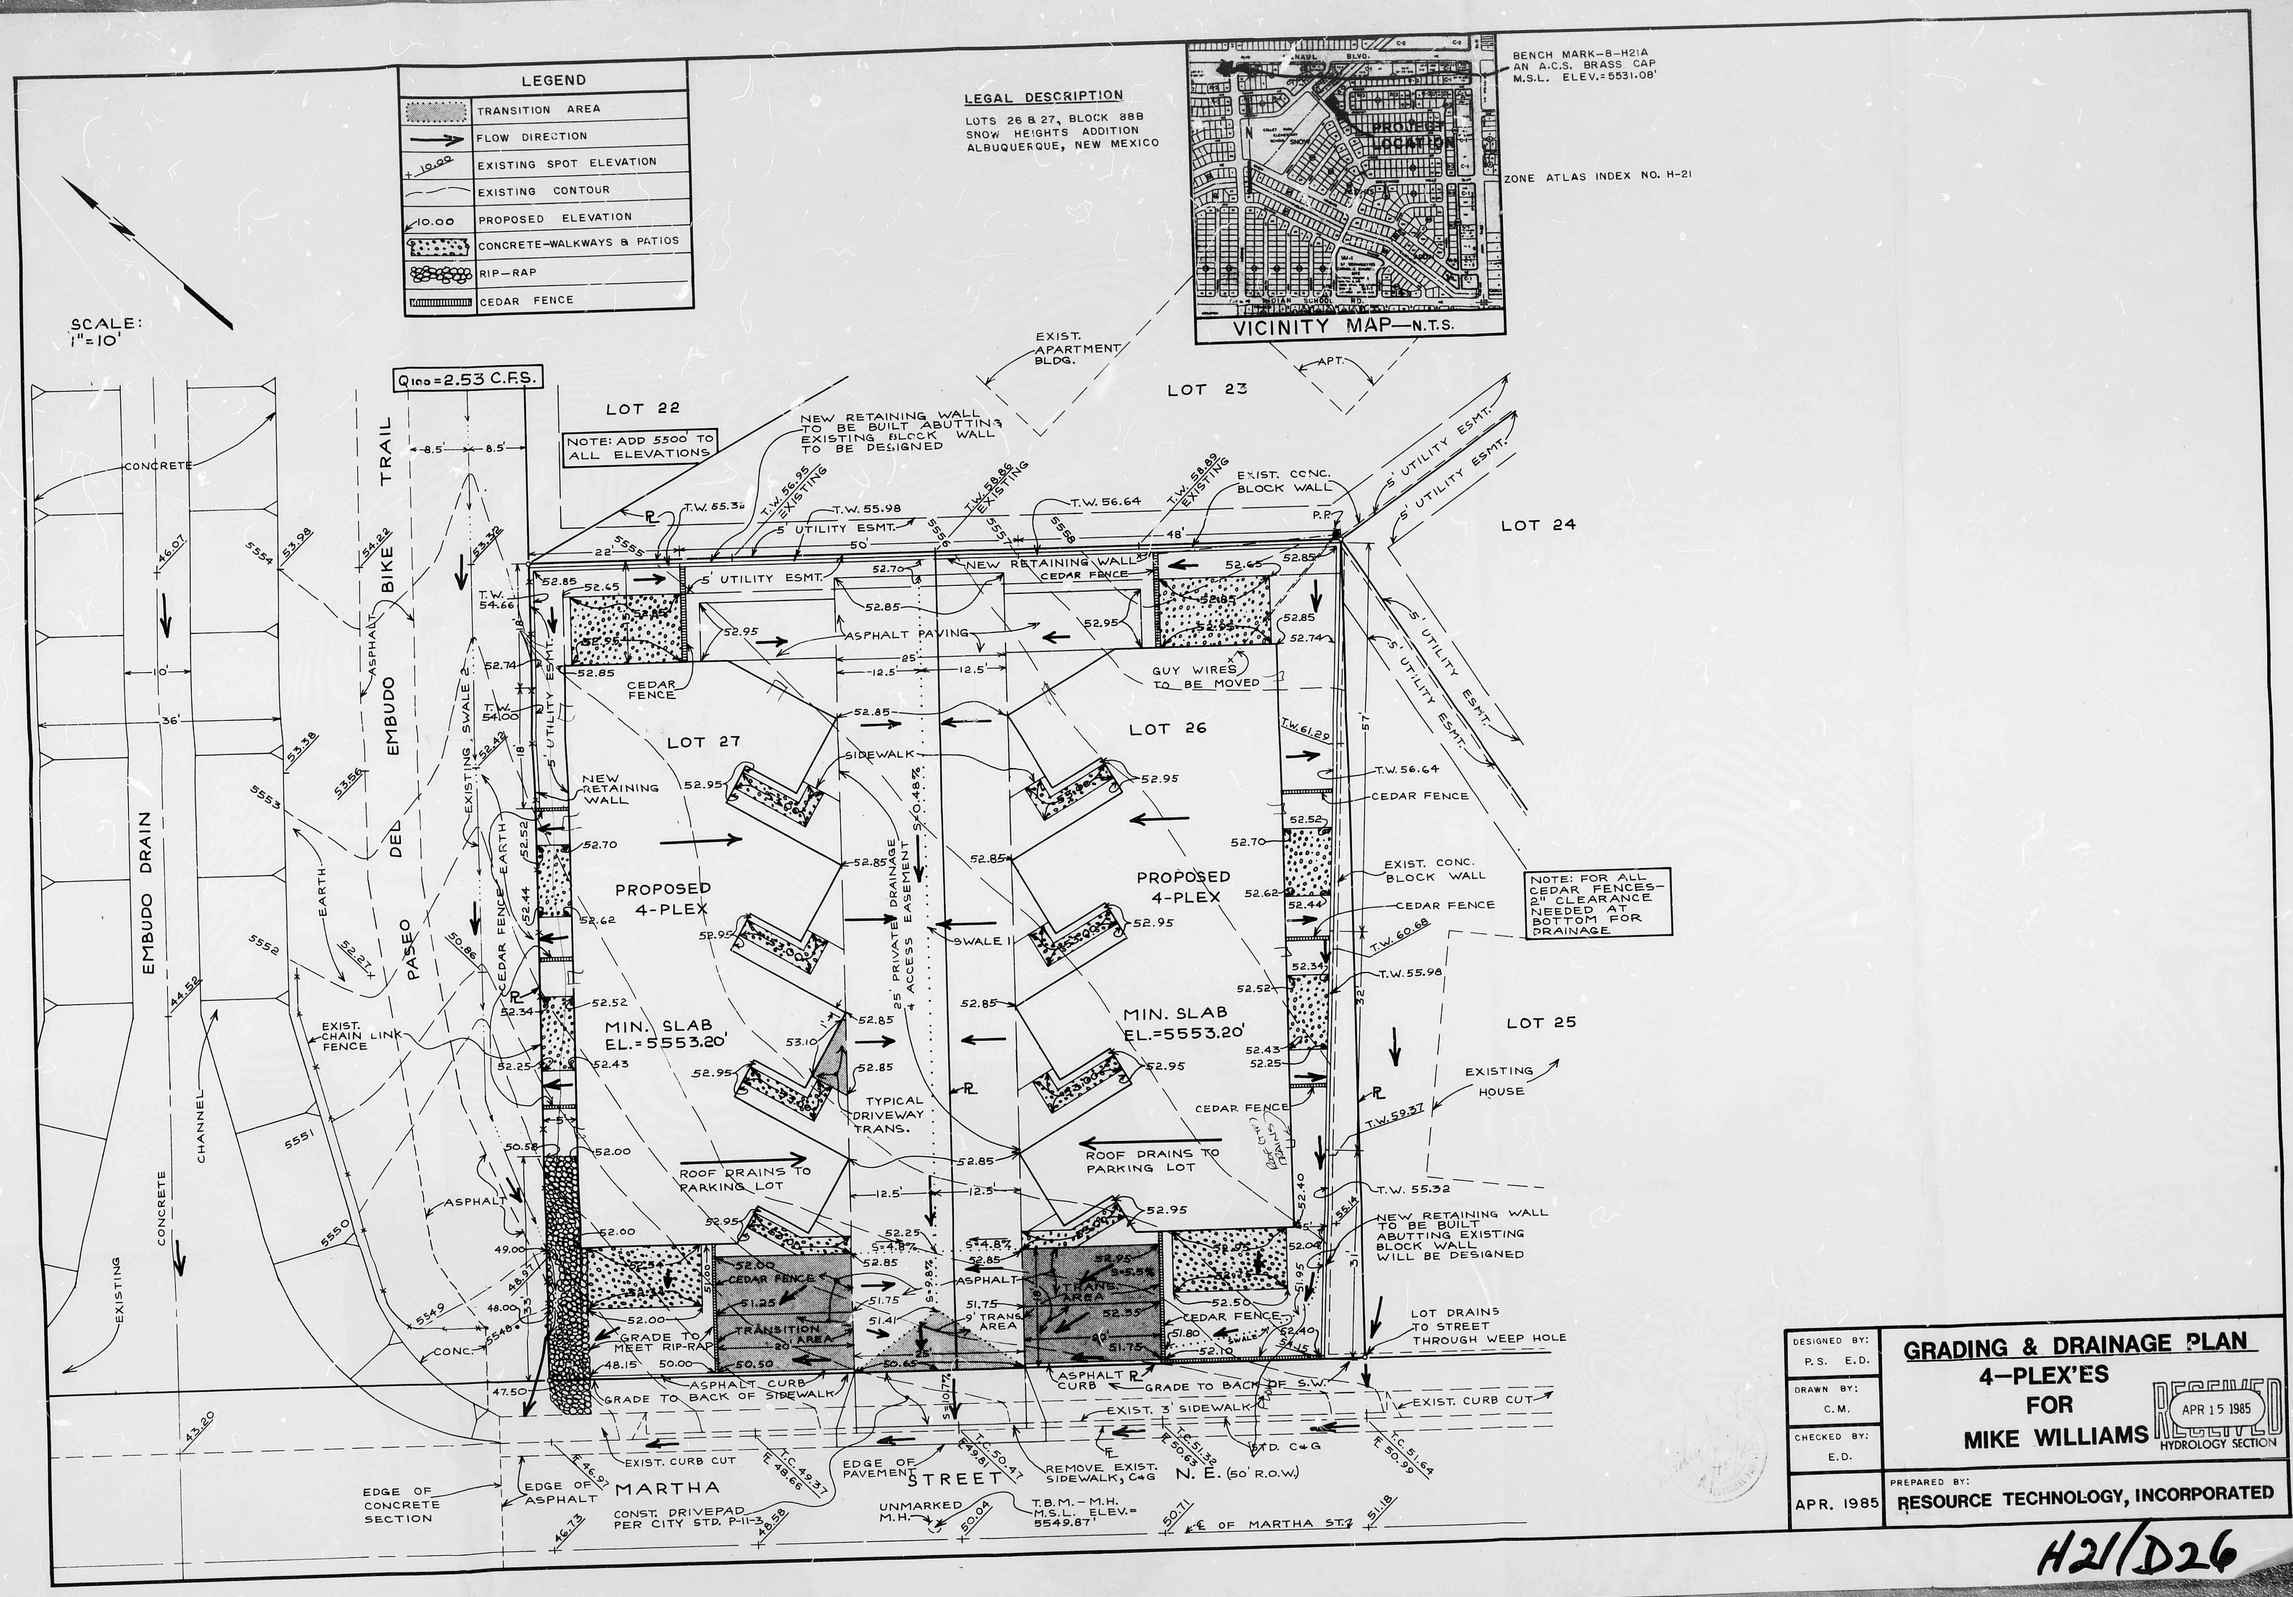

DESIGNED BY: P.S. E.D.	GRADING & DRAINAGE PLAN 4-PLEX'ES FOR MIKE WILLIAMS
DRAWN BY: C.M.	RECEIVED APR 15 1985 HYDROLOGY SECTION
CHECKED BY: E.D.	
APR. 1985	PREPARED BY: RESOURCE TECHNOLOGY, INCORPORATED

H21/D26