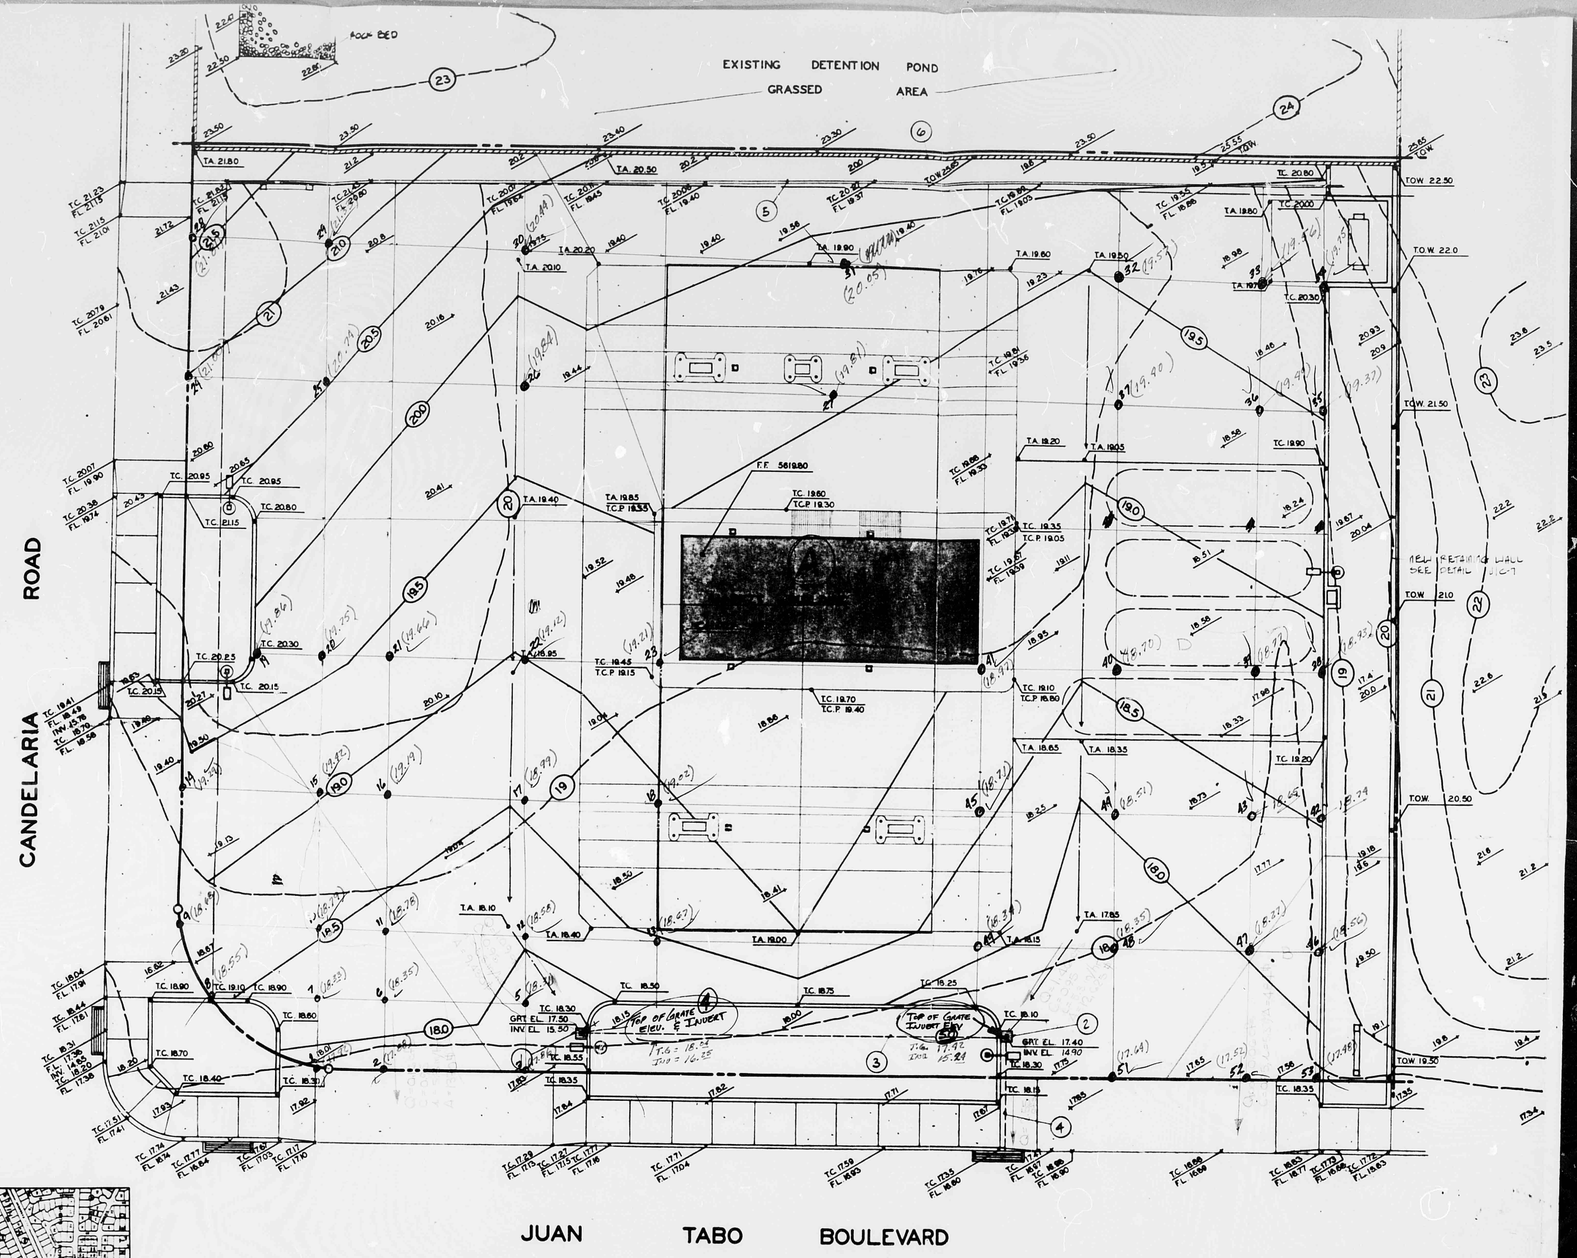

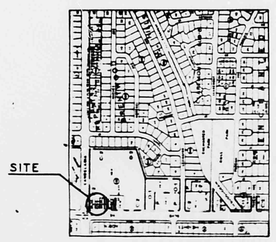

VICINITY MAP H-22-Z

BENCH MARK

△ ACS BRASS CAP JT-2A ELEV = 561796

Survey Book A-2
Pages 50-53
10-25-84
HLC.

Surveyed Elev = ( )

25.42
1.46
1.94

GRADING & DRAINAGE PLAN

1" = 10.00'

KEYED NOTES

1. 2'-0" x 2'-0" x 2'-0" grate and basin.
2. 2'-0" x 2'-0" x 2'-6" grate and basin.
3. 8" diameter PVC pipe.
4. 10" diameter PVC pipe to double "C" basin as per city standard drawing x-17-2.
5. Existing asphalt curb to be removed. See Site Demolition Plan.
6. Existing retaining wall.

LEGAL DESCRIPTION

Lot

Block 101

Brentwood Hills Subdivision

Bernalillo County, N.M.

Zone map # H-22-Z

SYMBOL LEGEND

1904	Existing spot elevation
18	Existing contour
T.A. 19.00	Proposed spot elevation
21.5	Proposed contour
→	Swale
TBM	Temporary benchmark
T.A.	Top of asphalt
T.O.C.	Top of curb
T.O.W.	Top of wall
T.C.P.	Top of concrete paving
F.L.	Flowline

NEW MEXICO PROFESSIONAL ENGINEER
NO. 8110
5/18/84
REV. 7/18/84

H22-D41

NOTE TO CONTRACTOR:
THE CONTRACTOR SHALL PROMPTLY CLEAN UP ANY MATERIAL EXCAVATED IN THE PUBLIC RIGHT-OF-WAY SO THAT THE EXCAVATED MATERIAL IS NOT SUSCEPTIBLE TO BEING WASHED DOWN THE STREET

RECEIVED
JUL 19 1984
HYDROLOGY SECTION

APPROVED FOR DRAINAGE
7/19/84
DATE
SIGNATURE
ADVISE DRAINAGE INSPECTOR WHEN GRADING EXECUTED

H22/D41

DESCRIPTION OF PROJECT

REVISED

MARK	REVISION	BY	DATE	APPROVED

TEXACO USA

GRADING & DRAINAGE PLAN

2932 JUAN TABO BLVD
ALBUQUERQUE, NEW MEXICO

DRAWN BW	5-14-84	DATE	APPROVED
CHK'D		LOC #	C-5
SUPERV GEG	5-15-84	40-212-0009	