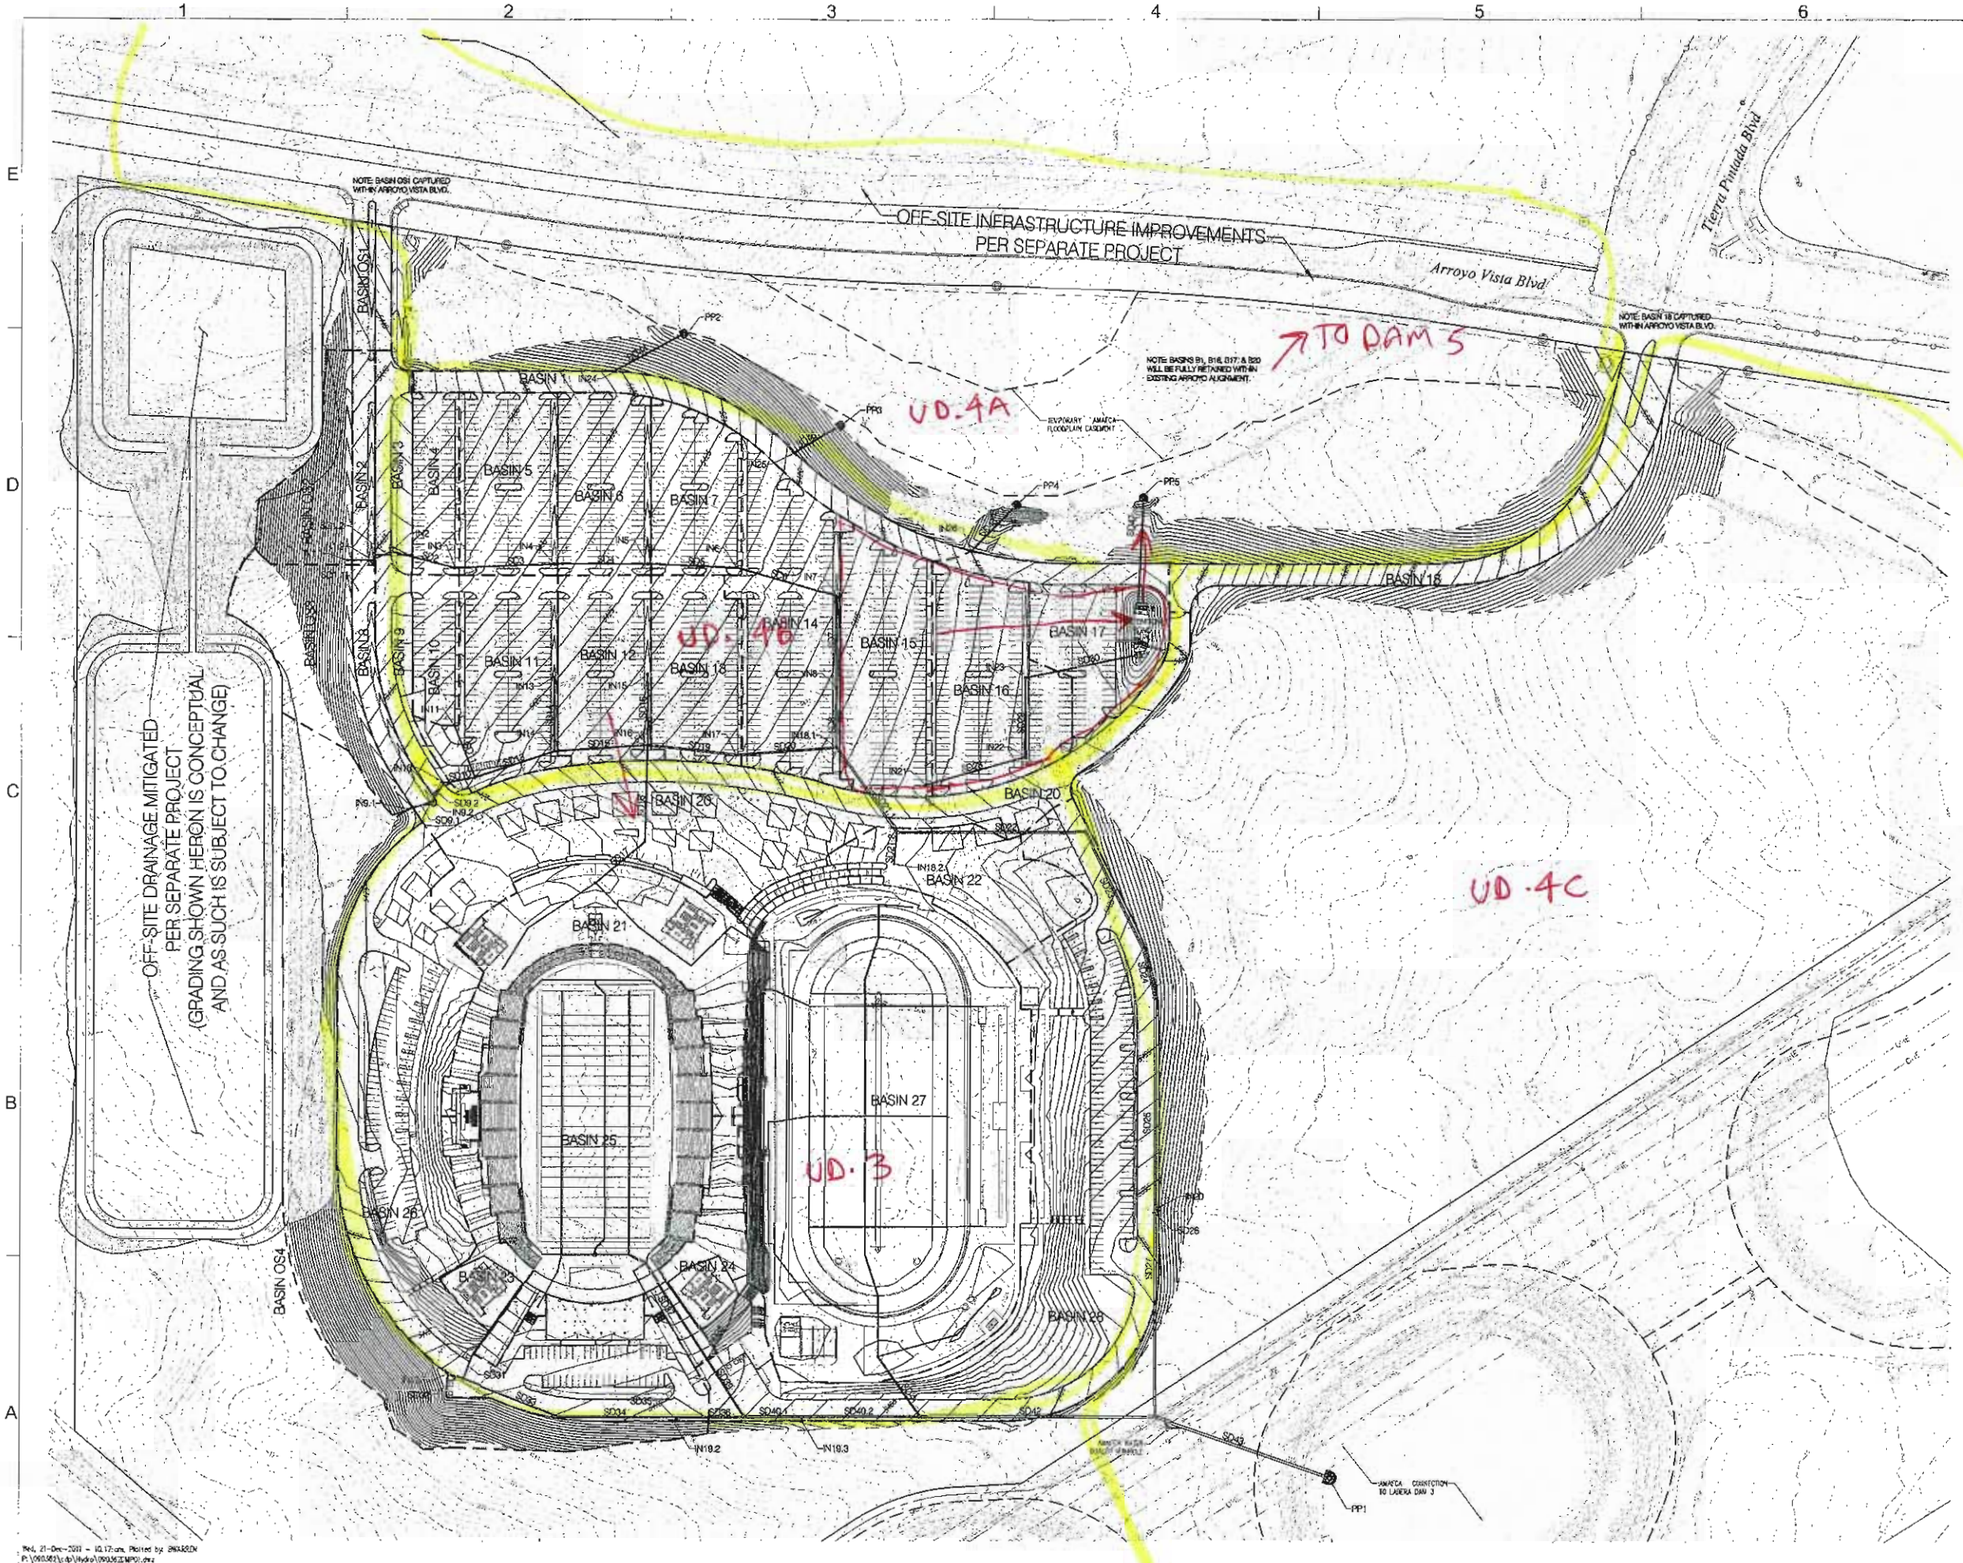

SMPC Architects

CONSULTANT

Bohannan Huston

ALBUQUERQUE PUBLIC SCHOOLS

APS COMMUNITY STADIUM

UD.4A
UD.4B, UD.3
BASINS FROM
W.I-40 UPDATE

ARROYO VISTA BLVD.,
NW
ALBUQUERQUE, NM

N

1" = 60'

NO	DATE	REVISION
1	12/20/2011	[illegible]

DATE DECEMBER 20, 2011

PROJECT # 11009

DRAWN BY: BHV

CHKD BY: JLM

Copyright
SMPC Architects © 2010
These documents were prepared for this specific project only. SMPC Architects hereby is limited to the specific project, and does not extend to reuse of the documents for other projects.

SHEET TITLE

DRAINAGE MANAGEMENT PLAN

DMP-002

SHEET 2 OF 3