HYDROLOGY

J10/D6
3 PLANS

J10/D6

3 PLANS

CITY OF ALBUQUERQUE

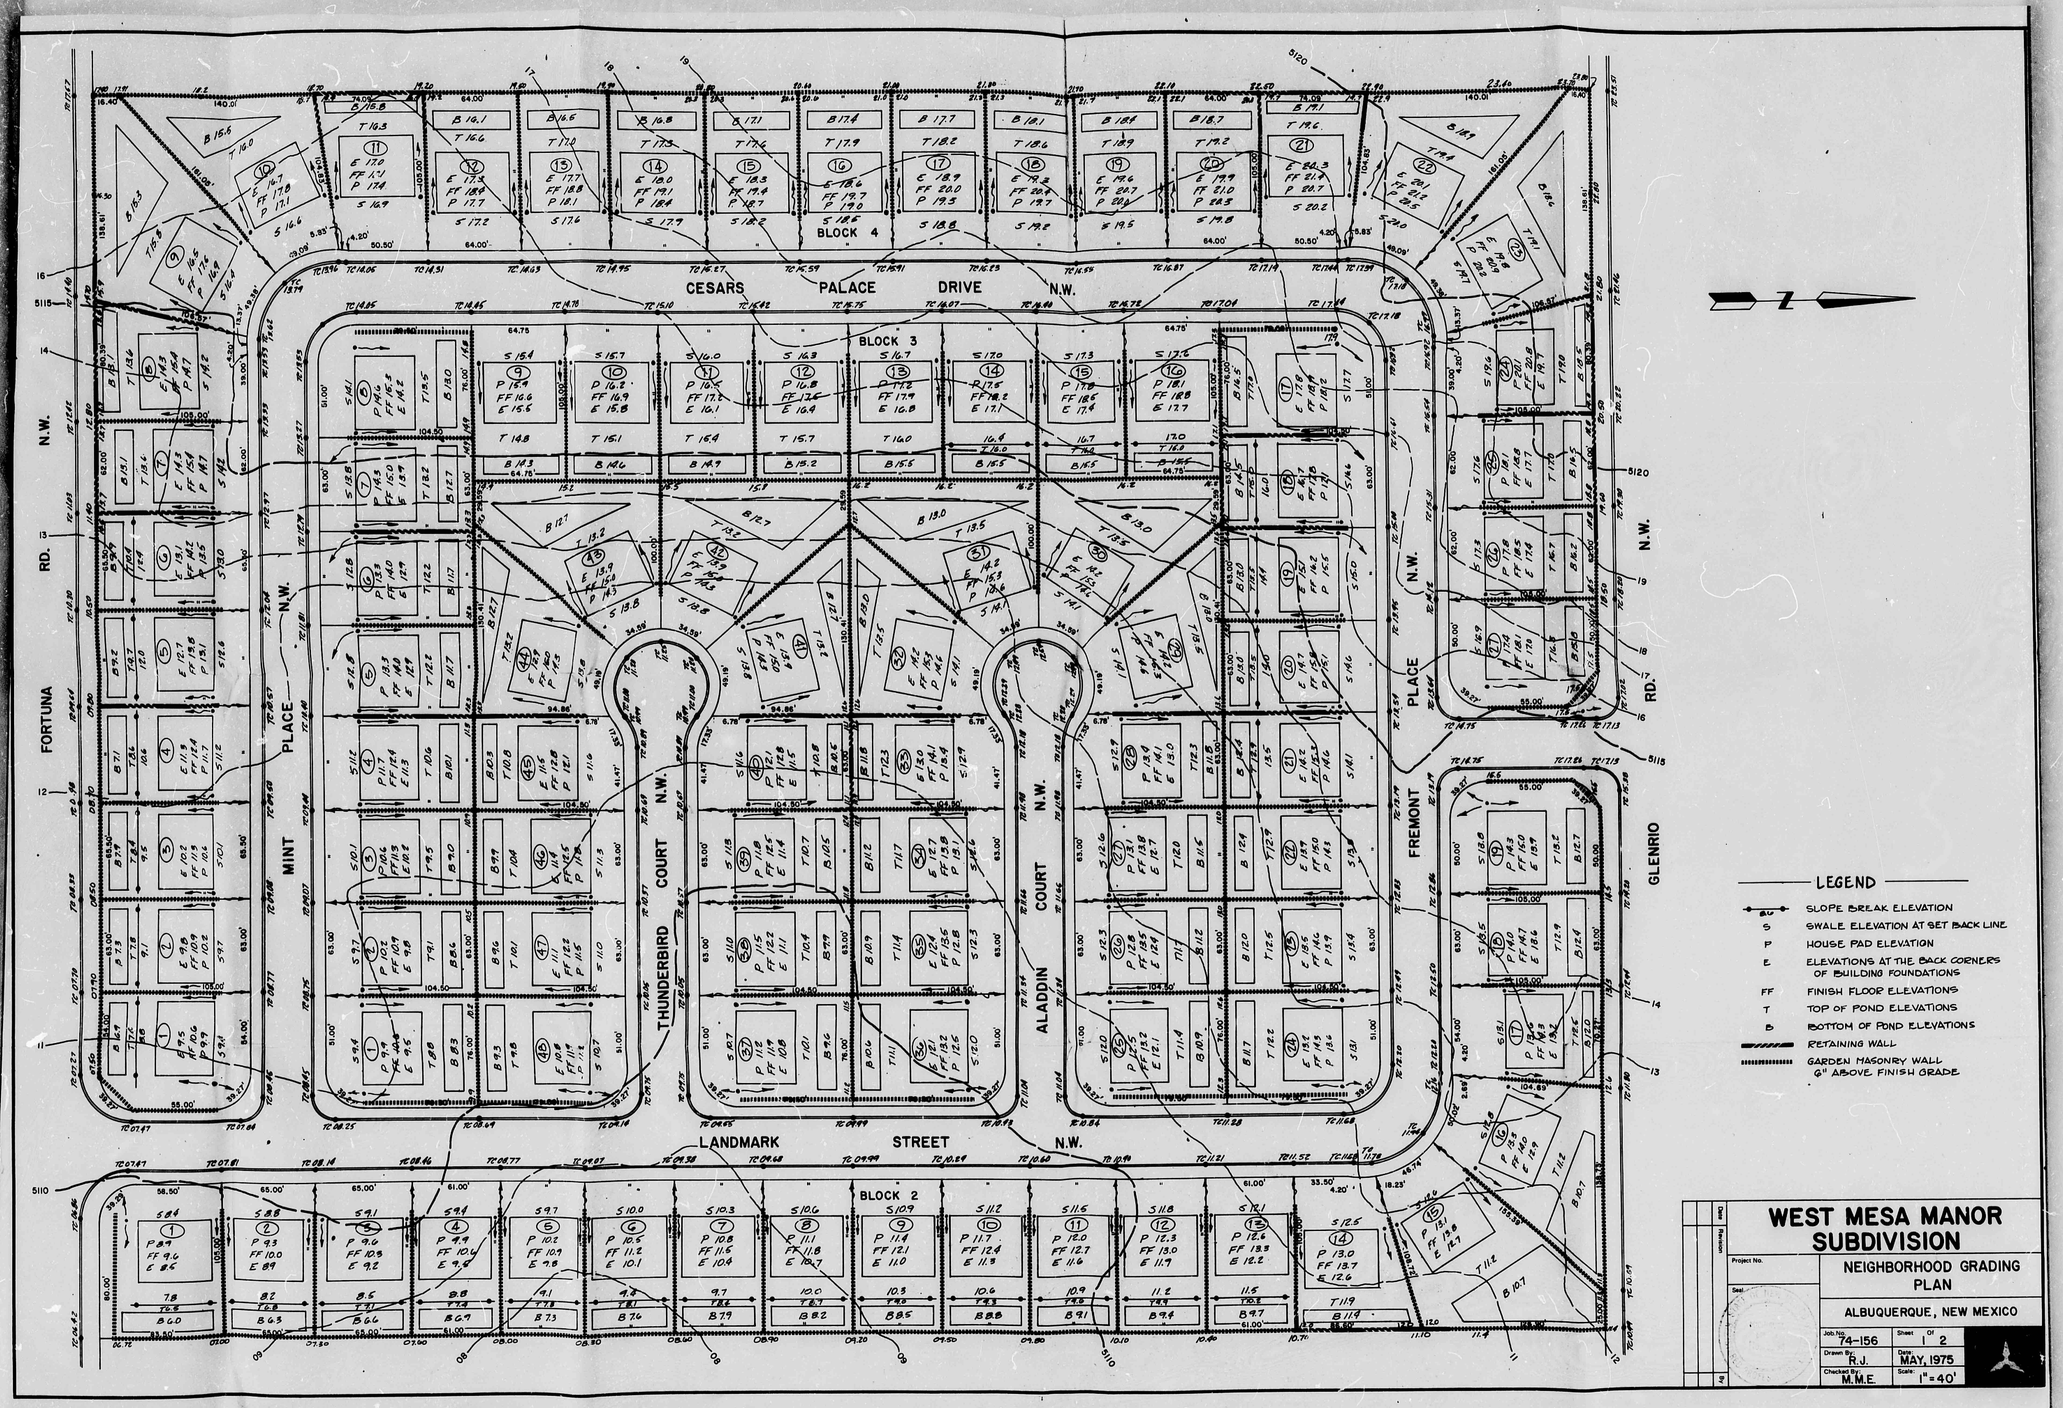

CITY OF ALBUQUERQUE

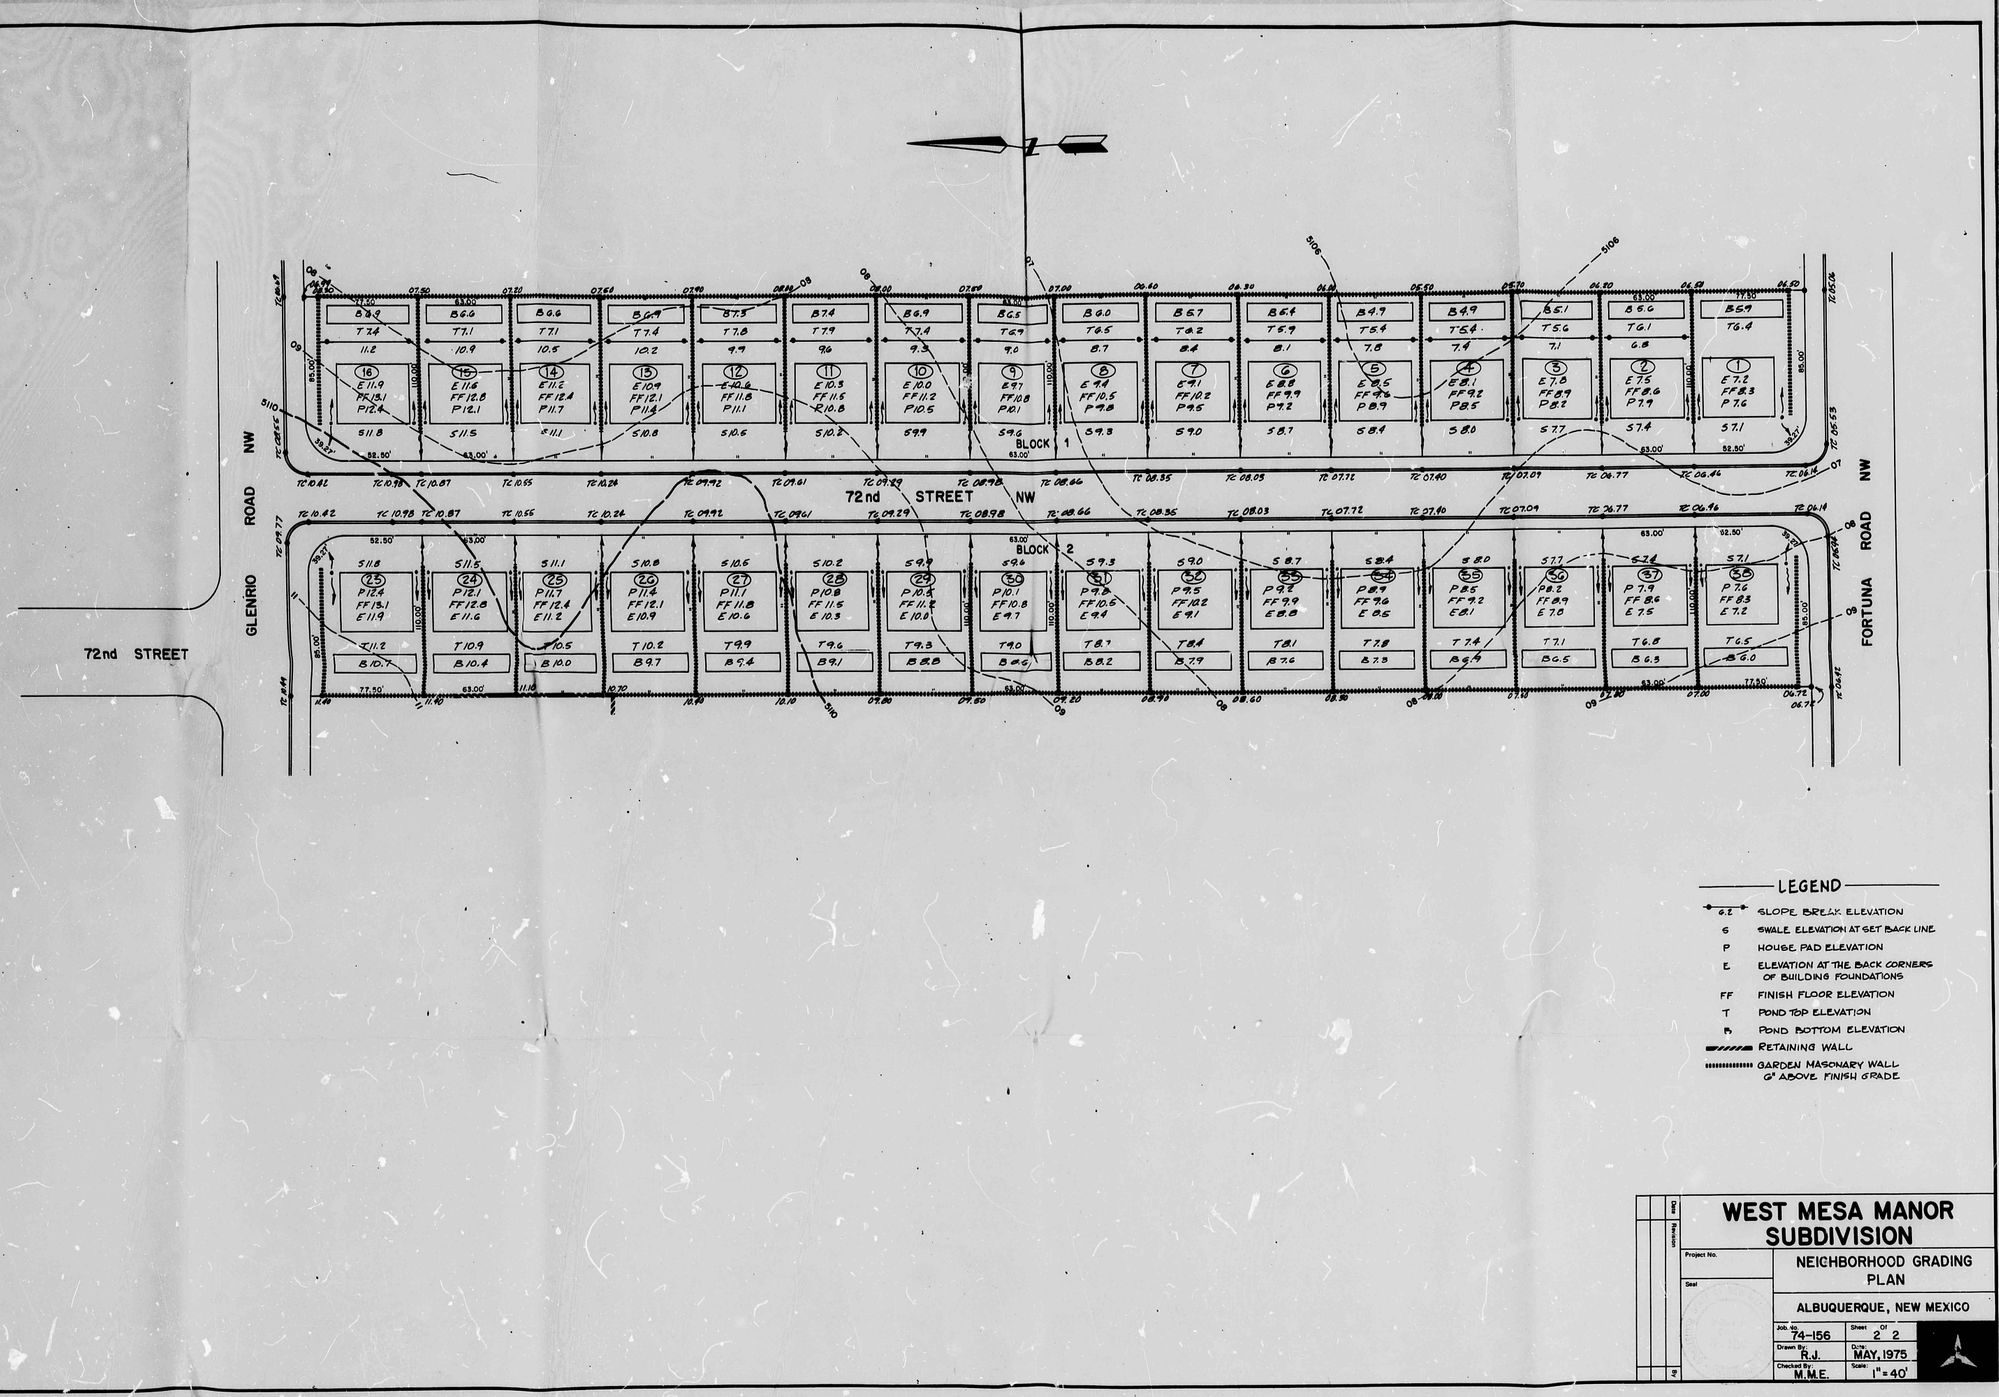

Date	Revision	By

WEST MESA MANOR SUBDIVISION

Project No.

Seal

NEICHBORHOOD GRADING PLAN

ALBUQUERQUE, NEW MEXICO

Job. No. 74-156	Sheet 2 of 2
Drawn By: R.J.	Date: MAY, 1975
Checked By: M.M.E.	Scale: 1" = 40'

CITY OF ALBUQUERQUE

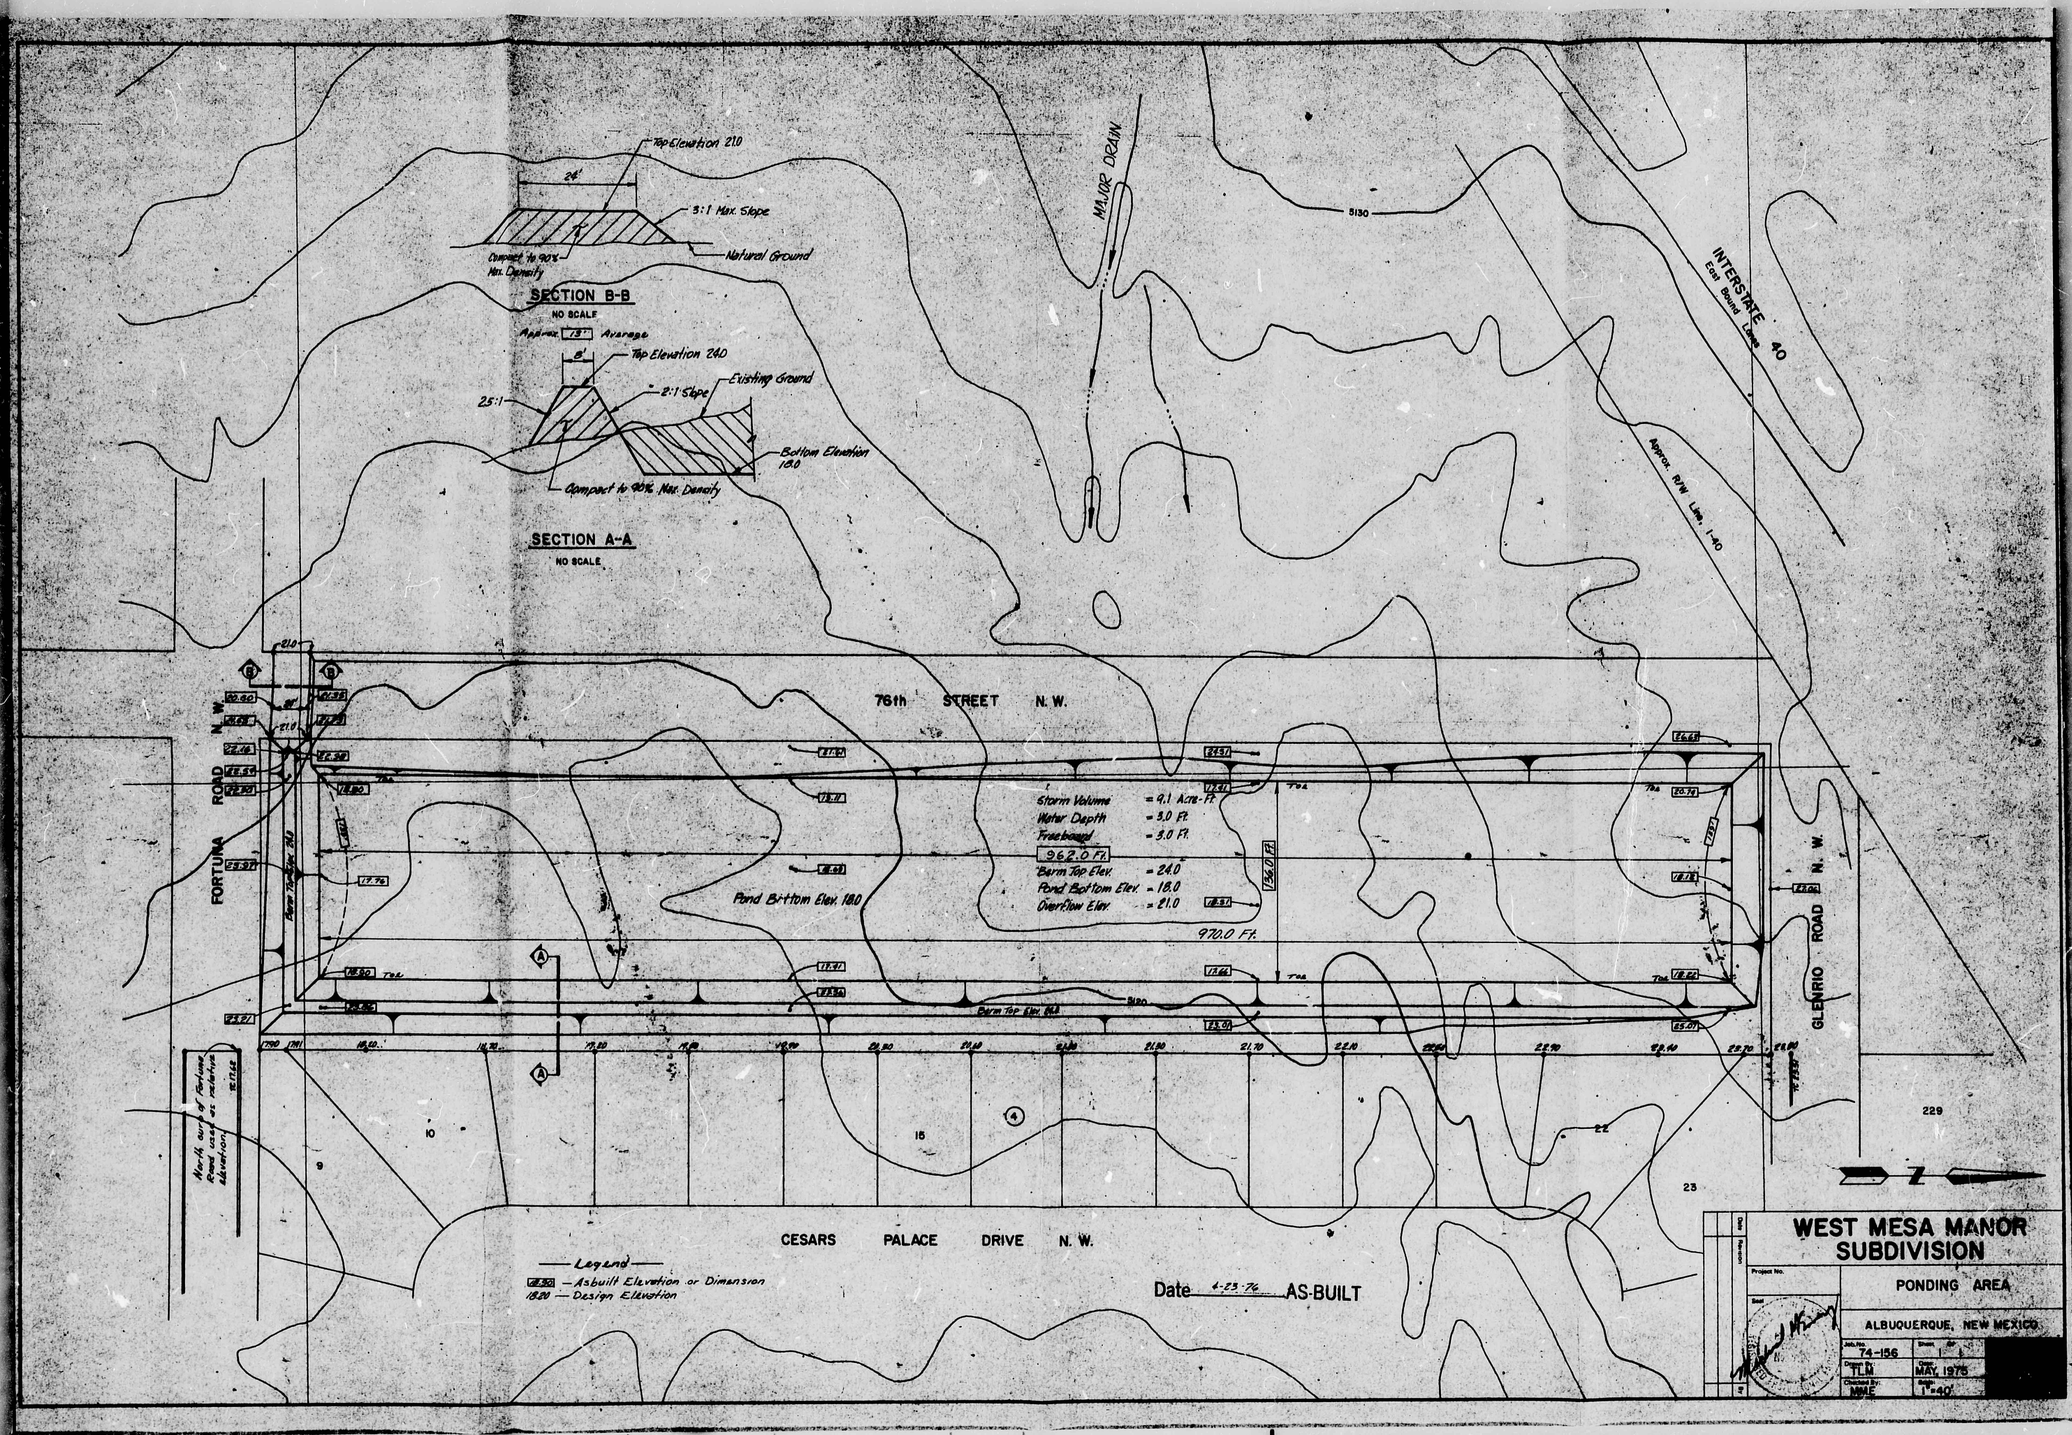

B 24 C 20 B 16 A 12

CITY OF ALBUQUERQUE

C D