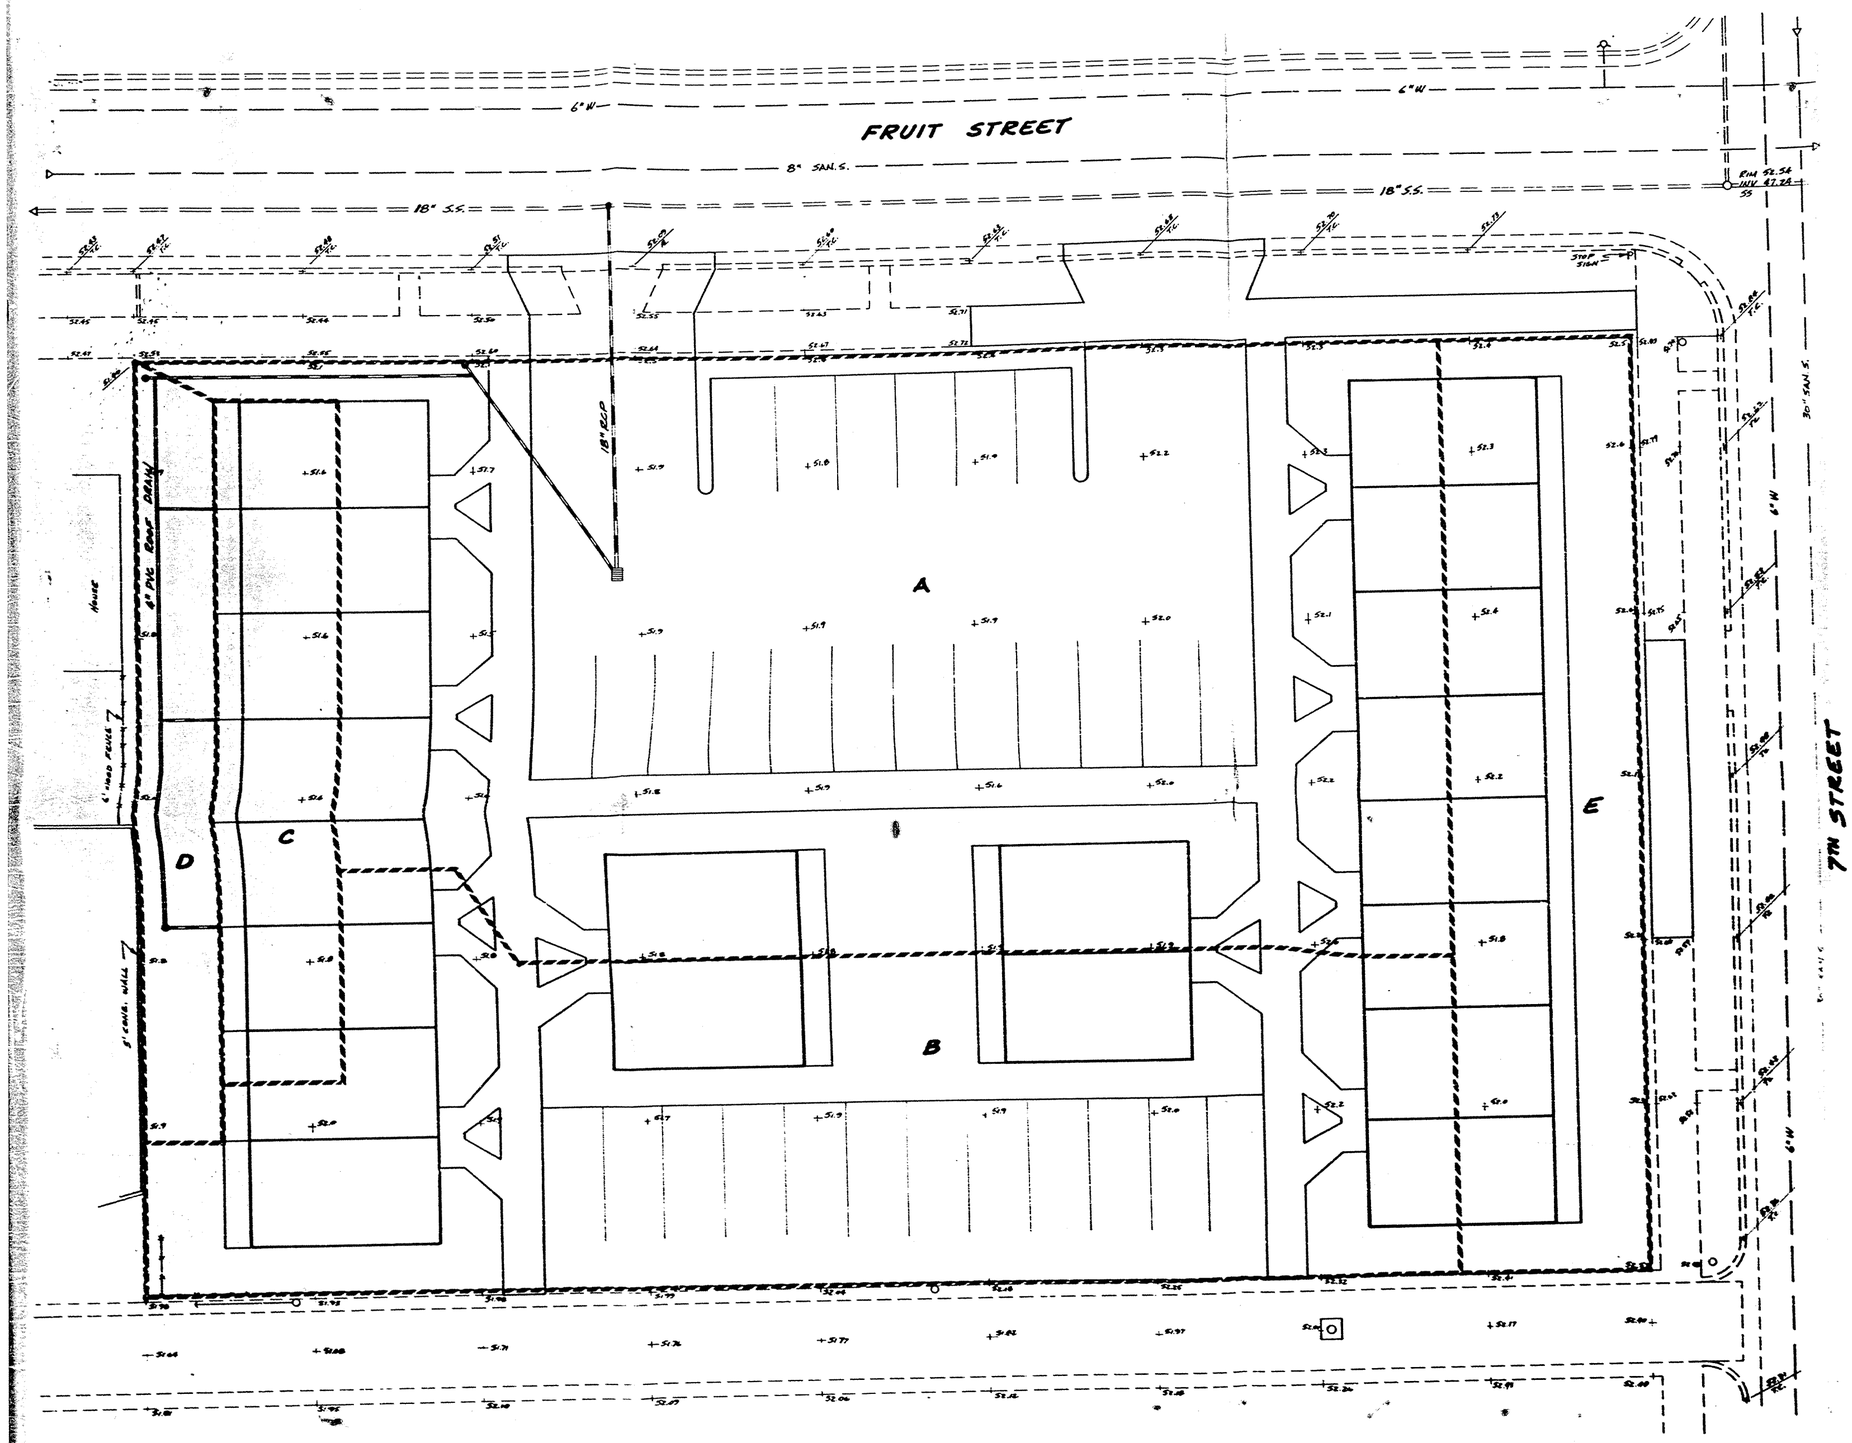

SCALE 1" = 10'

FRUIT ST. DOWNTOWN HOUSES
DRAINAGE PLAN

ACADEMY ENGINEERING INC.

C

CITY OF ALBUQUERQUE