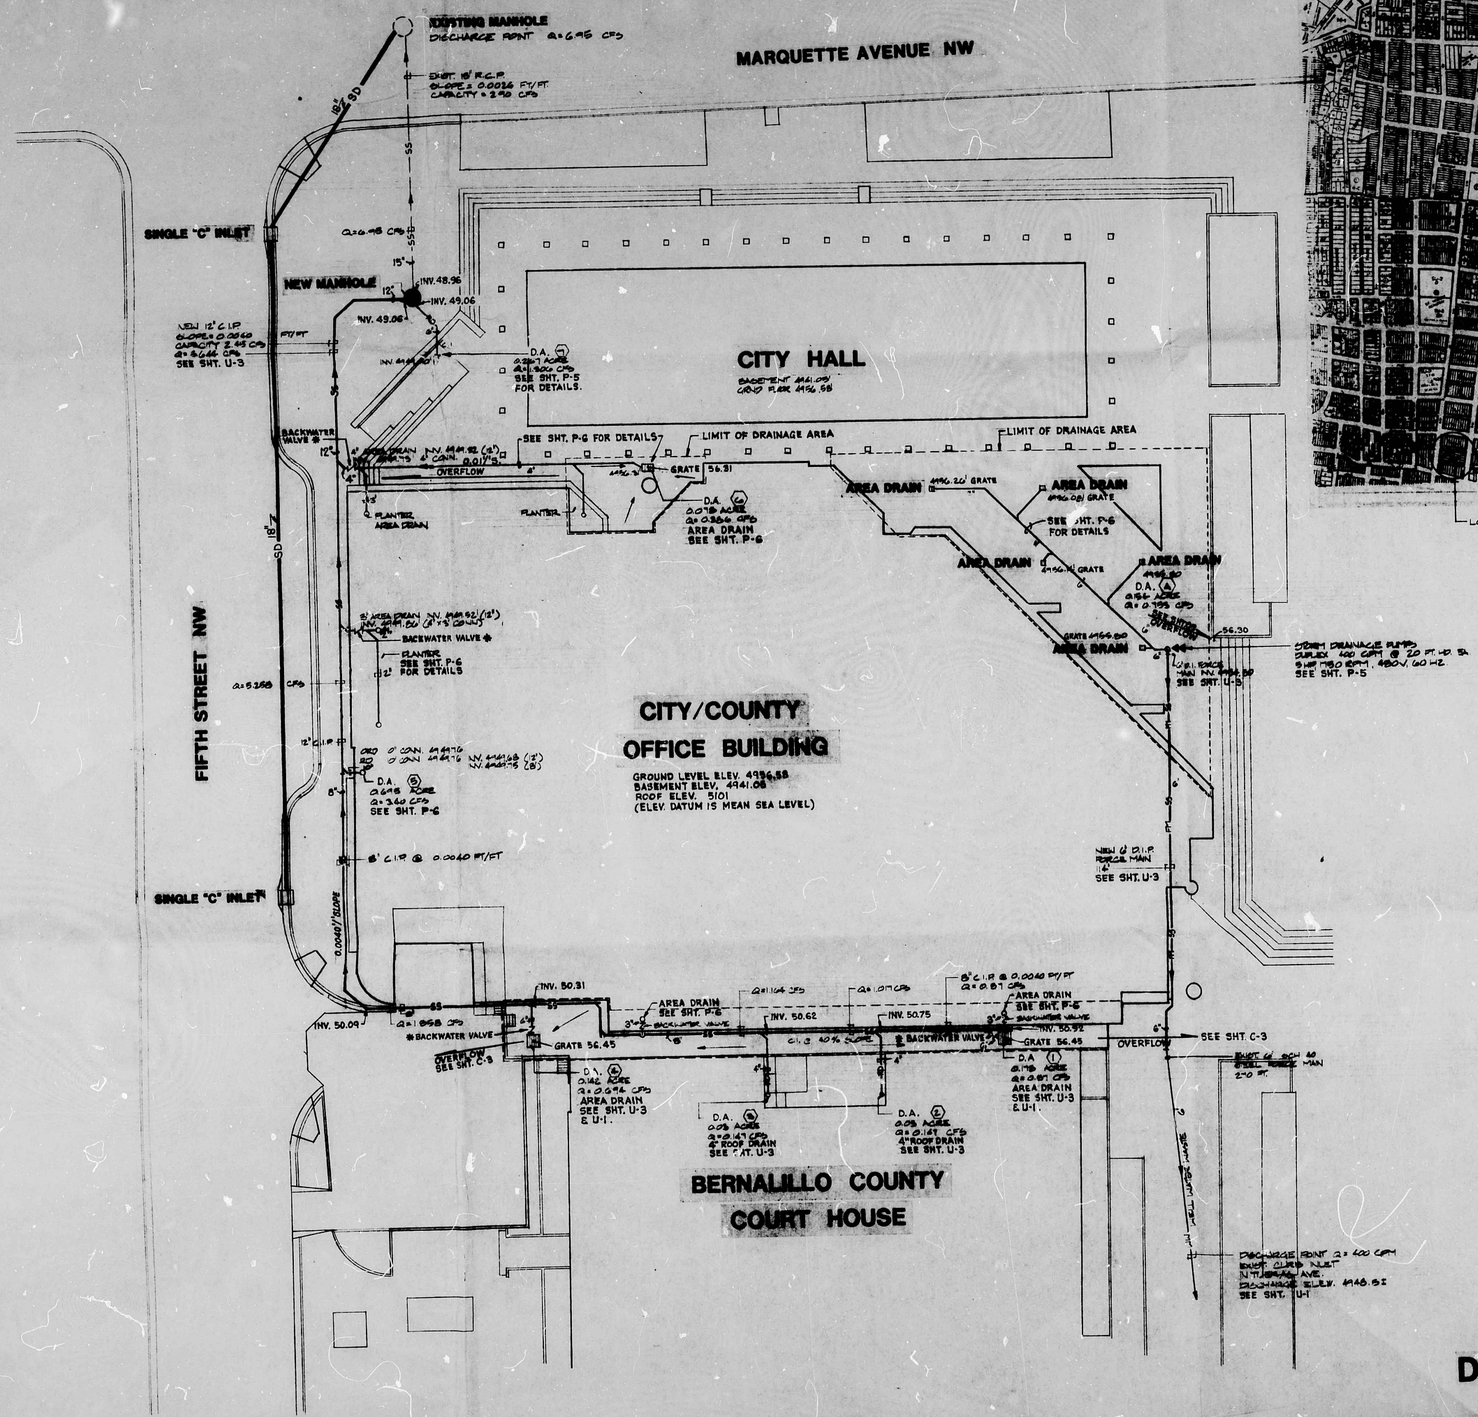

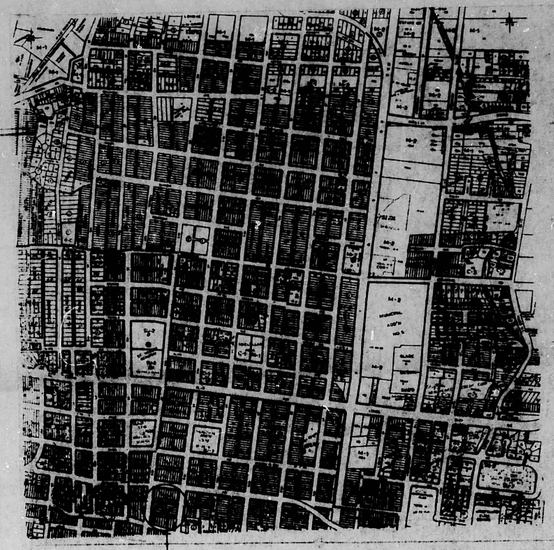

W.C. KRUGER and ASSOCIATES
ARCHITECTS-PLANNERS INC.
1100 FIRST INTERSTATE BANK BUILDING
ALBUQUERQUE, NEW MEXICO

job no: 86-07
drawn by: RP
checked: SLM
date: 12/7/85

revisions:

REGISTERED PROFESSIONAL ENGINEER
STATE OF NEW MEXICO
E.O. SUPPES

DRAINAGE PLAN
CITY/COUNTY MUNICIPAL OFFICE BUILDING
CITY OF ALBUQUERQUE COUNTY OF BERNALILLO
ALBUQUERQUE, NEW MEXICO

SCALE 1"=20'-0"

SHEET NO: DP-1

DRAINAGE PLAN J14/D30 A