Extra copy for drainage dept
C.E.L.

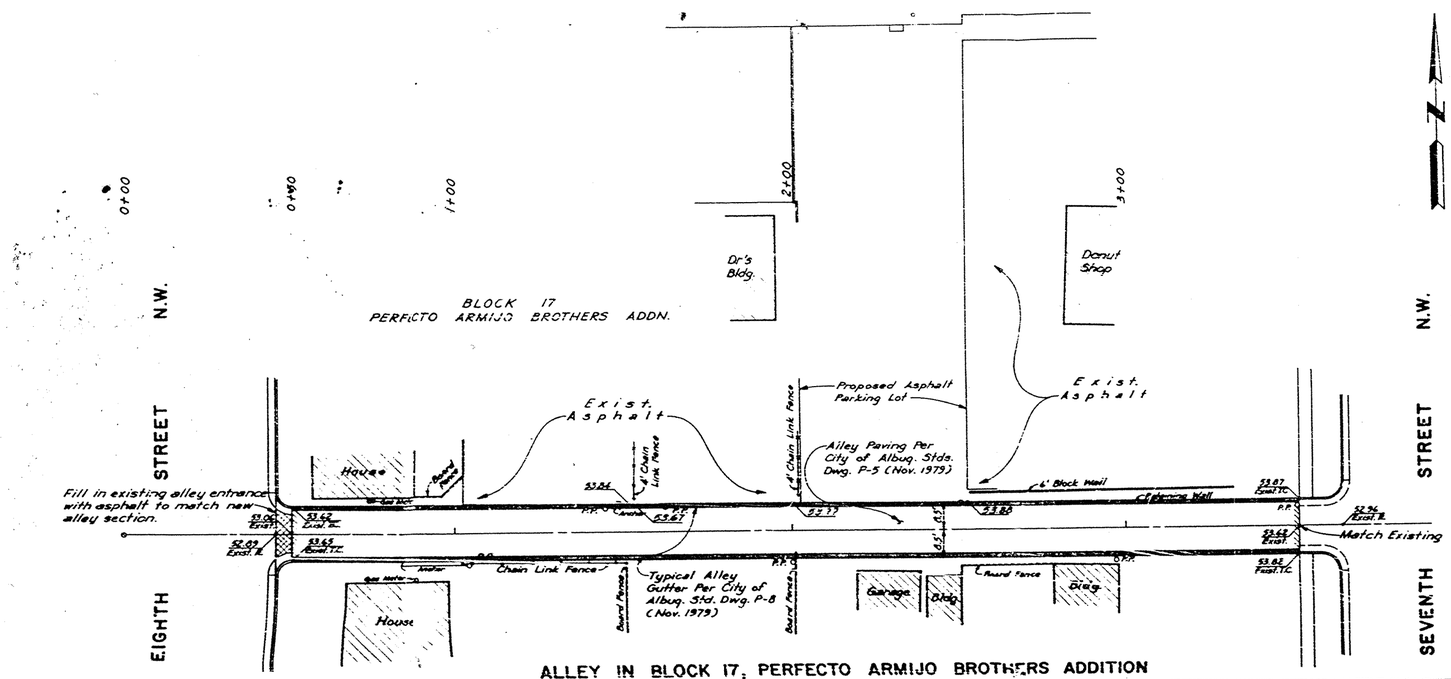

ALLEY IN BLOCK 17, PERFECTO ARMIJO BROTHERS ADDITION

PLAN
SCALE: 1" = 20'

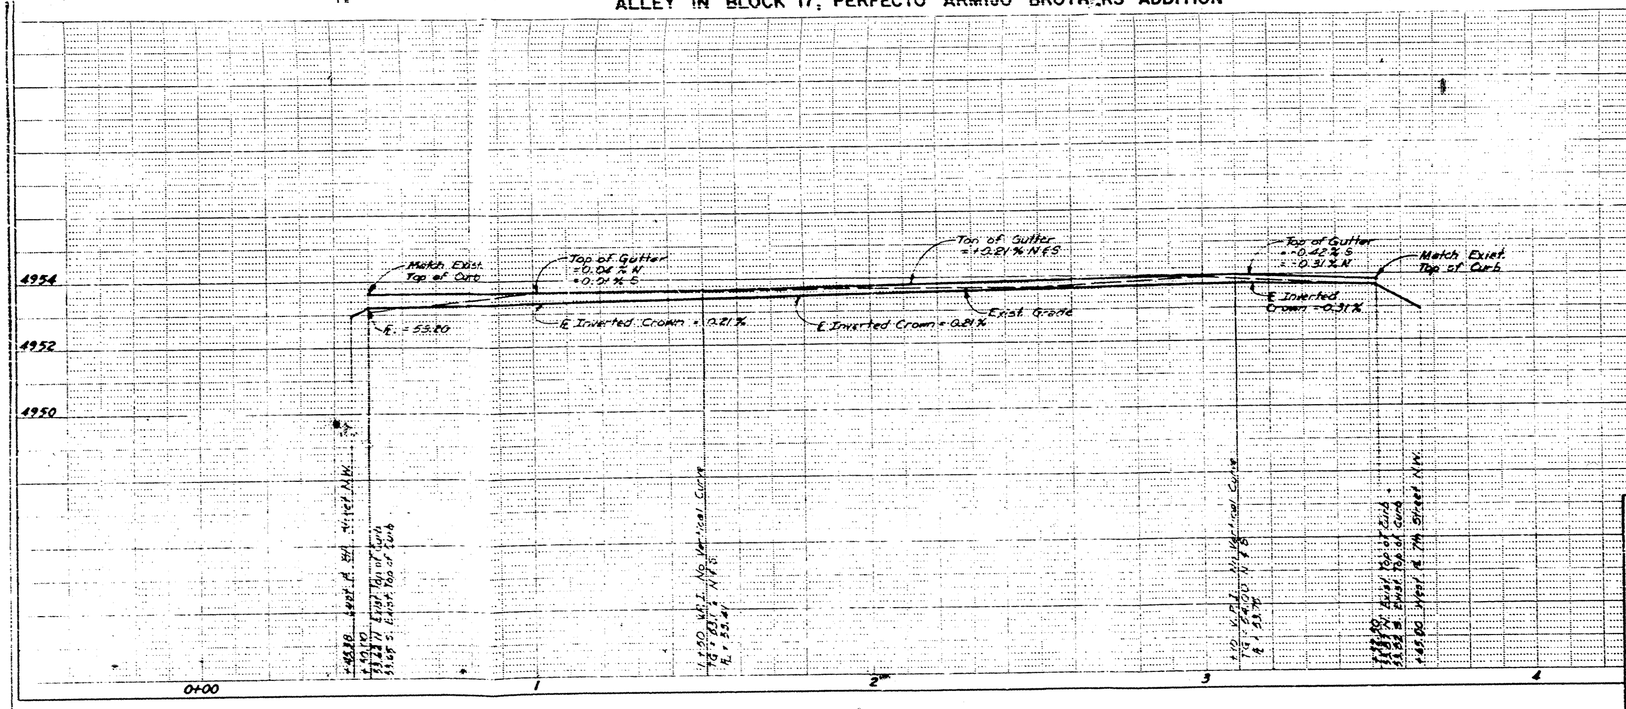

PROFILE
SCALE: 1" = 20' Horiz.
1" = 2' Vert.

AS BUILT INFORMATION
CONTRACTOR
INSPECTOR
STAKED BY
INSPECTED BY
ACCEPTANCE
FIELD
LOCATION BY
DATE
MICRO-FILM INFORMATION
RECORDED BY
NO.

BENCH MARKS

SURVEY INFORMATION
FIELD NOTES
NO. BY DATE

REFERENCES
MAP NO.
EST. NO.
W.O. NO.

REMARKS
REVISIONS
NO. DATE BY

DESIGN
DESIGNED BY Andrews, Abery & Rivers DATE 2/21/80
DRAWN BY DATE
CHECKED BY DATE

APPROVED FOR CONSTRUCTION
CITY ENGINEER DATE

CITY OF ALBUQUERQUE
PUBLIC WORKS DEPARTMENT
ENGINEERING DIVISION

TITLE: ALLEY IN BLOCK 17, PERFECTO ARMIJO BROTHERS ADDITION

APPROVALS	ENGINEER	DATE	APPROVALS	ENGINEER	DATE
City Engineer			Liquid Waste		
A.C.E.- Design			Traffic		
A.C.E.- Hydrology			Water		

DRAWING NO.
SHEET OF

CITY OF ALBUQUERQUE