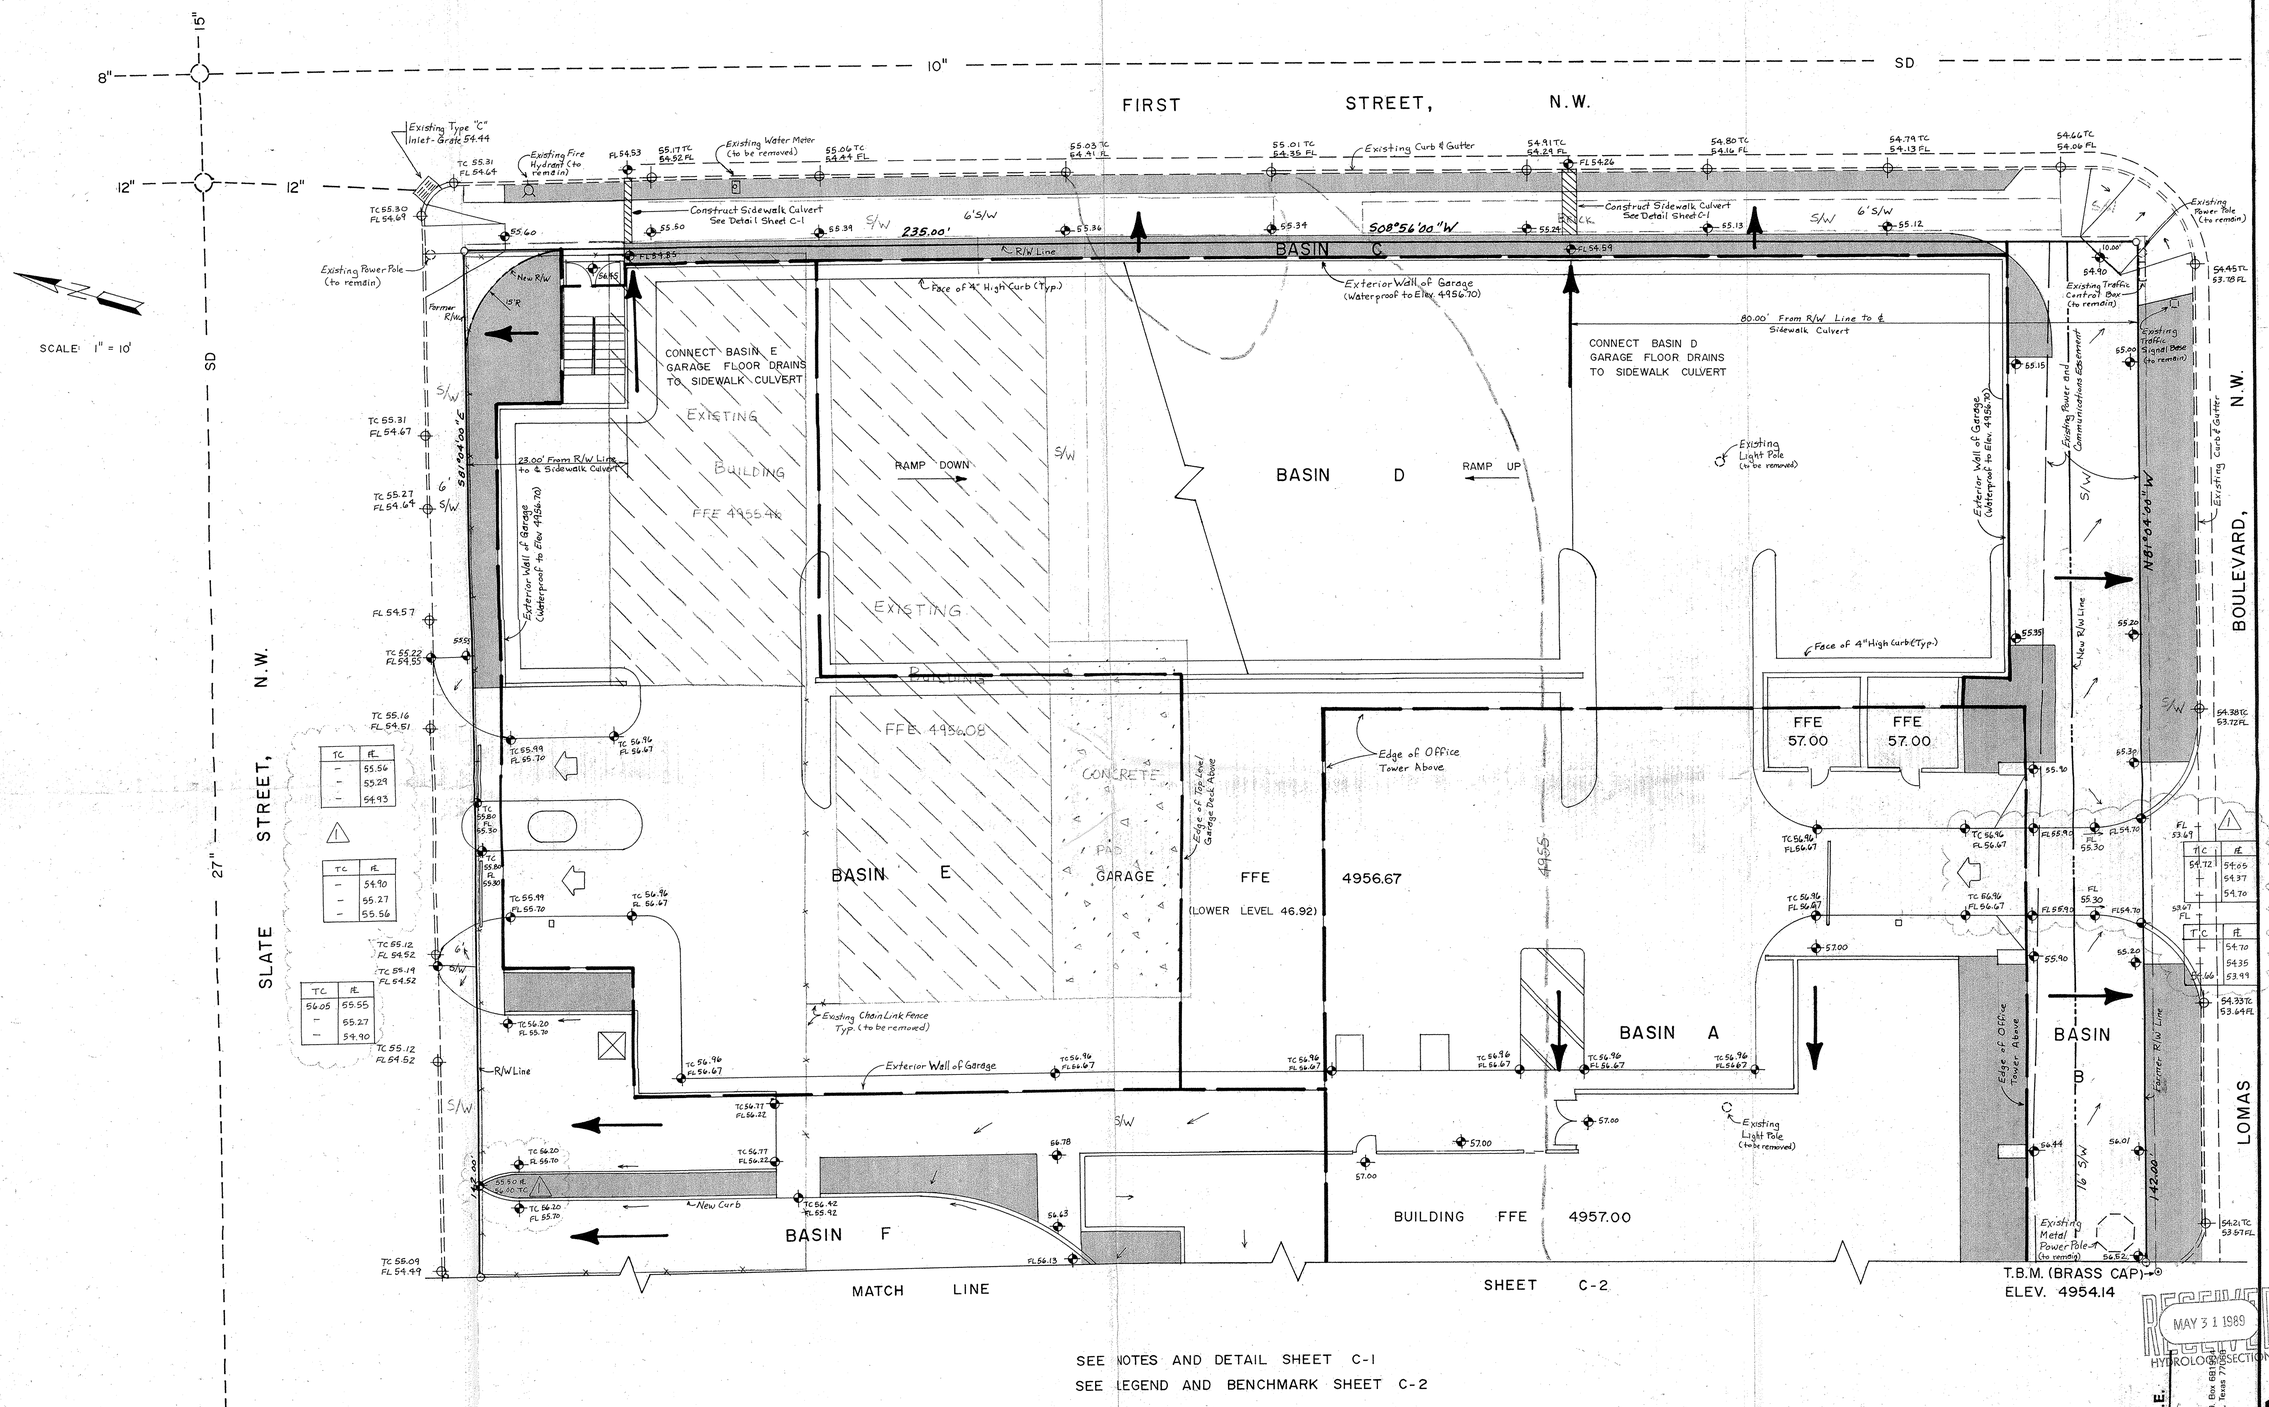

JOB NO.....
DRAWN.....
CHKD.....
DATE.....

REV NO.... 1 11-30-88 DMYM

BANQUEST BUILDING

NEW MEXICO

ALBUQUERQUE

RECEIVED MAY 31 1989 HYDROLOGY SECTION

RA architects a.i.a.
10101 Fondren
Houston, Texas 77096

David M.Y. Millikan, P.E.
P.O. Box 68194
Houston, Texas 77068
(713) 444-5072

C-3