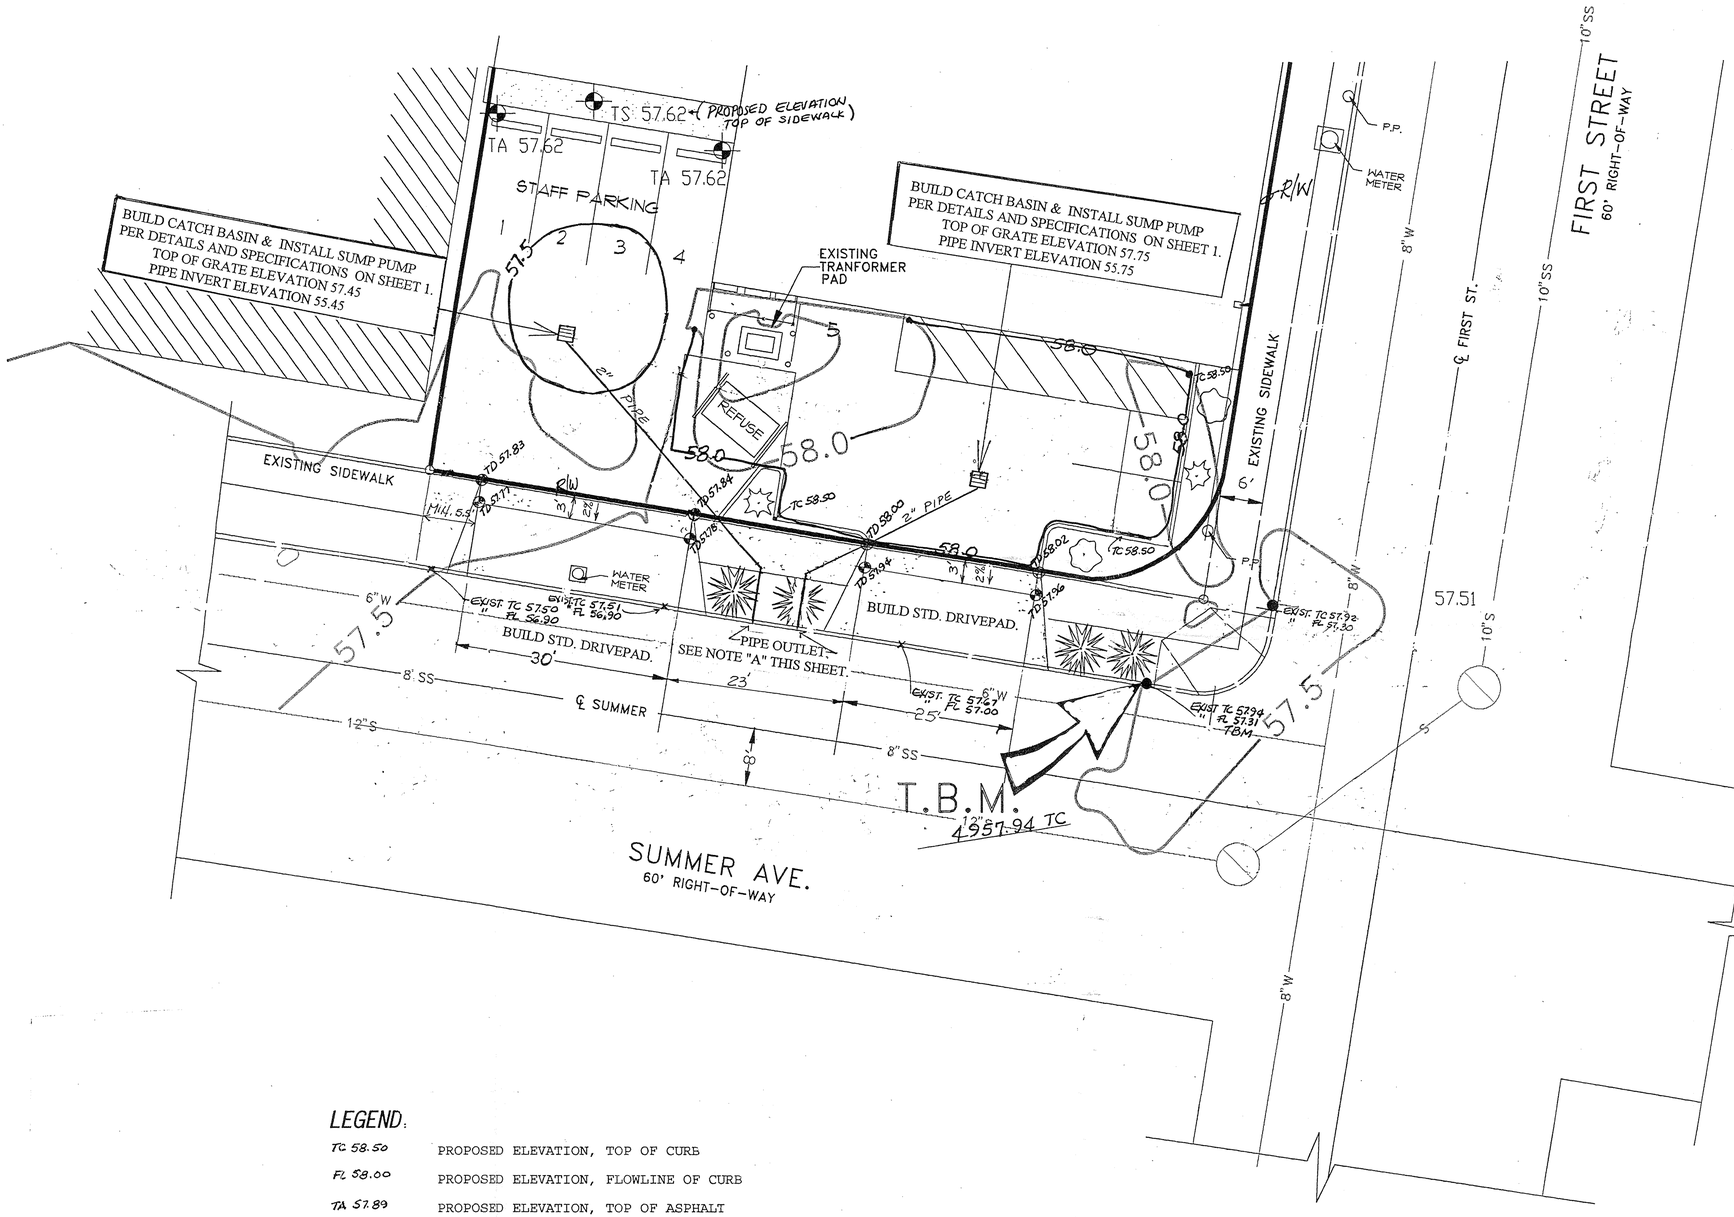

NOTE "A":

DAYLIGHT 2" PIPE TO FLOWLINE OF EXISTING CURB. SEE PIPE OUTLET DETAIL AT CURB ON SHEET 1.

CONSTRUCTION SHALL BE IN ACCORDANCE WITH CITY OF ALBUQUERQUE STANDARD SPECIFICATION SECTION 915.4.5 AND OTHER APPLICABLE PARAGRAPHS OF SECTION 915, AND STD. DWG. 2235.

APPROVAL	NAME	DATE	TITLE: 101 SUMMER NW PARIS ADDITION
HYDROLOGY			DRAINLINE THROUGH CURB
INSPECTOR			PERMIT NO:
ACE/FIELD			SHEET 2 of 2 MAP J14

LEGEND:

TC 58.50	PROPOSED ELEVATION, TOP OF CURB
FL 58.00	PROPOSED ELEVATION, FLOWLINE OF CURB
TA 57.89	PROPOSED ELEVATION, TOP OF ASPHALT
TD 57.77	PROPOSED ELEVATION, TOP OF DRIVEPAD

—57.5— EXISTING CONTOUR LINE

—57.5— PROPOSED CONTOUR LINE

REGISTERED PROFESSIONAL ENGINEER STATE OF NEW MEXICO NO. 4895 JOHN P. WEBB

5/23/97

N

DRAINAGE PLAN

SCALE: 1" = 10'-0"

RHOMBUS P.A., INC.
FACILITIES ENGINEERS ◊ ENVIRONMENTAL CONSULTANTS
2620 San Mateo NE SUITE B
Albuquerque, NM 87110
TEL. (505) 881-6690 FAX (505) 881-6896

C:\DRAINAGE\SUMMER-2

SHEET 2 of 2