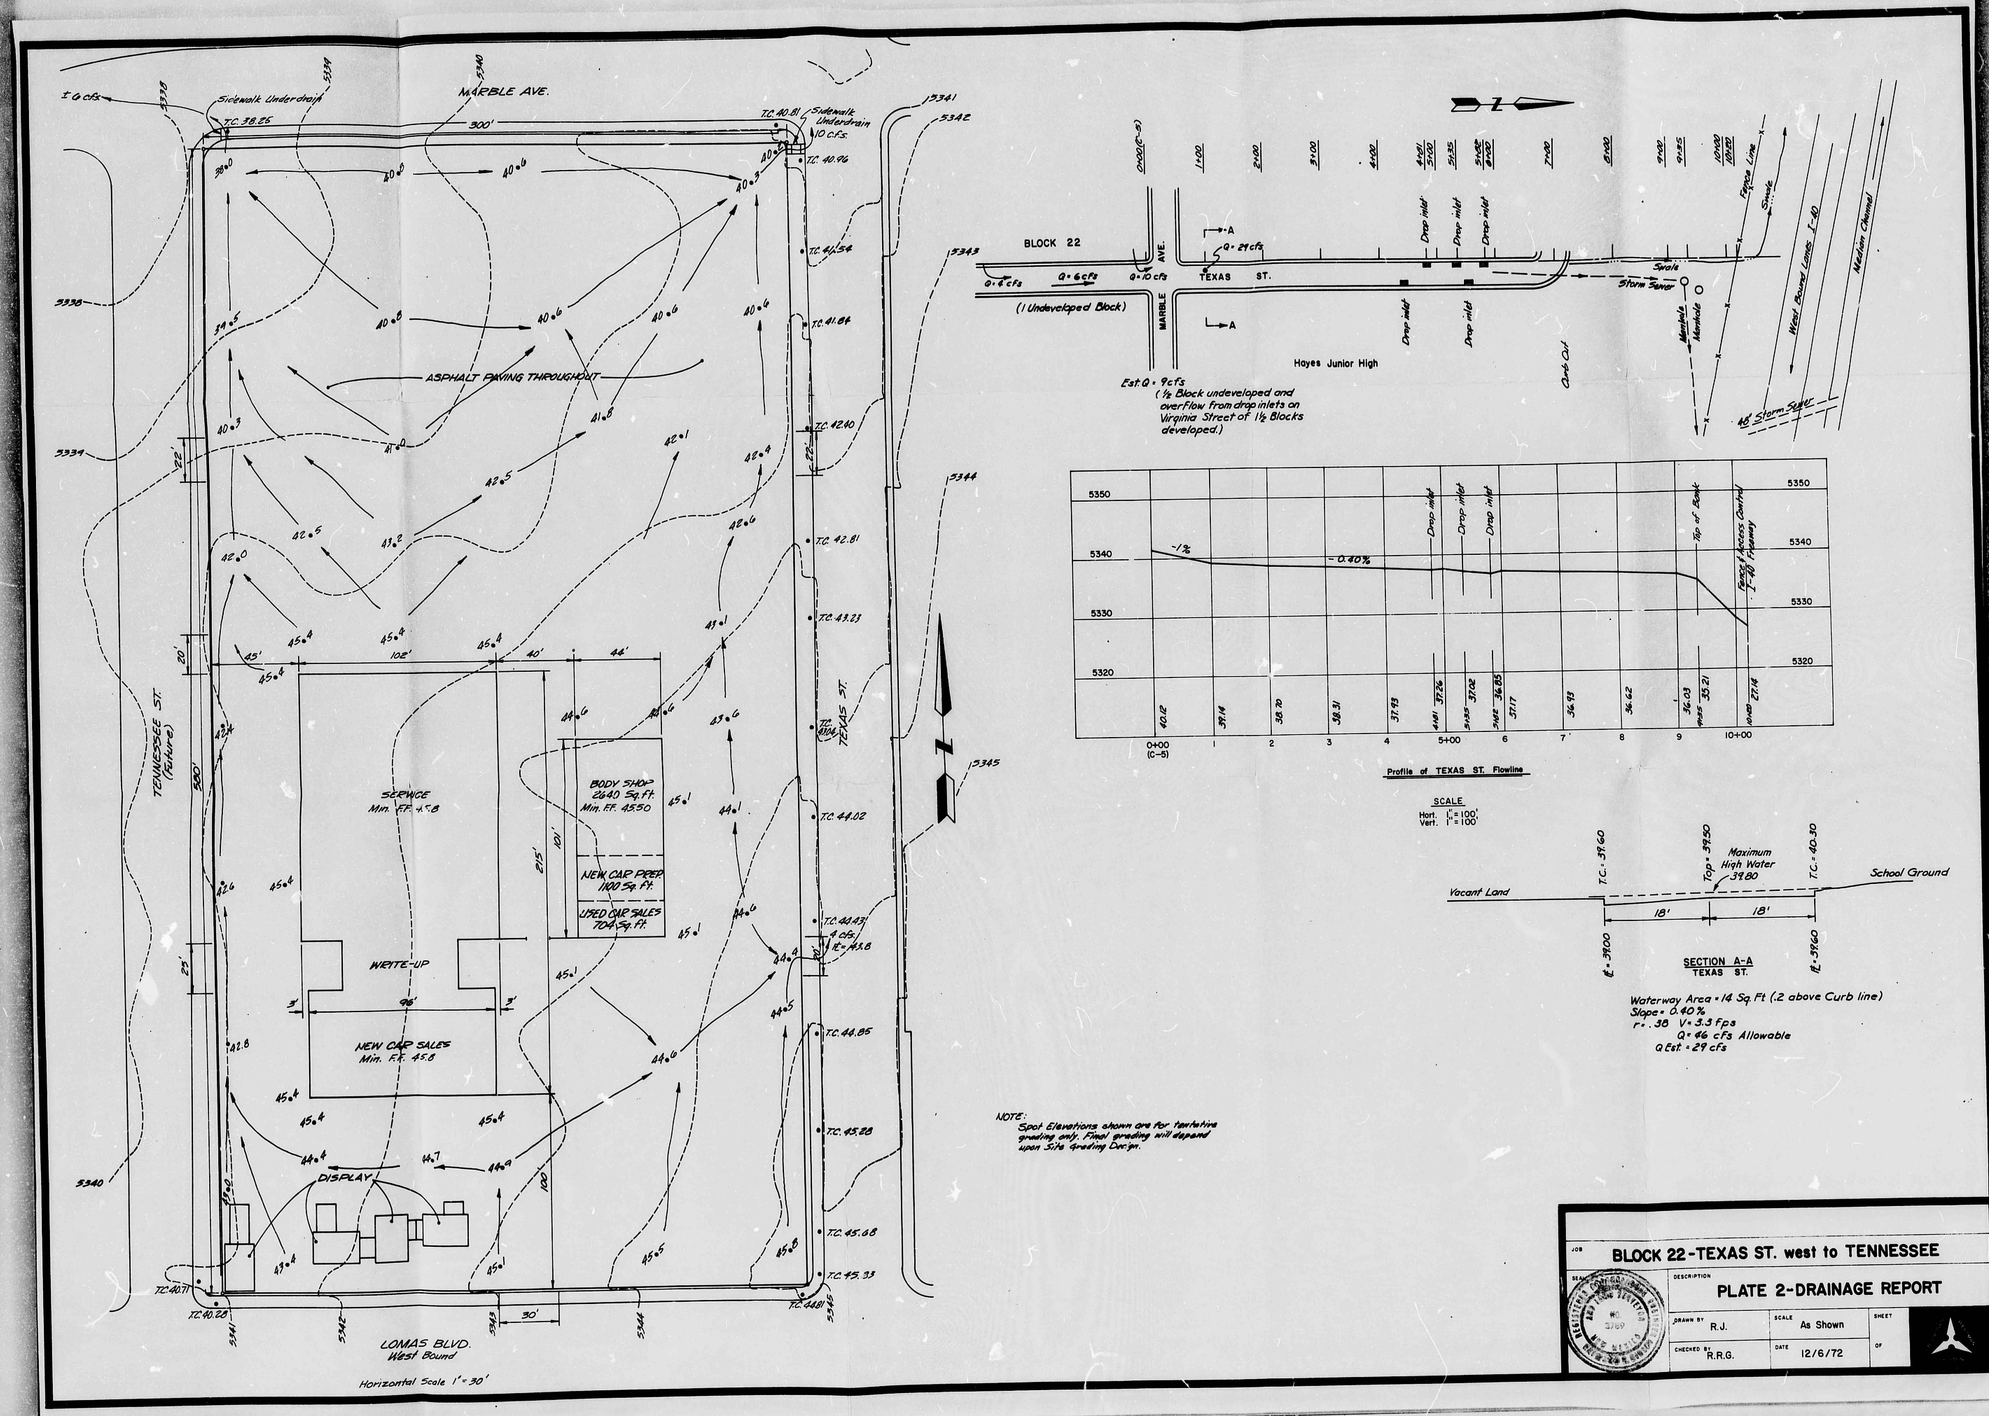

JOB: BLOCK 22-TEXAS ST. west to TENNESSEE

DESCRIPTION: PLATE 2-DRAINAGE REPORT

DRAWN BY R.J.	SCALE As Shown	SHEET
CHECKED BY R.R.G.	DATE 12/6/72	OF

CITY OF ALBUQUERQUE
THIS MICROIMAGE IS THE BEST POSSIBLE REPRODUCTION DUE TO THE POOR QUALITY OF THE ORIGINAL DOCUMENT

CITY OF ALBUQUERQUE