
HYDROLOGY - K10/D4 6 PLANS
1 of 2

K10/D4


6 Plans

CITY OF ALBUQUERQUE
THIS MICROIMAGE IS THE BEST POSSIBLE REPRODUCTION DUE TO THE POOR QUALITY OF THE ORIGINAL DOCUMENT


CITY OF ALBUQUERQUE

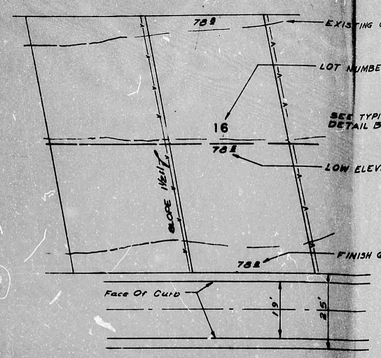


TYPICAL LOT GRADING
SCALE 1"=20'

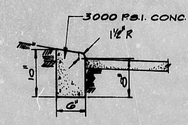


CONCRETE CURBING
SCALE: 1"=1'

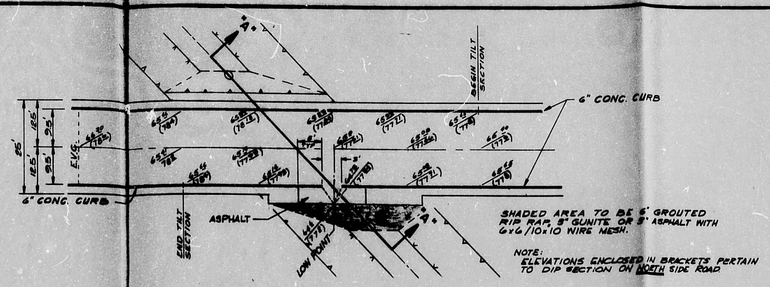


CULVERT CROSSING DETAIL
NO SCALE

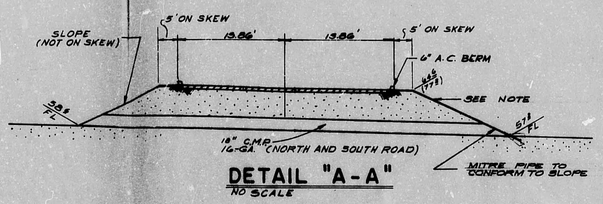


DETAIL "A-A"
NO SCALE

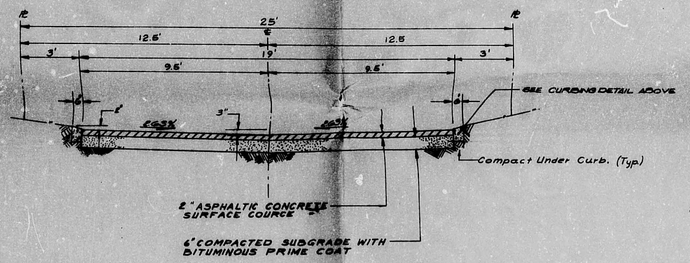


TYPICAL STREET SECTION
SCALE 1"=3'

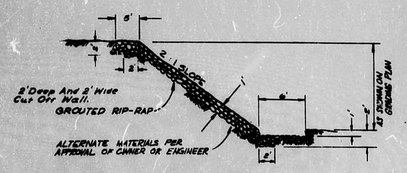

TYPICAL WATER DROP DETAIL
SCALE: NONE

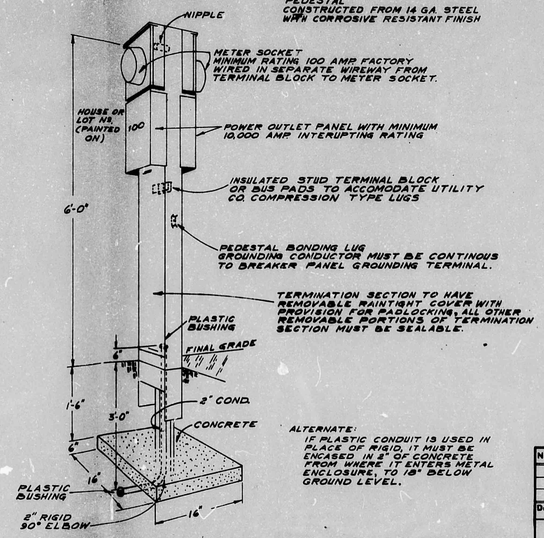

METER PEDESTAL

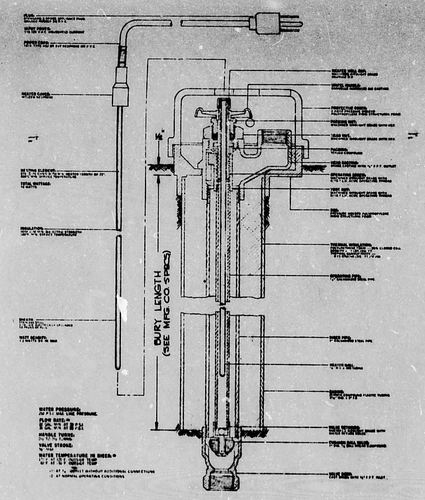

*Note: Woodford Mfg. Co.
P.O. Box 3067
Des Moines, Iowa 50316
Or Equal

*HEATED WATER SERVICE

NO	DATE	BY	REVISIONS

Designed By	Drawn By	Checked By	Approved By

MURRAY-McCORMICK, INC.
ENVIRONMENTAL DESIGN
ENGINEERING · PLANNING · SURVEYING
2601 WYOMING BLVD. N.E. SUITE F/ALBUQUERQUE, NEW MEXICO 87110/505-292-1036

PAT MILLIGAN BUILDERS INC.

GREENBRIAR VILLAGE MOBILE HOME PARK
ALBUQUERQUE, NEW MEXICO

DETAILS


DATE	SCALE	SHEET
8-13-75	As Shown	9 OF 9

CITY OF ALBUQUERQUE
THIS MICROIMAGE IS THE BEST POSSIBLE REPRODUCTION DUE TO THE POOR QUALITY OF THE ORIGINAL DOCUMENT.

MILLIGAN'S GREENBRIAR VILLAGE

MOBILE HOME PARK

VICINITY MAP

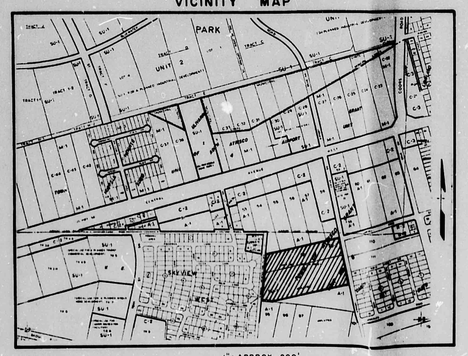

INDEX TO DRAWINGS

SHEET NO.	DESCRIPTION
1.	COVER SHEET AND INDEX TO DRAWINGS
2.	PRELIMINARY SITE PLAN
3.	TRACT MAP
4.	GRADING PLAN
5.	CUT & FILL QUANTITIES
6.	SEWER PLAN
7.	WATER PLAN
8.	DETAILS
9.	DETAILS

PREPARED FOR PAT MILLIGAN BUILDER'S INC.


SEPTEMBER, 1975

PREPARED BY:

MURRAY-McCORMICK, INC.
ENVIRONMENTAL DESIGN
ENGINEERING·PLANNING·SURVEYING
2601 WYOMING BLVD N.E. SUITE F/ALBUQUERQUE, NEW MEXICO 87110/505-292-1936

CITY OF ALBUQUERQUE
THIS MICROIMAGE IS THE BEST POSSIBLE REPRODUCTION DUE TO THE POOR QUALITY OF THE ORIGINAL DOCUMENT.

CITY OF ALBUQUERQUE

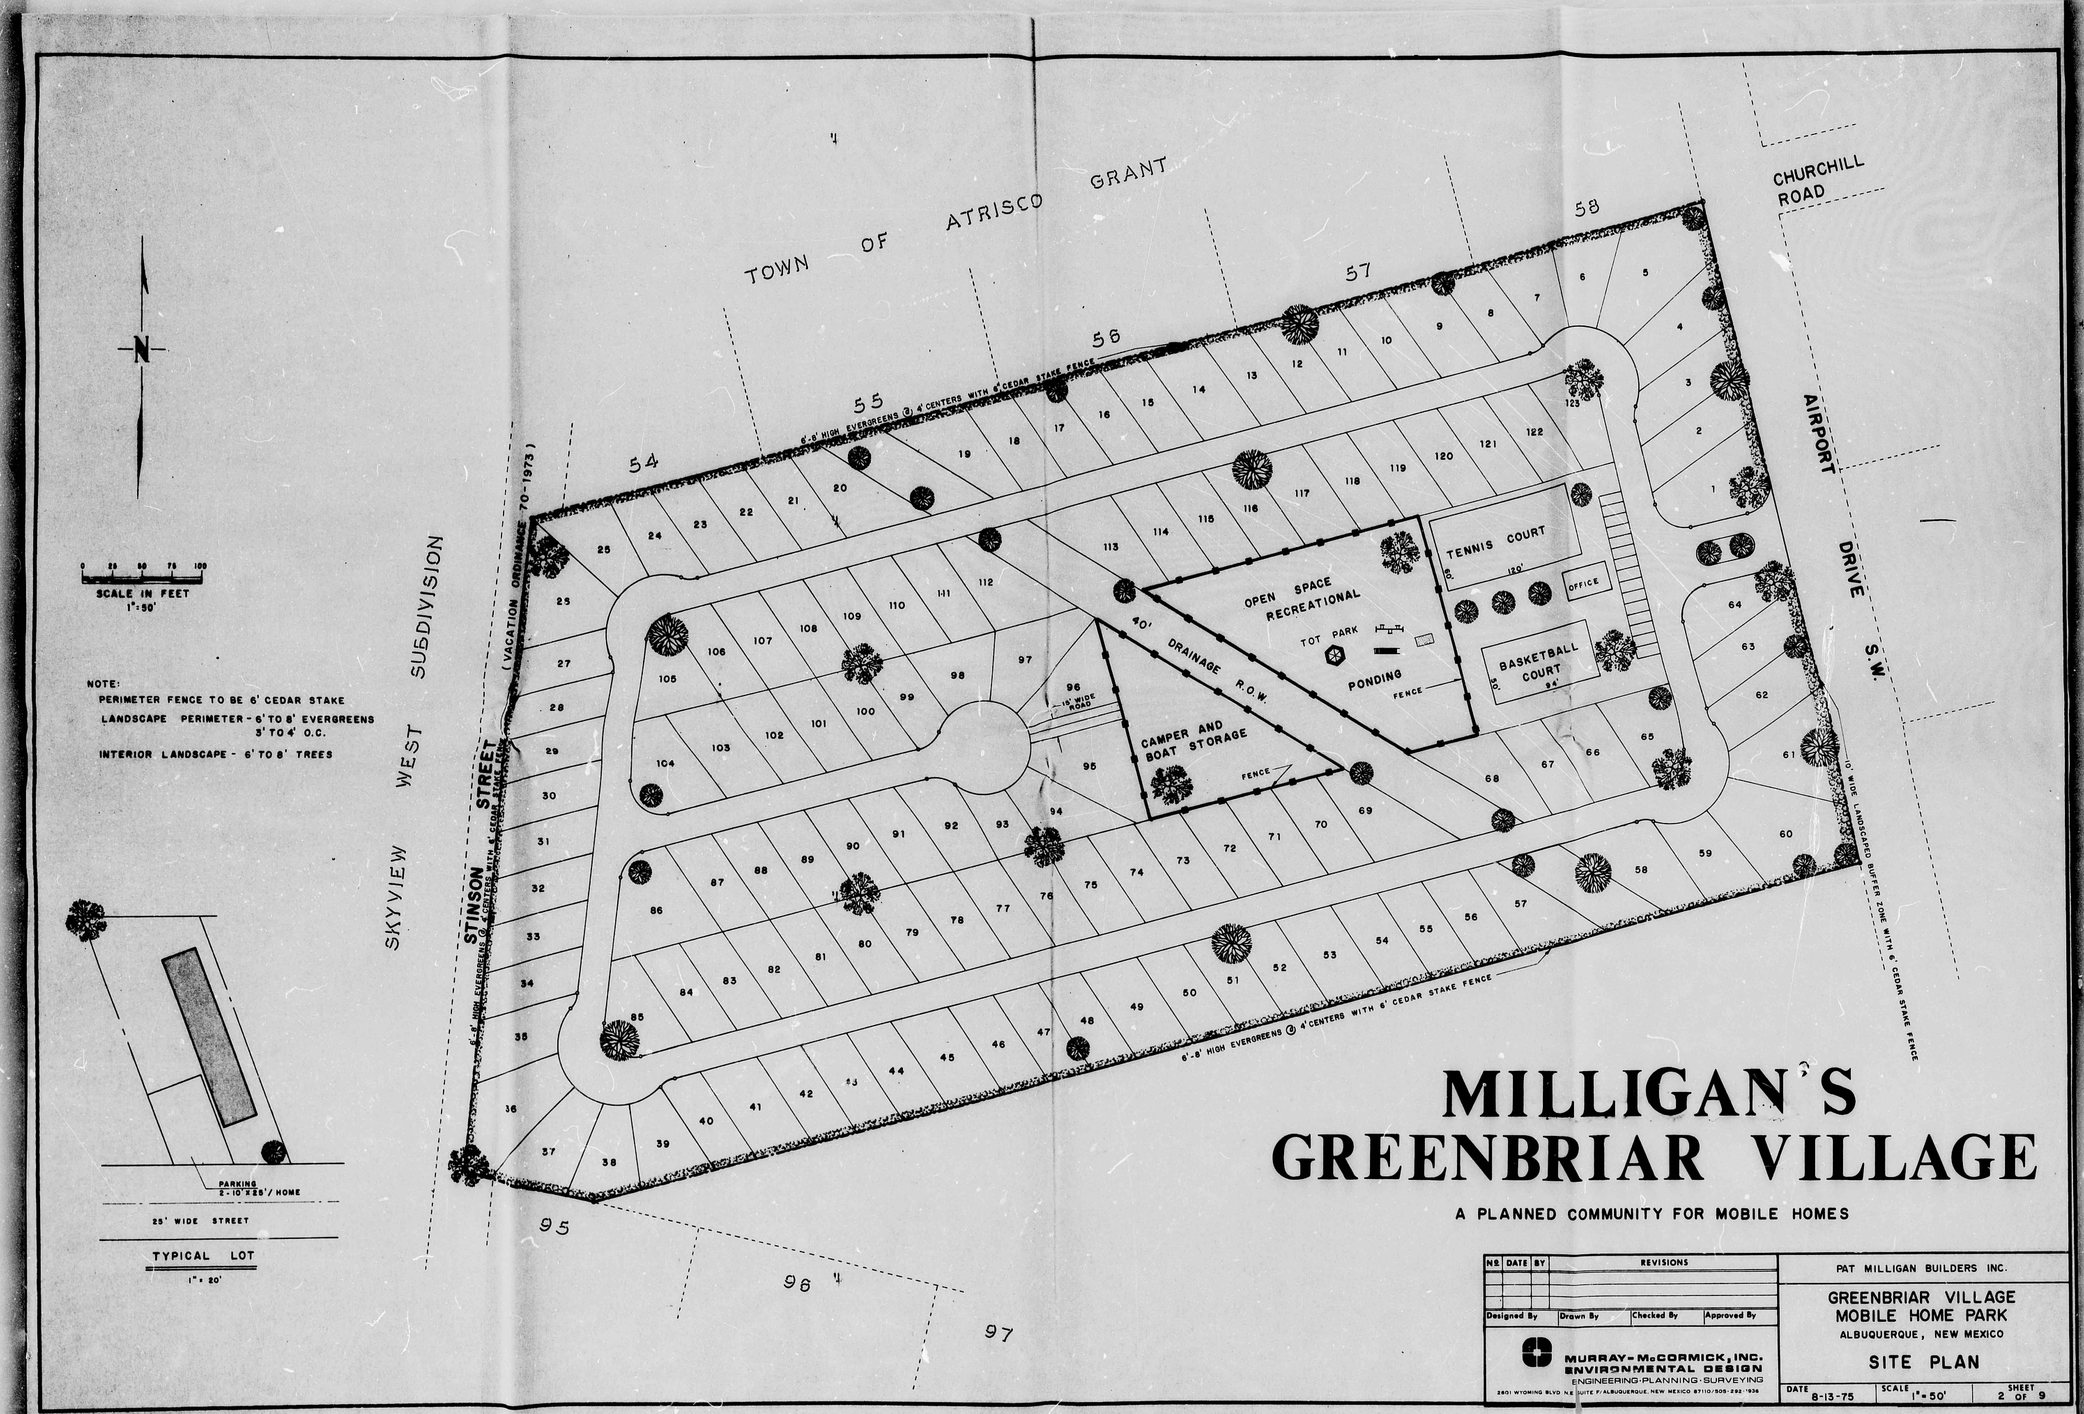

MILLIGAN'S GREENBRIAR VILLAGE

A PLANNED COMMUNITY FOR MOBILE HOMES

NO.	DATE	BY	REVISIONS

Designed By	Drawn By	Checked By	Approved By

MURRAY-McCORMICK, INC.
ENVIRONMENTAL DESIGN
ENGINEERING-PLANNING-SURVEYING
2801 WYOMING BLVD N.E. SUITE F/ALBUQUERQUE, NEW MEXICO 87110/505-298-1936

PAT MILLIGAN BUILDERS INC.

GREENBRIAR VILLAGE
MOBILE HOME PARK
ALBUQUERQUE, NEW MEXICO

SITE PLAN


DATE	SCALE	SHEET
8-13-75	1"=50'	2 OF 9

CITY OF ALBUQUERQUE
THIS MICROIMAGE IS THE BEST POSSIBLE REPRODUCTION DUE TO THE POOR QUALITY OF THE ORIGINAL DOCUMENT.

CITY OF ALBUQUERQUE

HYDROLOGY K10/D4 6 PLANS


2 of 2

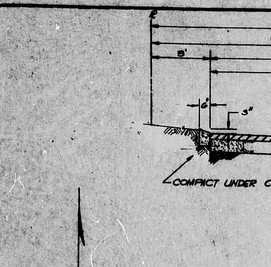

TYPICAL STREET SECTION


SCALE: 1"=5'



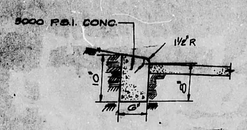

CONCRETE CURBING

SCALE: 1"=1'

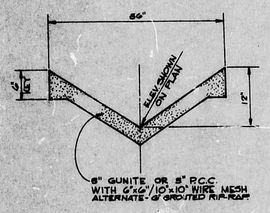

PAVED DOWNDRAIN

SCALE: 1"=1'

At downstream end constr. 18" deep vertical cut-off wall below finished grade.



MILLIGAN'S GREENBRIAR VILLAGE

Note: All slopes are 1:1 unless otherwise shown.

NO.	DATE	BY	REVISIONS

Designed By	Drawn By	Checked By	Approved By

MURRAY-McCORMICK, INC.
ENVIRONMENTAL DESIGN
ENGINEERING · PLANNING · SURVEYING
2601 WYOMING BLVD. N.E. SUITE F/ALBUQUERQUE, NEW MEXICO 87110/505-291-1936

PAT MILLIGAN BUILDERS INC.


GREENBRIAR VILLAGE
MOBILE HOME PARK
ALBUQUERQUE, NEW MEXICO

GRADING PLAN


DATE	SCALE	SHEET
8-13-75	1" = 50'	4 OF 9

CITY OF ALBUQUERQUE
THIS MICROIMAGE IS THE BEST POSSIBLE REPRODUCTION DUE TO THE POOR QUALITY OF THE ORIGINAL DOCUMENT.


CITY OF ALBUQUERQUE

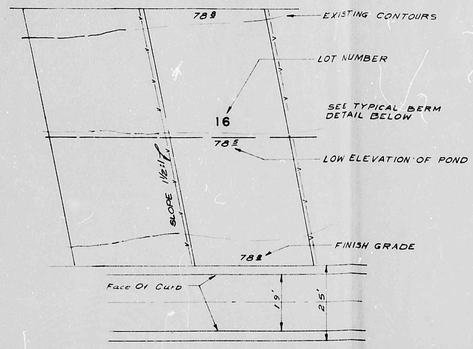


TYPICAL LOT GRADING
SCALE 1"=20'

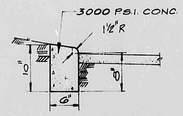


CONCRETE CURBING
SCALE: 1"=1'

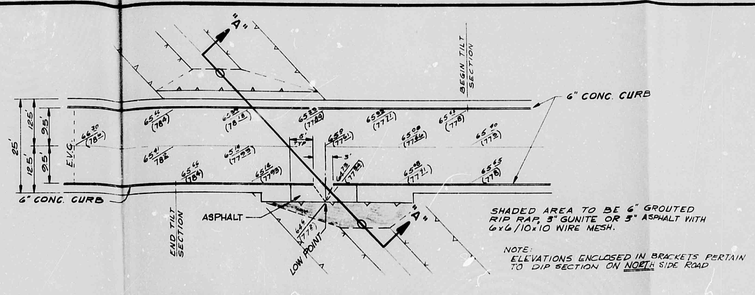


CULVERT CROSSING DETAIL
NO SCALE

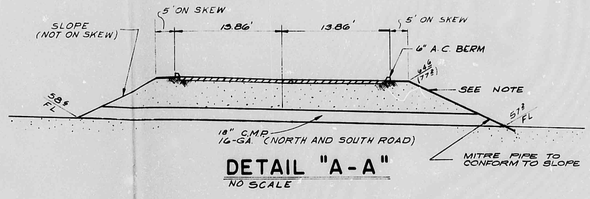


DETAIL "A-A"
NO SCALE

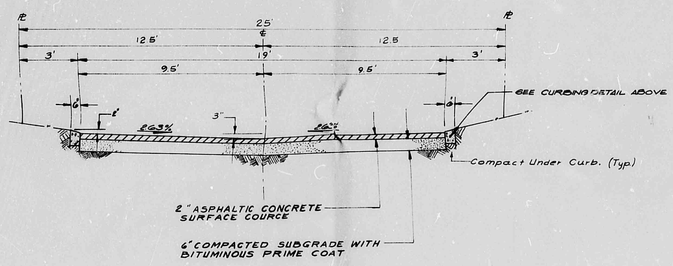


TYPICAL STREET SECTION
SCALE 1"=3'

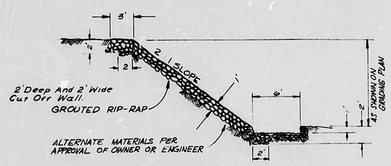


TYPICAL WATER DROP DETAIL
SCALE: NONE

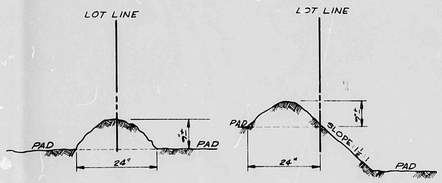

TYPICAL LOT BERM DETAILS
SCALE: NONE

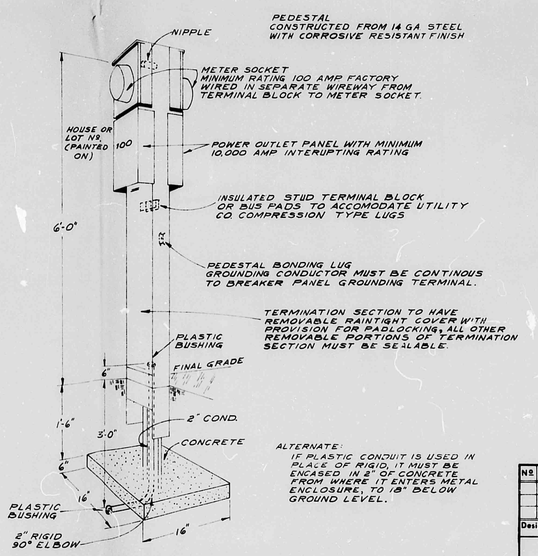

METER PEDESTAL

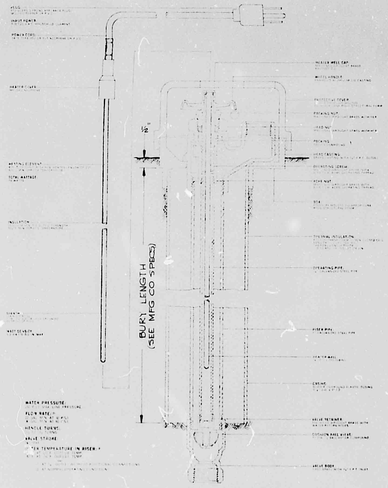

*Note: Woodford Mfg. Co.
P.O. Box 3087
Des Moines, Iowa 50316
Or Equal

*HEATED WATER SERVICE

NO.	DATE	BY	REVISIONS

Designed By	Drawn By	Checked By	Approved By

MURRAY-McCORMICK, INC.
ENVIRONMENTAL DESIGN
ENGINEERING·PLANNING·SURVEYING
2801 WYOMING BLVD. N.E. SUITE F. ALBUQUERQUE, NEW MEXICO 87110 505 292 1936

PAT MILLIGAN BUILDERS INC.

GREENBRIAR VILLAGE
MOBILE HOME PARK
ALBUQUERQUE, NEW MEXICO

DETAILS

DATE	SCALE	SHEET
8-13-75	As Shown	9 OF 9

CITY OF ALBUQUERQUE
THIS MICROIMAGE IS THE BEST POSSIBLE REPRODUCTION DUE TO THE POOR QUALITY OF THE ORIGINAL DOCUMENT

CITY OF ALBUQUERQUE

CITY OF ALBUQUERQUE
THIS MICROIMAGE IS THE BEST POSSIBLE REPRODUCTION DUE TO THE POOR QUALITY OF THE ORIGINAL DOCUMENT

PLAT D

Sources: Sketch plan by Dick Burmeister, agent for Pat Milligan Builder, Inc.
Topo map by Limbaugh Engineers, Inc.

LEGEND

- C.F.S. / ACRES
- WATER BLOCK
- COMMON BOUNDRY BETWEEN DRAINAGE AREAS.
- DRAINAGE BOUNDRY
- C.F.S. CONCENTRATION
- Ⓖ DRAINAGE AREA
- PONDING AREA

Scale 1"=50'
Contour Interval=1'

Point I 578.08

Point II 574.45

Point III 6.97

Point IV 6.10

Point V 579.74

1.40 ACRES OPEN AREA

Note: Open area to double as ponding area - 1.17 acre minimum required

Laundry & Recreation Building

Drop Structure

Concrete Valley Gutter

D	C	B	A
24	20	16	12

CITY OF ALBUQUERQUE

C D