HYDROLOGY K11/D18 1 PLAN

K11/D18

1 PLAN

CITY OF ALBUQUERQUE
THIS MICROIMAGE IS THE BEST POSSIBLE REPRODUCTION DUE TO THE POOR QUALITY OF THE ORIGINAL DOCUMENT

CITY OF ALBUQUERQUE

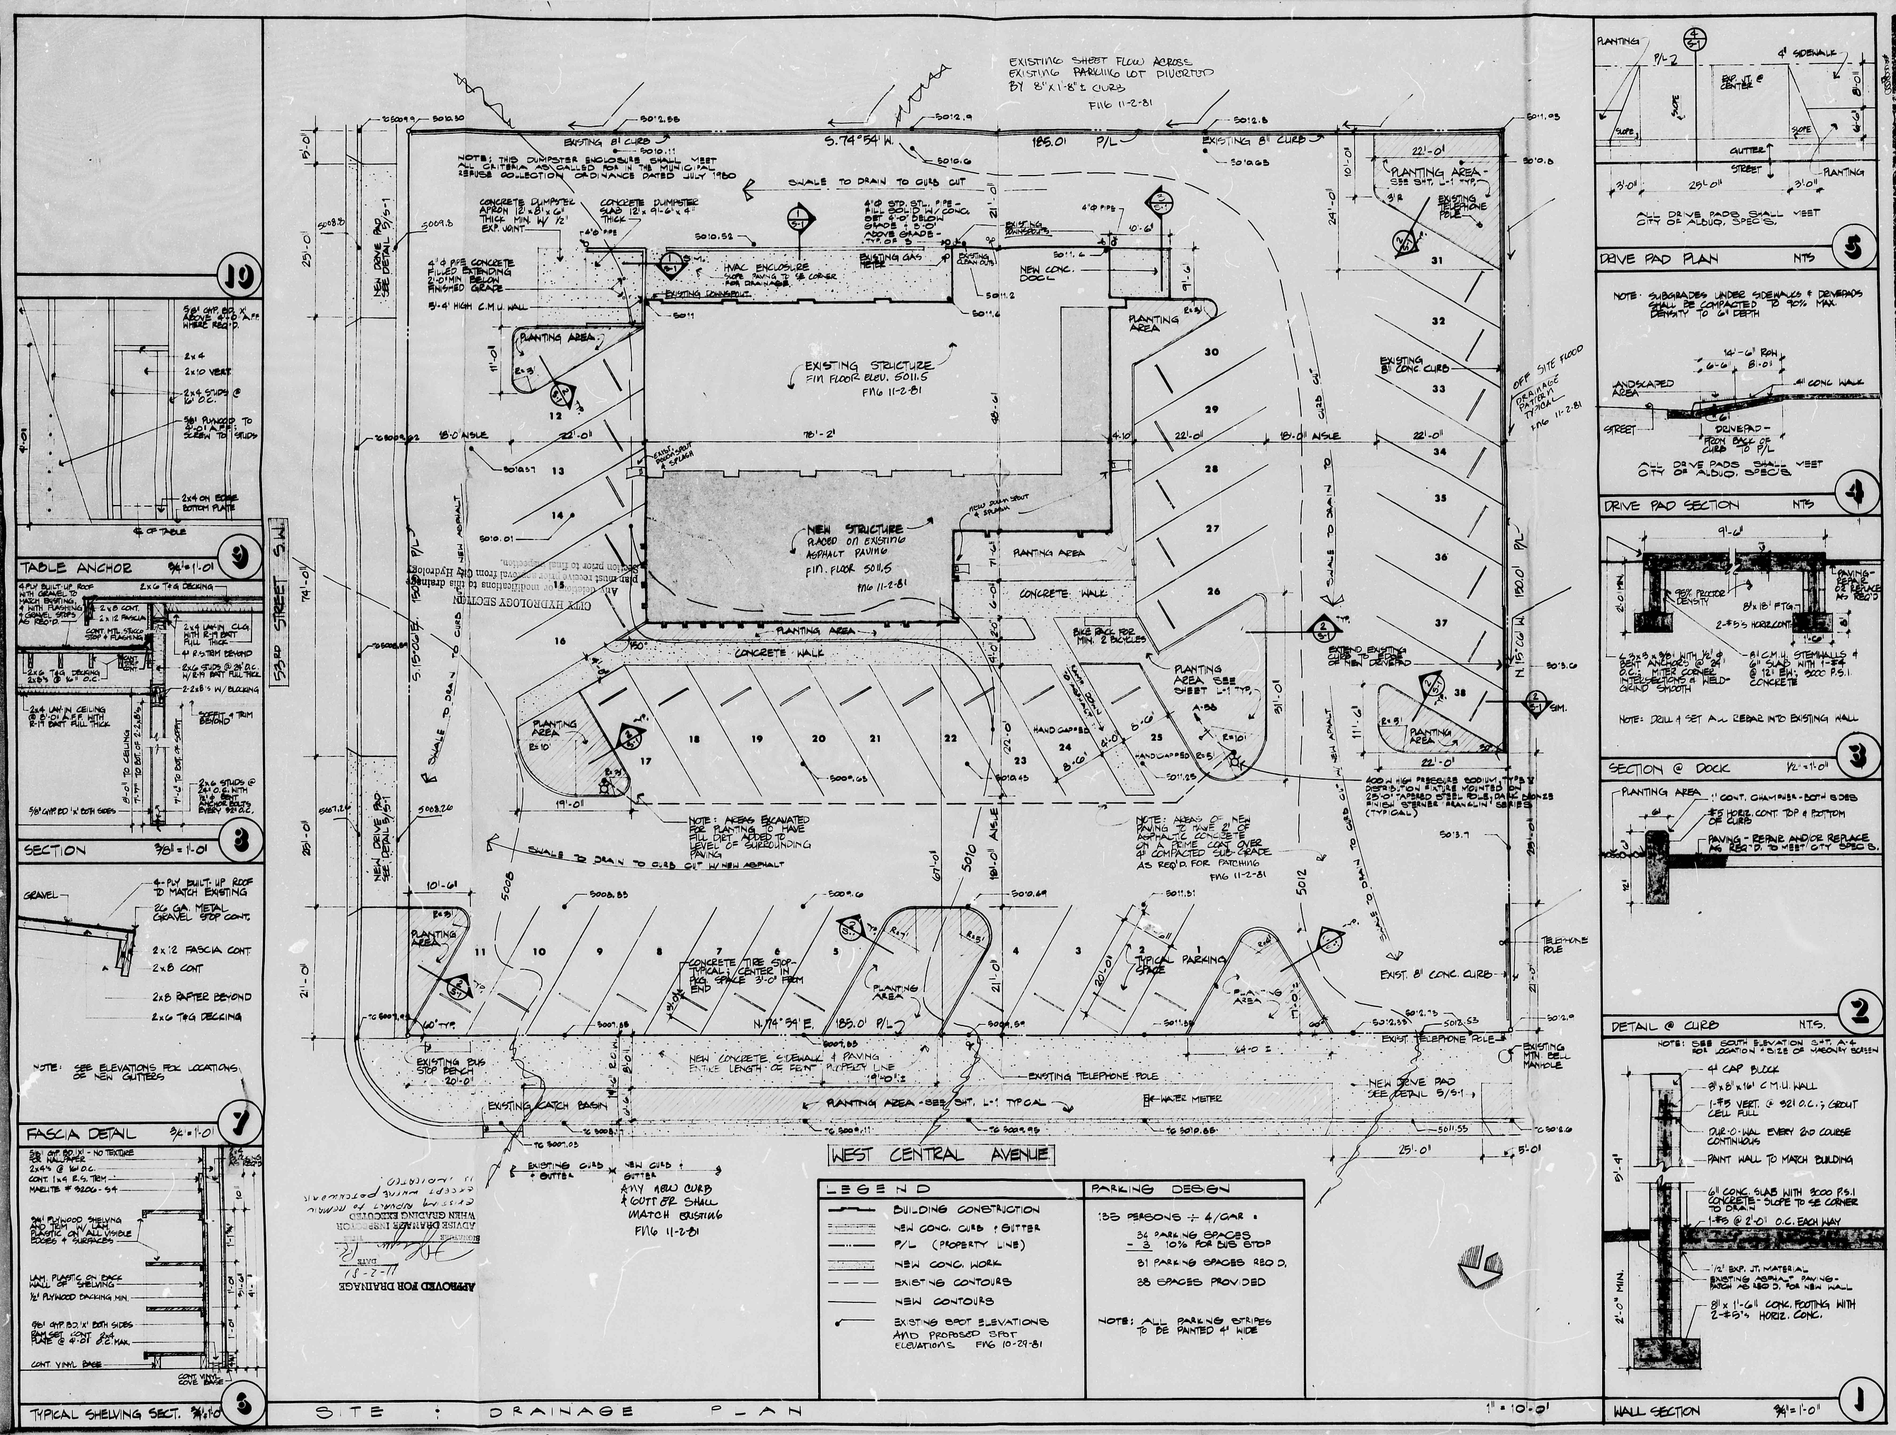

LEGEND	PARKING DESIGN
BUILDING CONSTRUCTION	135 PERSONS ÷ 4/CAR =
NEW CONC. CURB + GUTTER	34 PARKING SPACES
P/L (PROPERTY LINE)	- 3 10% FOR BUS STOP
NEW CONC. WORK	31 PARKING SPACES REQ'D.
EXISTING CONTOURS	38 SPACES PROVIDED
NEW CONTOURS	
EXISTING SPOT ELEVATIONS AND PROPOSED SPOT ELEVATIONS F/G 10-29-81	NOTE: ALL PARKING STRIPES TO BE PAINTED 4" WIDE

SITE + DRAINAGE PLAN 1" = 10'-0"

REVISIONS

JOB 8117
DRAWN JEL
CHECK PNG
DATE 9-25-81

STATE OF NEW MEXICO
P. NEIL BASHAW JR.
NO. 1229
10-26-81
REGISTERED ARCHITECT

SITE PLAN
GODFATHER'S PIZZA #13
5500 WEST CENTRAL AVENUE
ALBUQUERQUE, NEW MEXICO

ac

SHEET NO S-1 OF 11 SHEETS

CITY OF ALBUQUERQUE
THIS MICROIMAGE IS THE BEST POSSIBLE REPRODUCTION DUE TO THE POOR QUALITY OF THE ORIGINAL DOCUMENT

CITY OF ALBUQUERQUE