HYDROLOGY

K11/D26

ONE PLAN

1 PLAN FOR

4 PLEX APTS.

213 63rd St.

K11-D26

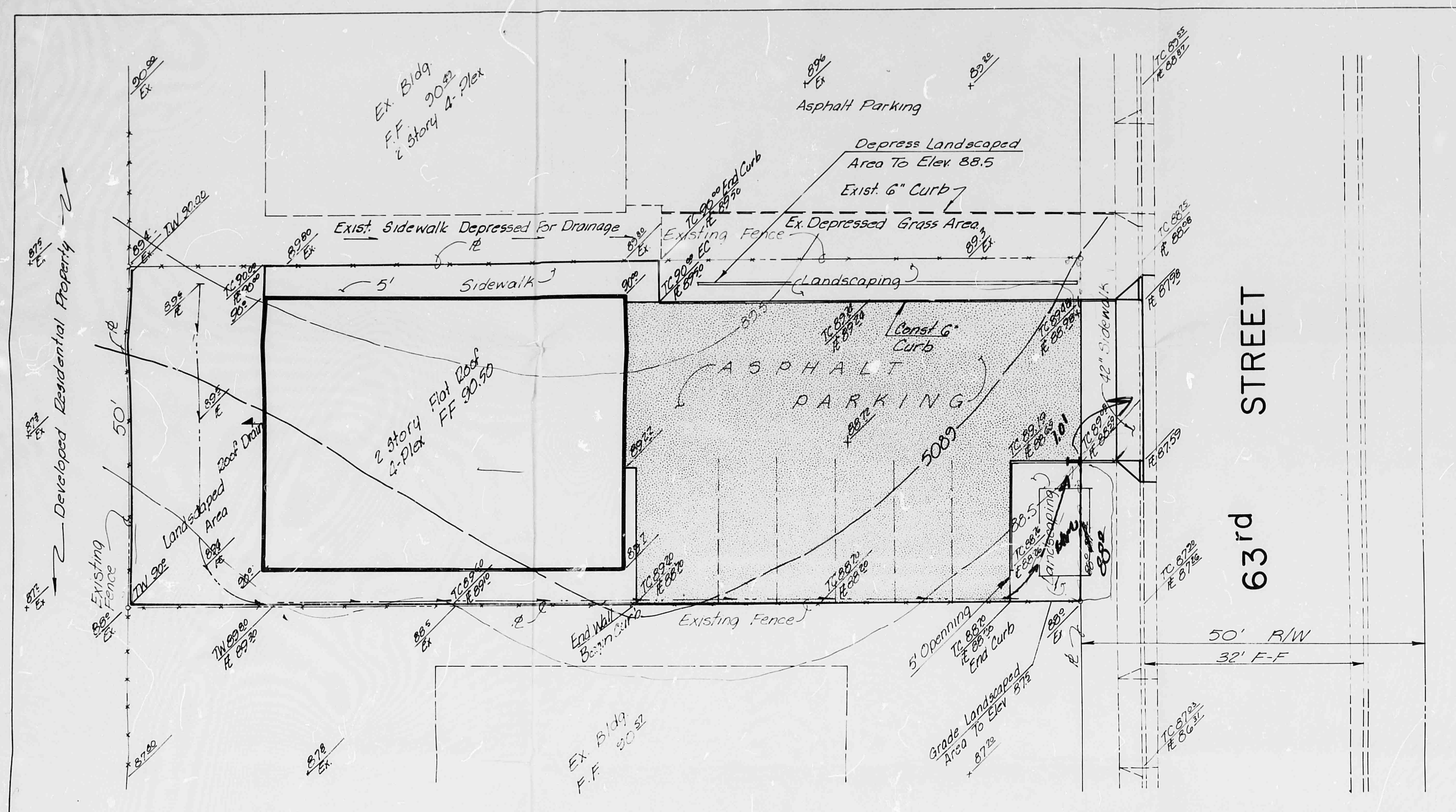

NOTES:

1. All Landscaped Areas to be depressed to Retain Irrigation Waters & Small Amounts of Runoff.
2. All Construction in Public Right-of-Way to be in Accordance with City of Albuquerque Standards & Specifications.

LEGEND

- Existing Contour
- Finished Grade
- T.W Top of Wall
- TC Top of Curb
- F.F Finished Floor
- Ex. Existing
- Direction of Flow

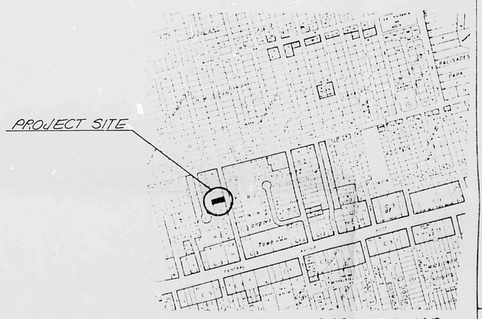

VICINITY MAP
K-11

SCALE IN FEET
Revised May 1984

AS BUILT INFORMATION
CONSTRUCTION
WORK STAKED BY
INSPECTED BY
ACCEPTANCE BY
DATE
FIELD VERIFICATION BY
DRAWINGS CORRECTED BY
MICRO-FILM INFORMATION
RECORDED BY
NO

BENCH MARKS
EAST BONNET BOLT ON FIRE HYDRANT @ WEST SIDE OF 63rd ST. APPROXIMATELY 50' SOUTH OF 213 63rd ST. NW
ELEV. = 5089.37

SURVEY INFORMATION
FIELD NOTES
NO. BY DATE

ENGINEER'S SEAL

REMARKS BY
REVISIONS
NO. DATE
DESIGN
DESIGNED BY DATE
DRAWN BY DATE
CHECKED BY DATE

HYDROLOGY SECTION
MAY 17 1984

CITY OF ALBUQUERQUE
LOT 24 - CASA BLANCA ADDITION

GRADING PLAN

APPROVALS	ENGINEER	DATE	APPROVALS	ENGINEER	DATE
City Engineer			Liquid Waste		
A.C.E.-Design			Traffic		
A.C.E.-Hydrology			Water		

DRAWING NO. MAP NO. K-11 SHEET OF

WILSON & COMPANY
ENGINEERS & ARCHITECTS
ALBUQUERQUE NEW MEXICO

THIS MICROIMAGE IS THE BEST POSSIBLE REPRODUCTION DUE TO THE POOR QUALITY OF THE ORIGINAL DOCUMENT

K11/D26