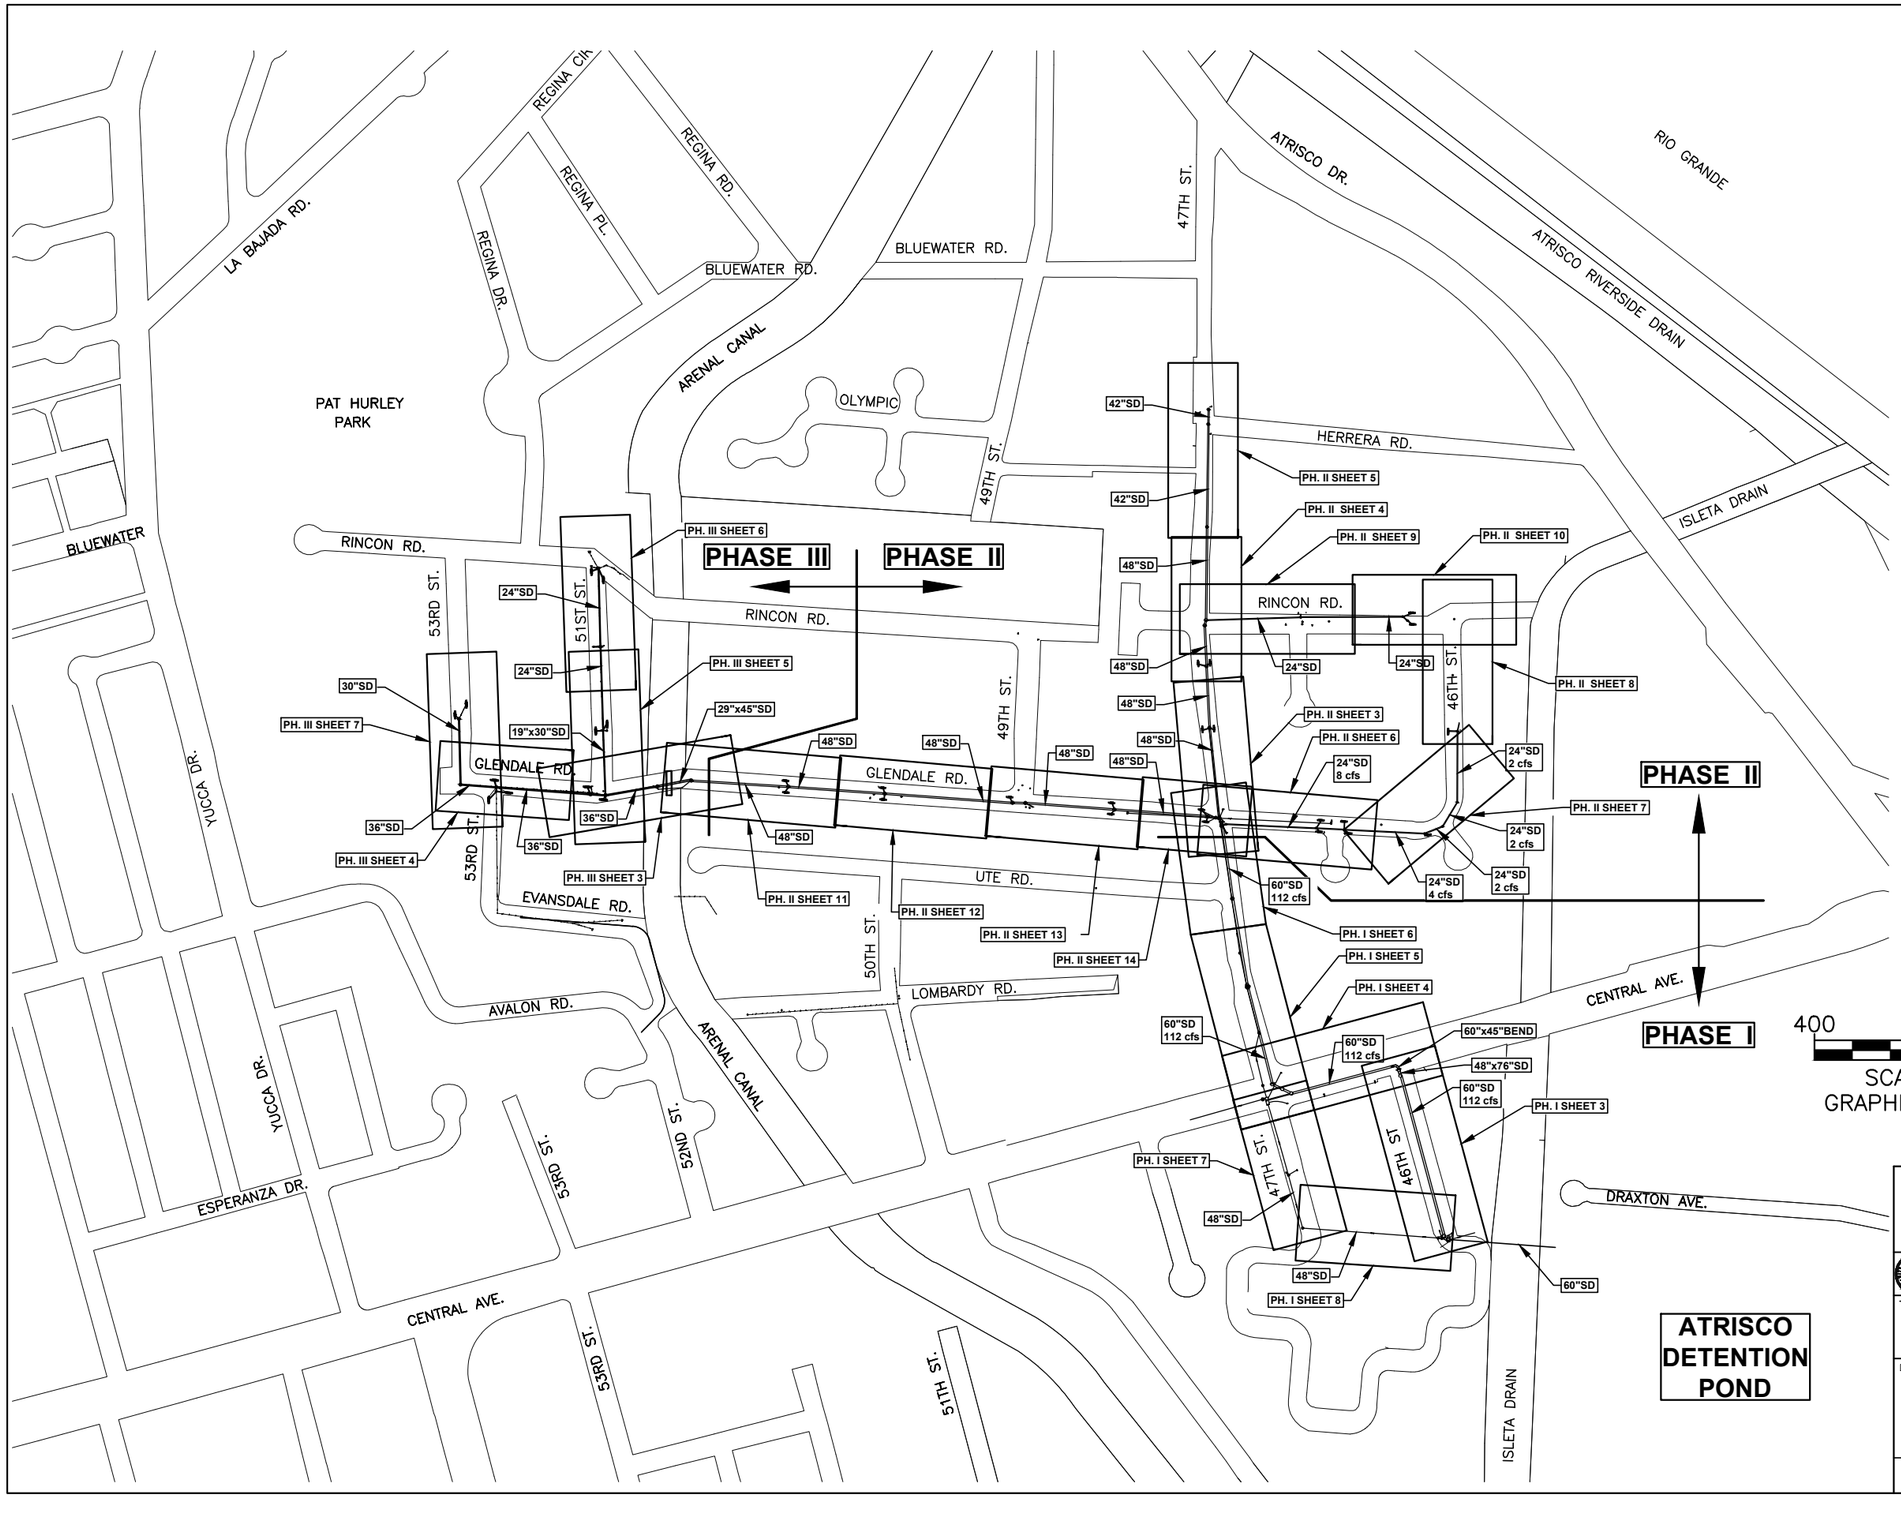

AS BUILT INFORMATION

CONTRACTOR	
WORK STAKED BY	DATE
INSPECTOR'S ACCEPTANCE BY	DATE
FIELD VERIFICATION BY	DATE
DRAWINGS CORRECTED BY	DATE

MICRO-FILM INFORMATION

RECORDED BY	DATE
RECORDED BY	DATE
RECORDED BY	DATE

BENCH MARKS

ALBUQ. CONTROL SURVEY STATION "NM_448_C1"
STATION IS LOCATED IN MEDIAN OF CENTRAL AVE., WEST OF 59th STREET. THE STATION IS A NMSHC BRASS DISC SET FLUSH IN THE TOP OF A CONC. POST AND IS STAMPED "NM448-C1"
NEW MEXICO STATE PLANE COORD. CENTRAL ZONE
X=364,764.30, Y=1485275.17, (NAD 27)
ELEVATION= 5074.028 (NGVD 29)
PROJECT G-G FACTOR: 0.999681630

SURVEY INFORMATION

FIELD NOTES

NO.	BY	DATE

ENGINEER'S SEAL

REGISTERED PROFESSIONAL ENGINEER
STATE OF NEW MEXICO
No. 3960
DON A. ANDERSON

REVISIONS

NO.	DATE	REMARKS	BY
1			
2			
3			
4			

DESIGN
DESIGNED BY: JAA DATE: OCT. 2017
DRAWN BY: TL DATE: OCT. 2017
CHECKED BY: JAA DATE: OCT. 2017

LARKIN GROUP, P.A., INC.
8500 MENAUL NE, SUITE A-440
ALBUQUERQUE, NEW MEXICO 87112
(505) 275-7500, FAX (505) 275-0748
ENGINEER'S FILE No. 2002-0021-28

CITY OF ALBUQUERQUE
DEPARTMENT OF MUNICIPAL DEVELOPMENT
ENGINEERING DIVISION

TITLE: CENTRAL-ATRISCO DRAINAGE IMPROVEMENTS PHASES I, II, & III

STORM DRAIN IMPROVEMENTS

Design Review Committee	City Engineer Approval	Last Design Update	Mo./Day/Yr.	Mo./Day/Yr.

Project No.	Zone Map No.	Sheet	of
6749	K-11,J-11	1	1