HYDROLOGY K13/D12 2 PLANS

K13/D12

2 PLANS

CITY OF ALBUQUERQUE
THIS MICROIMAGE IS THE BEST POSSIBLE REPRODUCTION DUE TO THE POOR QUALITY OF THE ORIGINAL DOCUMENT

D C B A

CITY OF ALBUQUERQUE

C D

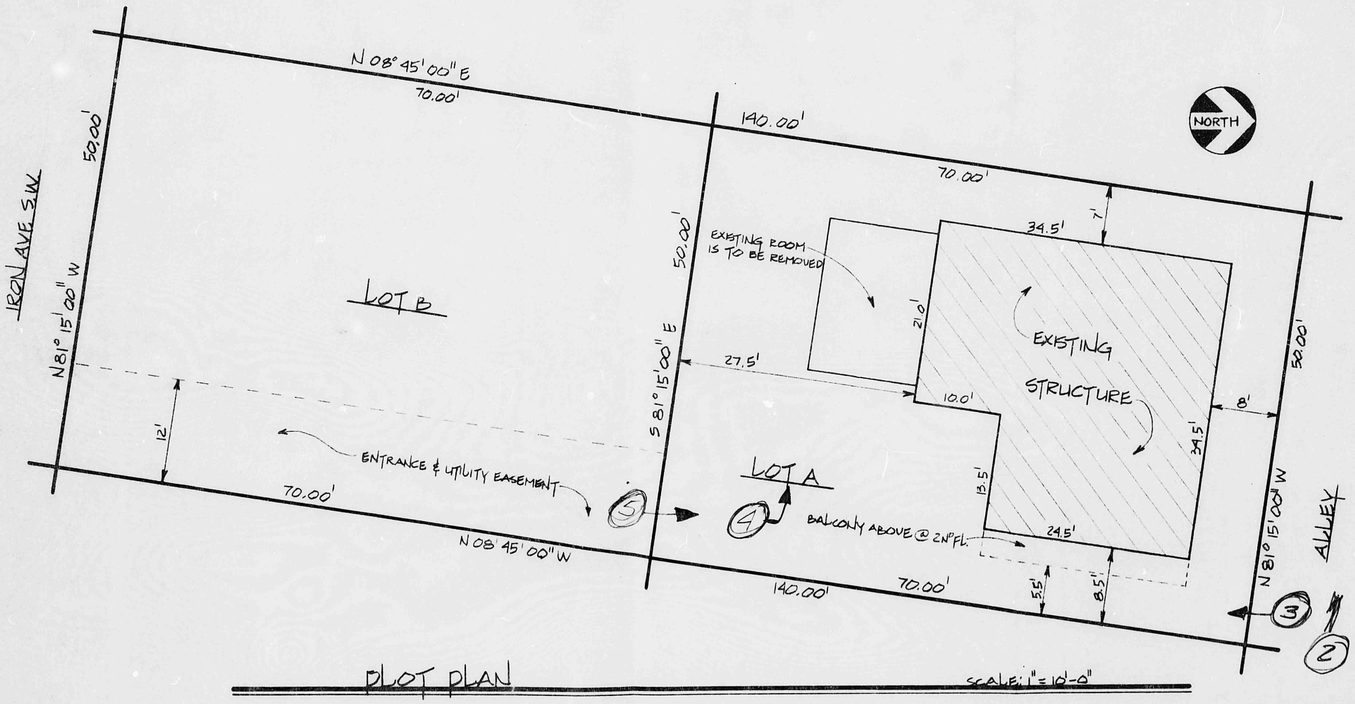

PLOT PLAN

SCALE: 1" = 10'-0"

LEGAL DESCRIPTION

LOTS A AND B BLOCK 39 OF THE RAYNOLDS ADDITION. BERNALILLO COUNTY, ALB. N.M.

RECEIVED
FEB 08 1985
HYDROLOGY SECTION

COUNSELOR PHIL CORDOVA
DRAWN BY CHRIS SANFRED

CITY OF ALBUQUERQUE
REHAB. DIVISION

RESIDENCE OF MR. & MRS. TACHIAS 819 IRON S.W.

PLOT PLAN

A-1
1 OF 10

40-178

CITY OF ALBUQUERQUE
THIS MICROIMAGE IS THE BEST POSSIBLE REPRODUCTION DUE TO THE POOR QUALITY OF THE ORIGINAL DOCUMENT

CITY OF ALBUQUERQUE

LANDSCAPING LEGEND

- PINION TREE-PROVIDED BY OWNER APPROX. 5' TO 6' IN HEIGHT.
- PINION TREE - PROVIDED BY OWNER APPROX. 3' TO 4' IN HEIGHT.
- PYRACANTHA ('SANTA CRUZ')
- PAMPAS GRASS
- JUNIPER - SMALL GROUND COVER TYPE.
- EUONYMUS FORTUNEI

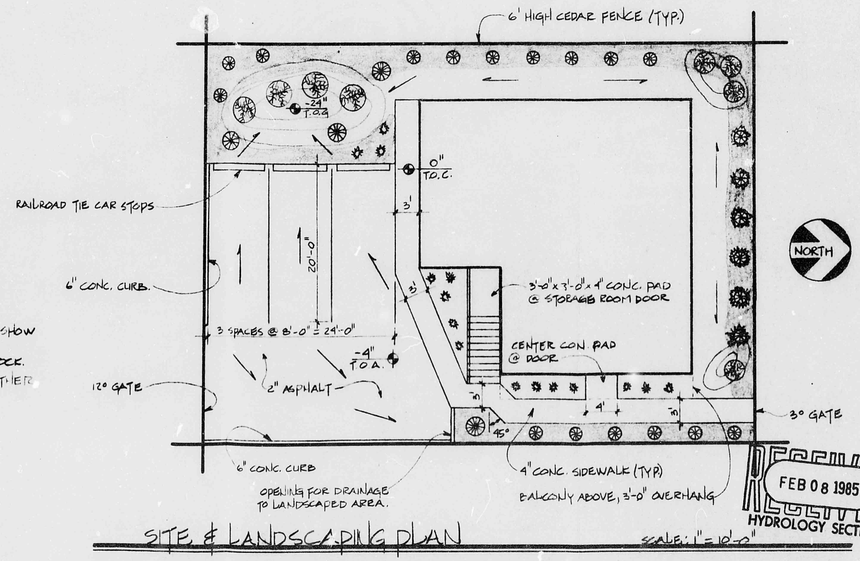

GENERAL NOTES

1. ARROWS DESIGNATE APPROX. SLOPE OF GRADE.
2. ELEVATION SYMBOLS ARE IN INCHES TO SHOW APPROX. DIFFERENCE IN LEVELS.
3. SHADED AREAS HAVE RED VOLCANIC ROCK.
4. NON SHADED AREAS WHICH ARE NEITHER CONC. OR ASPHALT ARE 1" GRAVEL.

RECEIVED FEB 08 1985 HYDROLOGY SECTION

SITE & LANDSCAPING PLAN

SCALE: 1" = 10'-0"

COUNSELOR PHIL CORDOVA
DRAWN BY CHRIS SISNEROS

CITY OF ALBUQUERQUE
REHAB. DIVISION.

RESIDENCE OF MR. & MRS. TACHIAS 817 IRON S.W.

SITE & LANDSCAPING PLAN

A-2
2 OF 10
40-178

CITY OF ALBUQUERQUE
THIS MICROIMAGE IS THE BEST POSSIBLE REPRODUCTION DUE TO THE POOR QUALITY OF THE ORIGINAL DOCUMENT

CITY OF ALBUQUERQUE