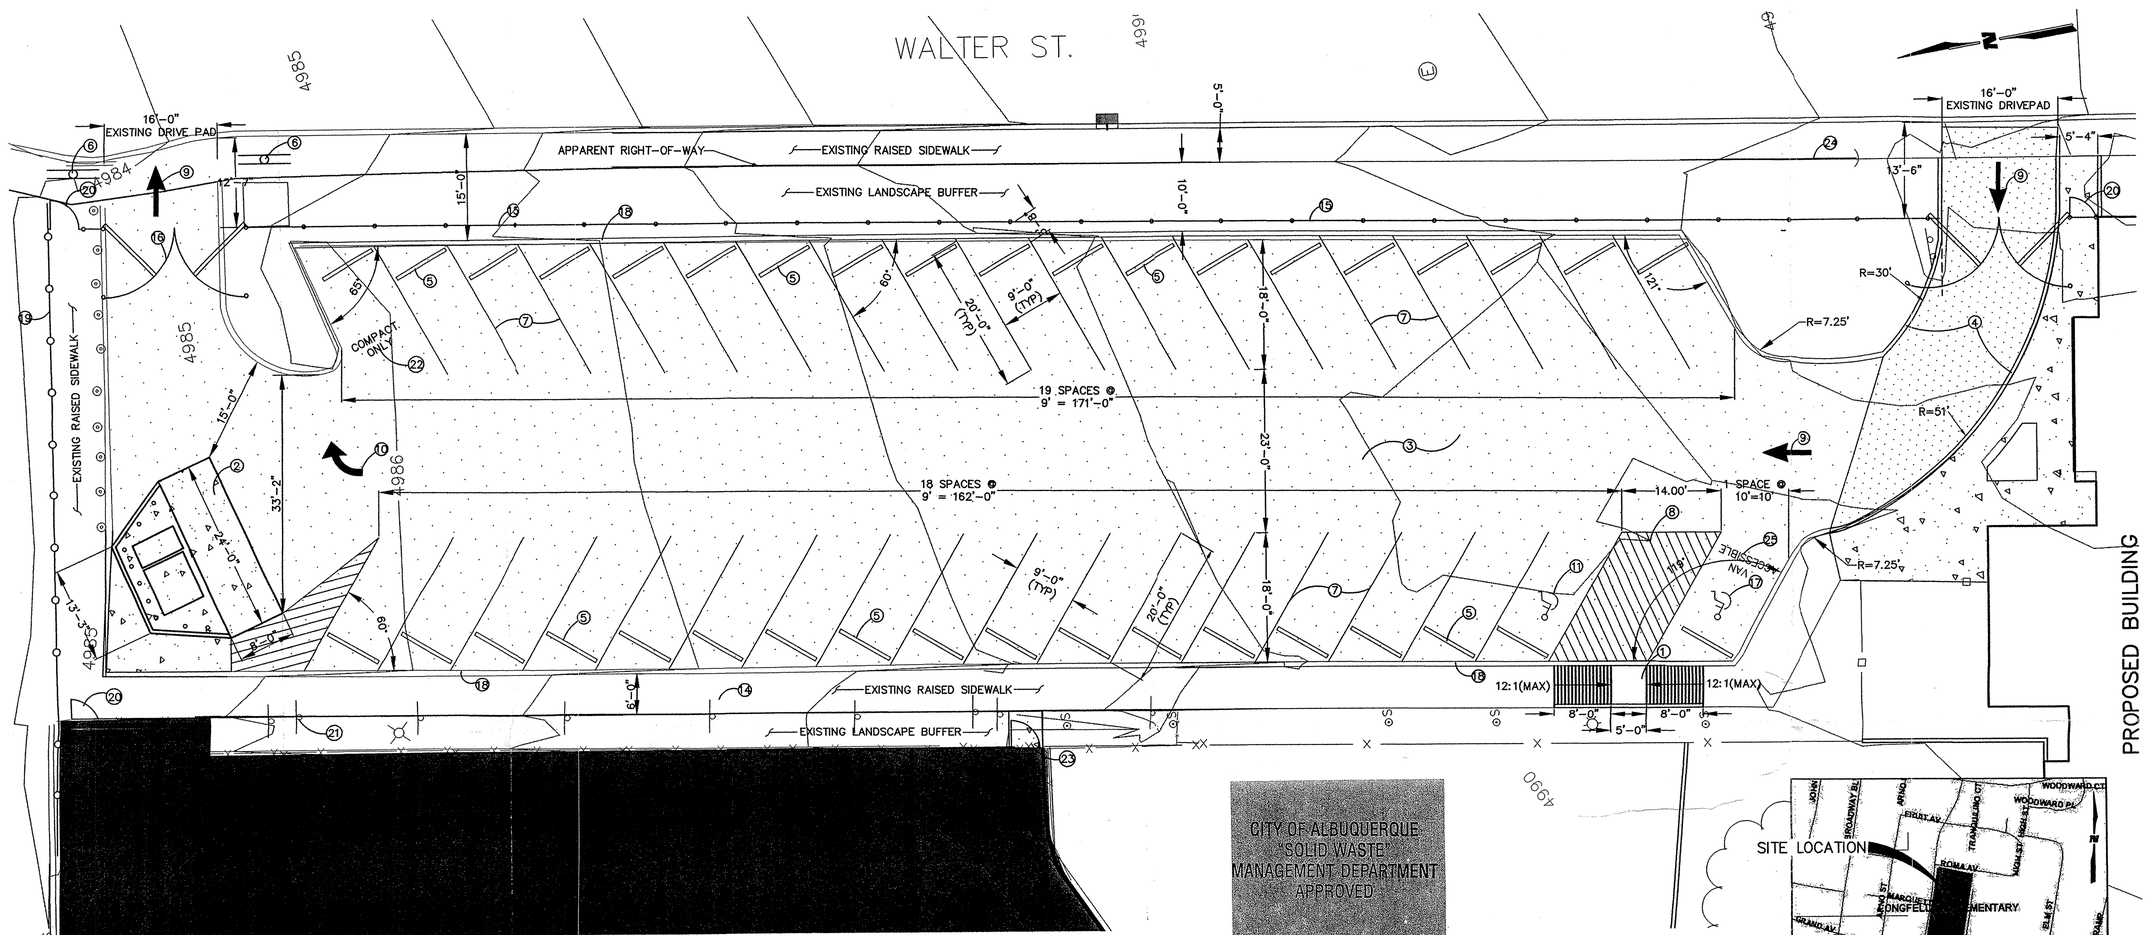

CITY OF ALBUQUERQUE
"SOLID WASTE"
MANAGEMENT DEPARTMENT
APPROVED

LEGEND

- PROPOSED GATE
- PROPOSED FENCE
- PROPOSED STRIPING
- PROPOSED ASPHALT
- PROPOSED CONCRETE
- PROPOSED SEAL COAT

NOTES

1. ALL RADII DIMENSIONS ARE PROVIDED TO FACE OF CURB
2. COORDINATES ARE PROJECT/GROUND VALUES BASED ON NEW MEXICO STATE PLANE COORDINATE SYSTEM, CENTRAL ZONE, NAD27 DATUM. USE GROUND-TO-GRID COORDINATES. BASIS OF COORDINATES ARE COA CONTROL STATIONS "5-K14".
3. LOCATION OF UNDERGROUND UTILITIES IS APPROXIMATE ONLY AND IS BASED ON LOCATION OF SURFACE APPURTENANCES OF UNDERGROUND UTILITIES AND UTILITY MAPS AVAILABLE TO THE SURVEYOR AT THE TIME OF THE SURVEY. OTHER UTILITIES MAY EXIST THAT ARE NOT SHOWN ON THIS SURVEY.
4. THE CITY OF ALBUQUEQUE STANDARD SPECIFICATIONS FOR PUBLIC WORKS CONSTRUCTION, 1986 EDITION, INCLUDING 2004 REVISIONS, SHALL GOVERN ALL CONSTRUCTION.

KEYED NOTES

1. DIRECTIONAL ADA COMPLIANT ACCESS RAMP, PER ARCHITECTURAL SHEETS
2. REFUSE ENCLOSURE WITH 4" PCC APRON, PER ARCHITECTURAL SHEETS
3. INSTALL 4" PCC PAVEMENT
4. INSTALL STANDARD CURB AND GUTTER PER STD. DRAWING 2415B
5. INSTALL 6" x 6" x 8' PARKING BUMPER
6. INSTALL "STOP" SIGN AND "DO NOT ENTER" SIGN ON COMMON POLE
7. 4" WHITE TRAFFIC STRIPE (2-COAT APPLICATION)
8. 4" SOLID ADA BLUE DIAGONAL STRIPE (2-COAT APPLICATION)
9. ONE WAY TRAFFIC ARROW
10. RIGHT TURN TRAFFIC ARROW
11. PAINTED HANDICAPPED SYMBOL
12. SAWCUT, REMOVE, DISPOSE, AND REPLACE ASPHALT TO FULL DEPTH
13. EXISTING DRIVEPAD TO REMAIN
14. EXISTING RAISED SIDEWALK TO REMAIN
15. INSTALL PROPOSED FENCE
16. INSTALL 16'-0" DOUBLE GATE
17. PAINTED HANDICAPPED SYMBOL WITH VAN ACCESSIBLE
18. EXISTING CURB AND GUTTER TO REMAIN
19. EXISTING WROUGHT IRON FENCE TO REMAIN
20. EXISTING GATE TO REMAIN
21. EXISTING SIGN AND POLE (TYP.)
22. INSTALL "COMPACT ONLY" LETTERING. LETTERING SHALL BE 12" HIGH TRAFFIC PAINT
23. INSTALL 1- 4'-0" WIDE CHAINLINK SWING GATE
24. EXISTING GUY WIRE TO REMAIN
25. INSTALL LETTERING "VAN ACCESSIBLE", PER MUTCD.

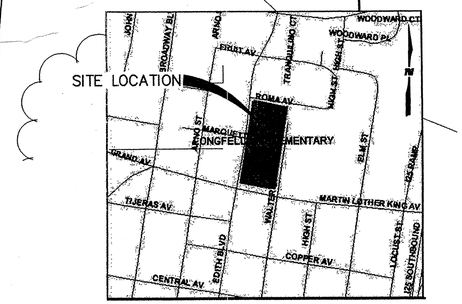

LOCATION MAP
ZONE ATLAS MAP NO. K-14

LEGAL DESCRIPTION

7/LONGFELLOW ELEMENTARY SCHOOL, 7, BELVIDIRE ADDITION

BENCH MARK

BENCHMARK USED IS A STANDARD CITY OF ALBUQUERQUE DISK SET IN A DRILLED HOLE IN THE SIDEWALK AT THE SOUTHWEST CORNER OF THE INTERSECTION OF BROADWAY BLVD. & LEAD AVENUE. ELEVATION = 4955.312 NAVD 1929.

NUMBER OF PROPOSED SPACES = 37
NUMBER OF SPACES REQUIRED BY THE ZONING CODE = 900

GRAPHIC SCALE

10 0 5 10 20 40

(IN FEET)
1 inch = 10 ft.

RECEIVED
AUG 14 2006
HYDROLOGY SECTION

DESIGN PLUS LLC
2415 PRINCETON DR. NE, SUITE G-2
ALBUQUERQUE, NM 87107
505.843.7587 505.843.6773 (F)
www.designplusabq.com

WILSON &COMPANY
4900 LANG AVENUE N.E.
ALBUQUERQUE, NM 87109
(505) 348-4000
FAX (505) 348-4072
WWW.WILSONCO.COM

JEFFREY M. JOHNSON 16205 8-9-06 LICENSED PROFESSIONAL ENGINEER

LONGFELLOW ELEMENTARY SCHOOL
PERFORMANCE AREA & CLASSROOM ADDITION
400 EDITH BLVD. NE
ALBUQUERQUE, NEW MEXICO 87102

DATE:	
REVISIONS	
PROJECT NO:	
CAD DWG FILE:	
DRAWN BY:	STAFF
CHECKED BY:	MJI
COPYRIGHT: DESIGN PLUS, LLC	
SHEET TITLE	

SHEET ___ OF ___