HYDROLOGY K14/D38 NO PLANS

K14/D38

No Plans

Pre-Design Investigation
(Additions)

DATE 5-21-87

ADDRESS 302 Silver SE ZONE ATLAS # K14

LEGAL DESCRIPTION

OWNER

ARCHITECT/ENGINEER

LOT SIZE

ZONING

PROPOSED DEVELOPMENT 1200 ft² Carport

RECEIVED
MAY 22 1987
HYDROLOGY SECTION

	YES	NO	NA	COMMENTS
FLOOD HAZARD AREA		C		
PART OF AN APPROVED REPORT		✓		
CONSTRUCTION PLANS ON MICRO-FILM		✓		
FIELD INSPECTION	✓			

COMMENTS:

Site Drains into Silver See No Problems

DRAINAGE REQUIREMENTS:

DRAINAGE INFORMATION SHEET

PROJECT TITLE: CARPORT ZONE ATLAS/DRNG. FILE #: K-14/D30

LEGAL DESCRIPTION: LOT 7 BLK 7 HUNING HIGHLAND

CITY ADDRESS: 502 SILVER S.E.

ENGINEERING FIRM: _____ CONTACT: _____

ADDRESS: _____ PHONE: _____

✓ OWNER: ARNOLD MALBIHESS ✓ CONTACT: _____

✓ ADDRESS: ~~3417 MONTANA~~ 502 SILVER ✓ PHONE: 842-0860

ARCHITECT: _____ CONTACT: _____

ADDRESS: _____ PHONE: _____

SURVEYOR: _____ CONTACT: _____

ADDRESS: _____ PHONE: _____

CONTRACTOR: RICHARD ESTRADA CONTACT: _____

ADDRESS: 3417 MONTANA NE/NW PHONE: 884-8829

PRE-DESIGN MEETING:

___ YES

___ NO

___ COPY OF CONFERENCE RECAP SHEET PROVIDED

DRB NO. _____

EPC NO. _____

PROJ. NO. _____

RECEIVED MAY 22 1987 HYDROLOGY SECTION

TYPE OF SUBMITTAL:

___ DRAINAGE REPORT

___ DRAINAGE PLAN

___ CONCEPTUAL GRADING & DRAINAGE PLAN

___ GRADING PLAN

___ EROSION CONTROL PLAN

___ ENGINEER'S CERTIFICATION

X SITE PLAN

CHECK TYPE OF APPROVAL SOUGHT:

___ SKETCH PLAT APPROVAL

___ PRELIMINARY PLAT APPROVAL

___ SITE DEVELOPMENT PLAN APPROVAL

___ FINAL PLAT APPROVAL

___ BUILDING PERMIT APPROVAL

___ FOUNDATION PERMIT APPROVAL

___ CERTIFICATE OF OCCUPANCY APPROVAL

___ ROUGH GRADING PERMIT APPROVAL

___ GRADING/PAVING PERMIT APPROVAL

X OTHER field Inspect. (SPECIFY)

DATE SUBMITTED: _____

BY: _____

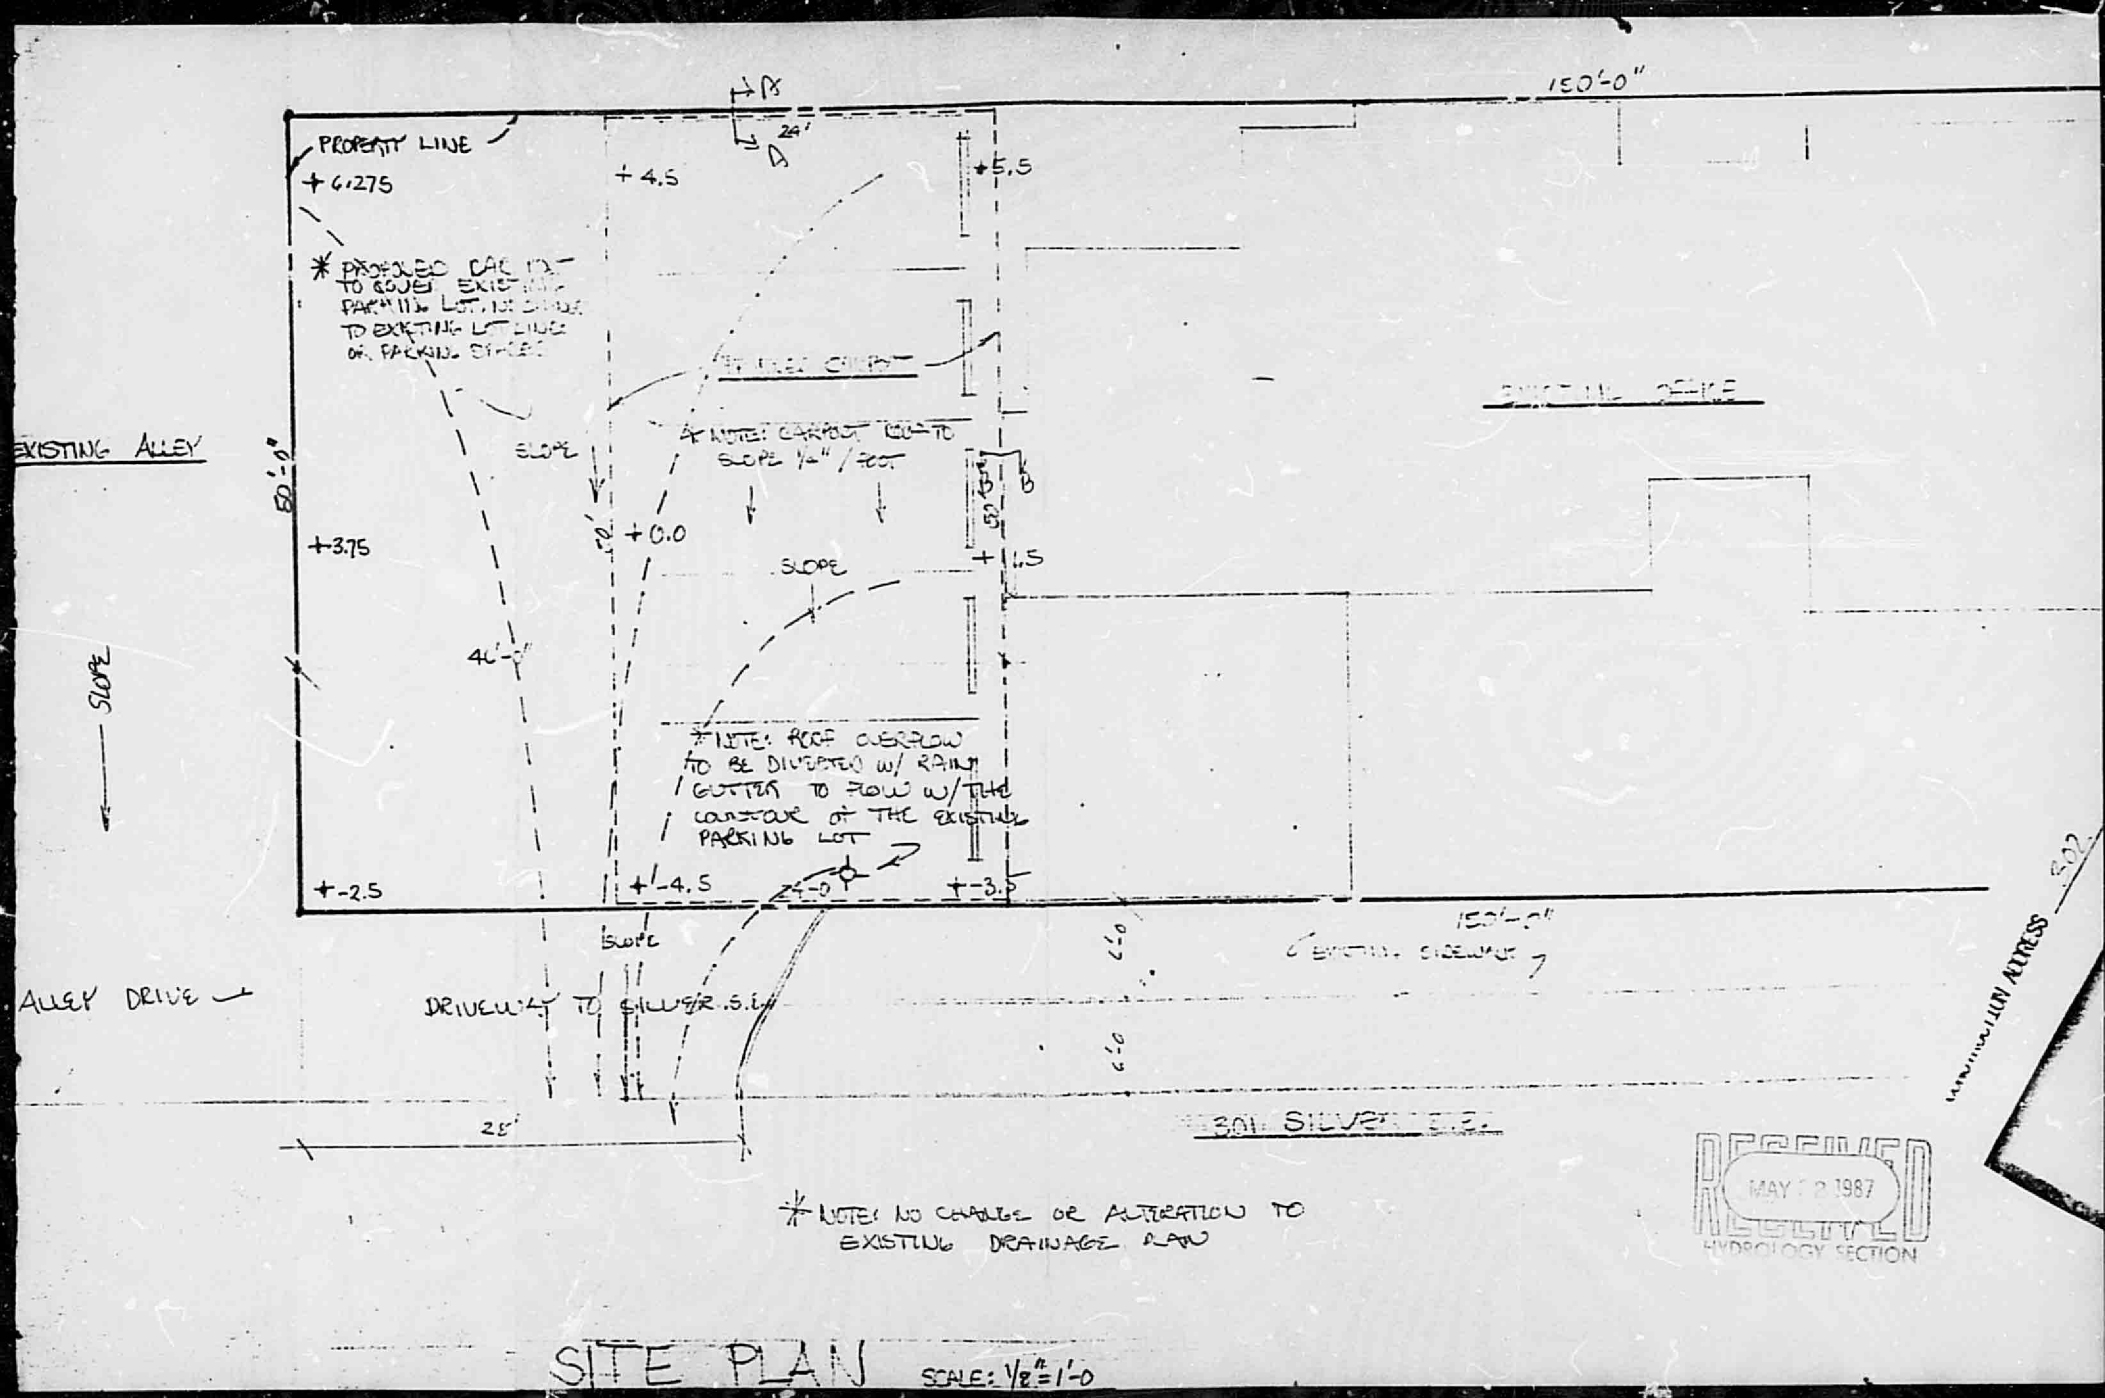
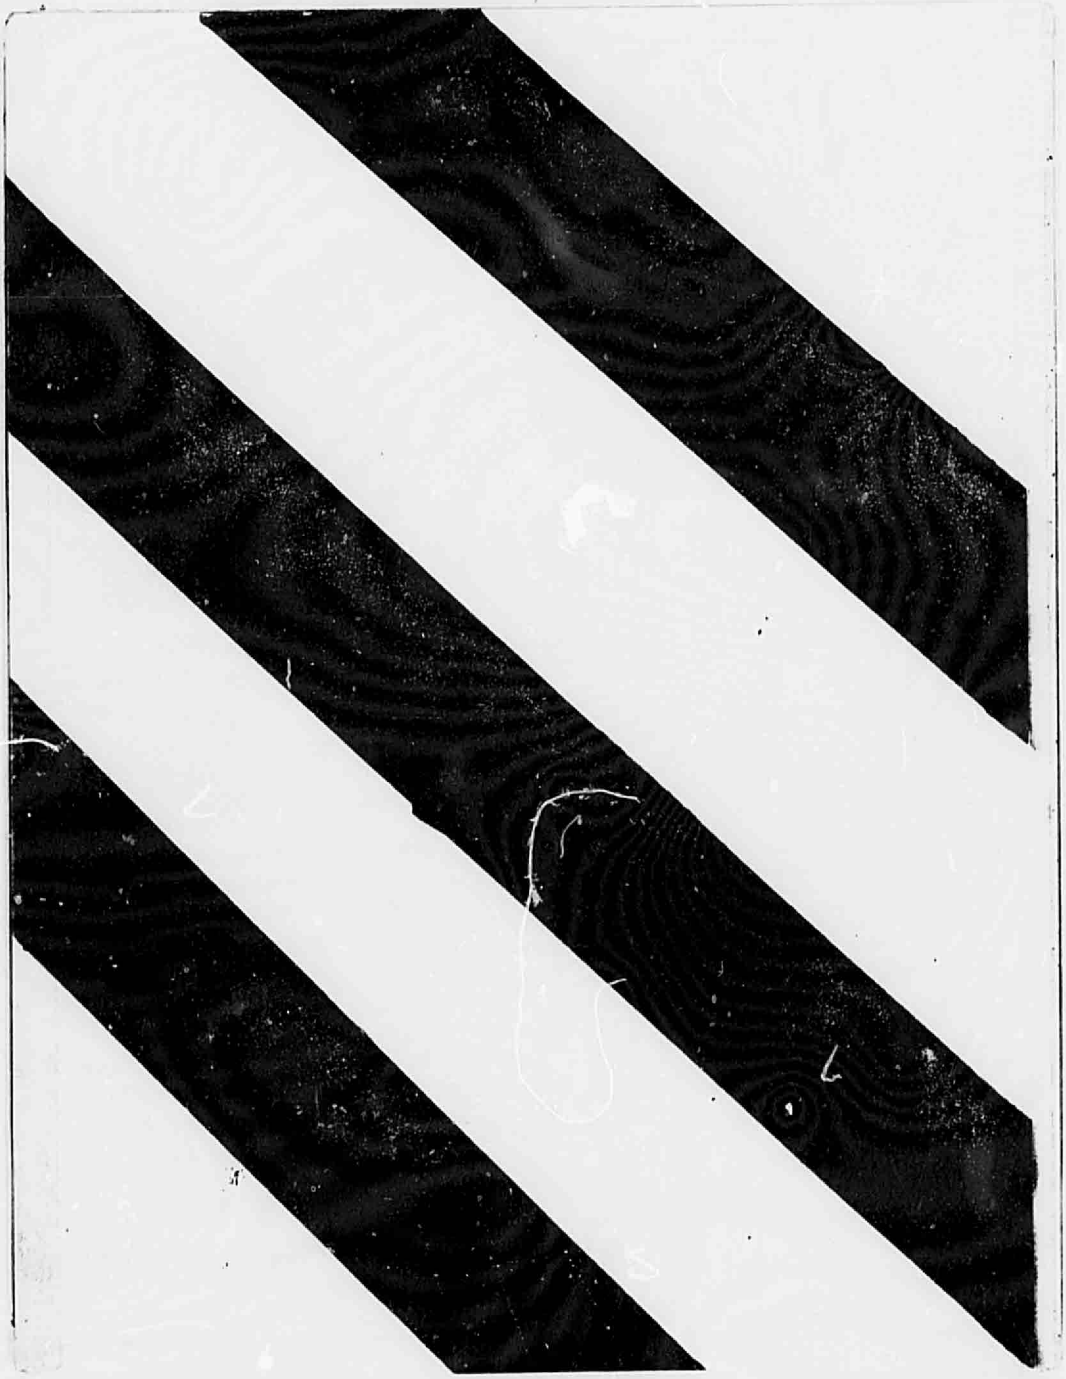
SITE PLAN SCALE: 1/8" = 1'-0