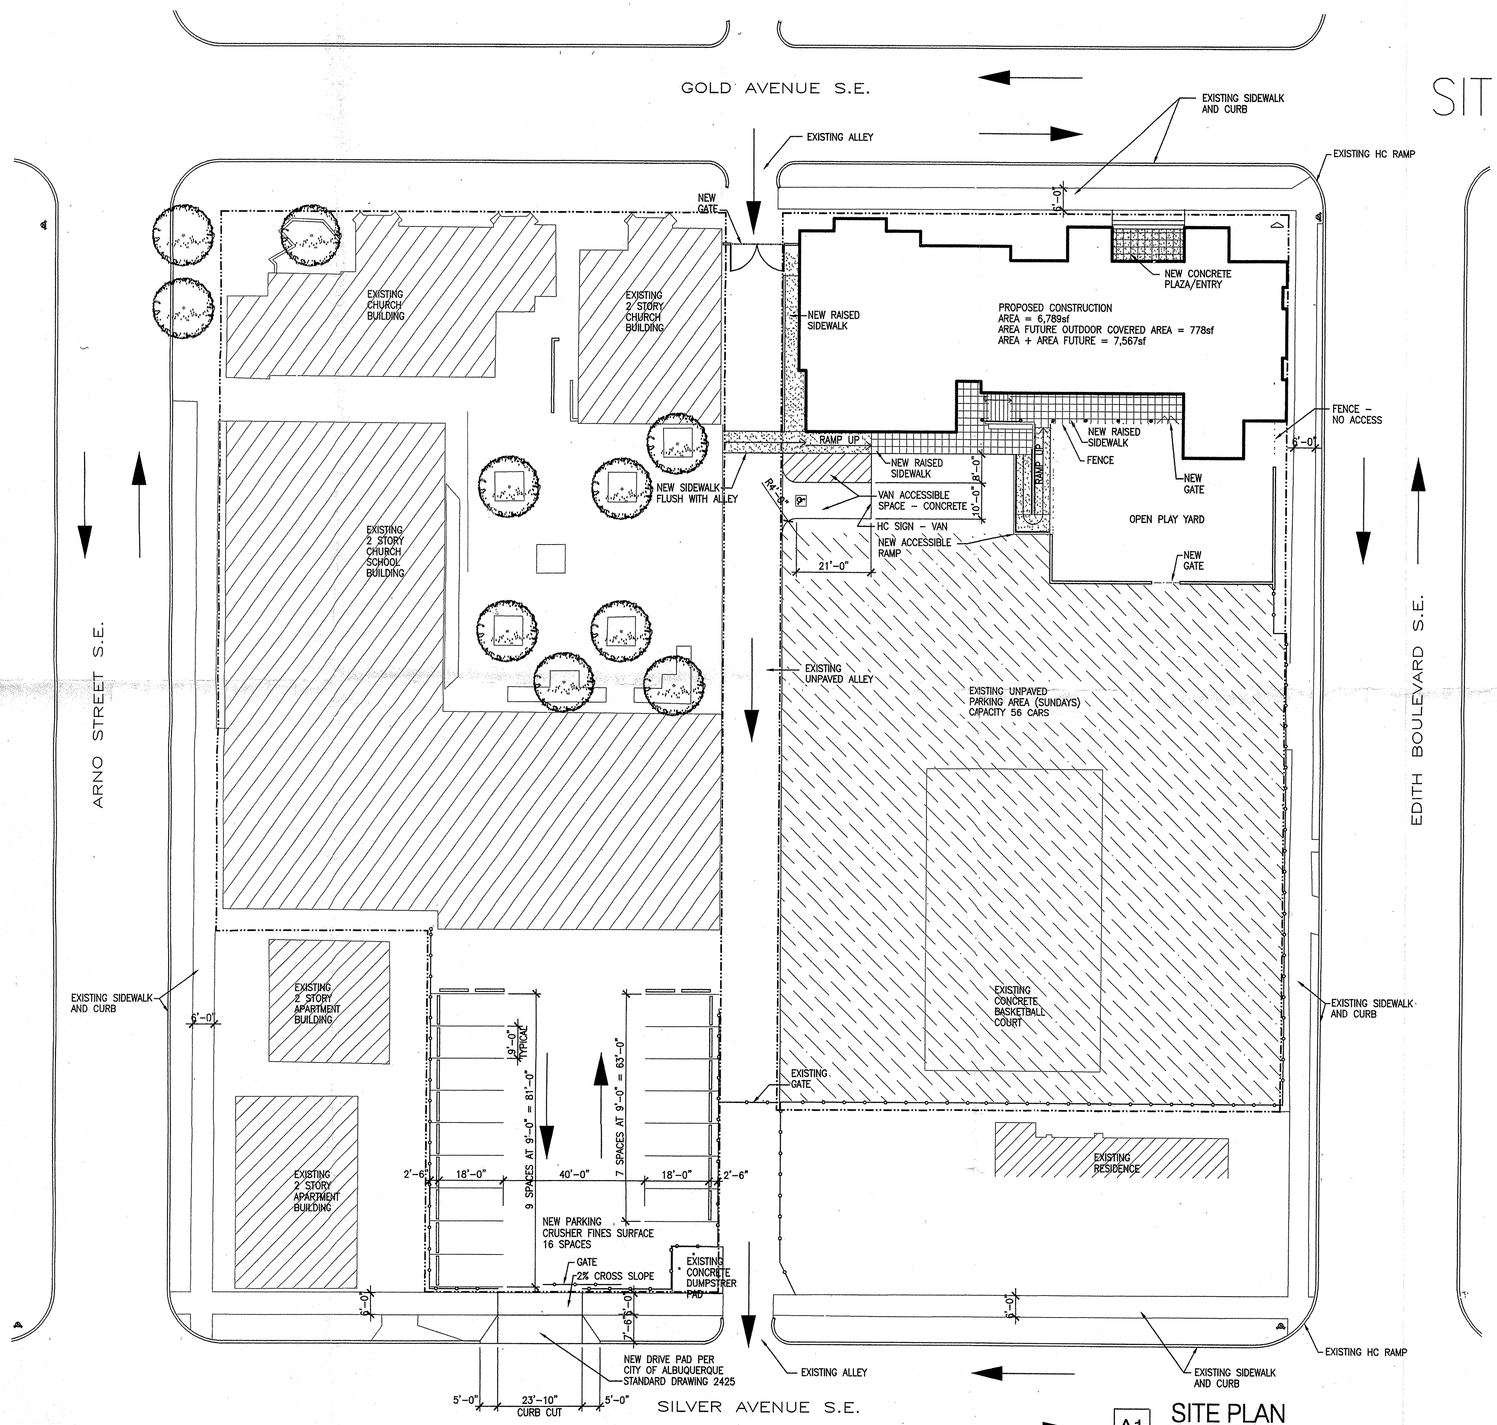

A1 SITE PLAN
SCALE: 1" = 20'-0"

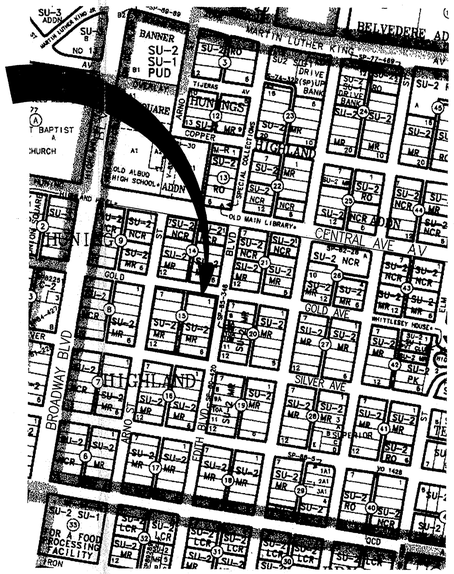

C5 VICINITY MAP K-14-Z

SCALE: NO SCALE

ADDRESS: 300 GOLD AVENUE SE

ZONING ATLAS: K-14-Z

BLOCK 15	HUNINGS HIGHLAND ADDITION
LOT 1	UPC # 101405743234111109
LOT 2	UPC # 101405743133611108
LOT 3	UPC # 101405743133111107
LOT 4	UPC # 101405743032611106
LOT 5	UPC # 101405742932111105
LOT 11	UPC # 101405741432211102
LOT 12	UPC # 101405741432211102

LEGEND

- EXISTING WALK
- PROPOSED WALK
- PROPOSED WALK STAMPED 24"x24" SQUARES
- EXISTING UNPAVED (SUNDAY) PARKING
- EXISTING CHAIN-LINK FENCE
- PROPERTY LINE

TABULATED PARKING	
REQUIRED PARKING	
30 SPACES	STANDARD
1 SPACE	HC
1 SPACE	VAN
PROVIDED PARKING	
16 SPACES	STANDARD
0 SPACES	HC
1 SPACE	VAN

NOTE: DAILY USE FOR DAYCARE AND OFFICE REQUIRES 10 SPACES AND 1 VAN ACCESSIBLE HC. 22 SPACES IN ADDITION ARE OFF PEAK AND WILL HAVE ACCESS TO THE 57 SPACES IN THE UNPAVED AREA PLUS STREET PARKING.

STATE OF NEW MEXICO
Gregory V. Hartman
No. 4656
5-26-05
REGISTERED ARCHITECT

THE DESIGN GROUP
ARCHITECTS • PLANNERS • INTERIOR DESIGN
202 CENTRAL AVENUE SE SUITE 200
ALBUQUERQUE, NEW MEXICO 87102
PHONE: 505.242.6880 FAX: 505.242.6881

PROJECT NAME:
IMMANUEL LUTHERAN CHURCH
AND SCHOOL ADDITION
ALBUQUERQUE, NEW MEXICO

REVISIONS

No.	DATE	DESCRIPTION
	5-26-05	ASI-001

SHEET TITLE:
TRAFFIC CIRCULATION LAYOUT
(TCL) PLAN

DESIGNED:	KC	SCALE:	AS NOTED
CHECKED:	GH	JOB NO:	2237
DATE:	03-30-05	COMP. FILE:	A002-2237

TCL

RECEIVED
MAY 27 2005
HYDROLOGY SECTION