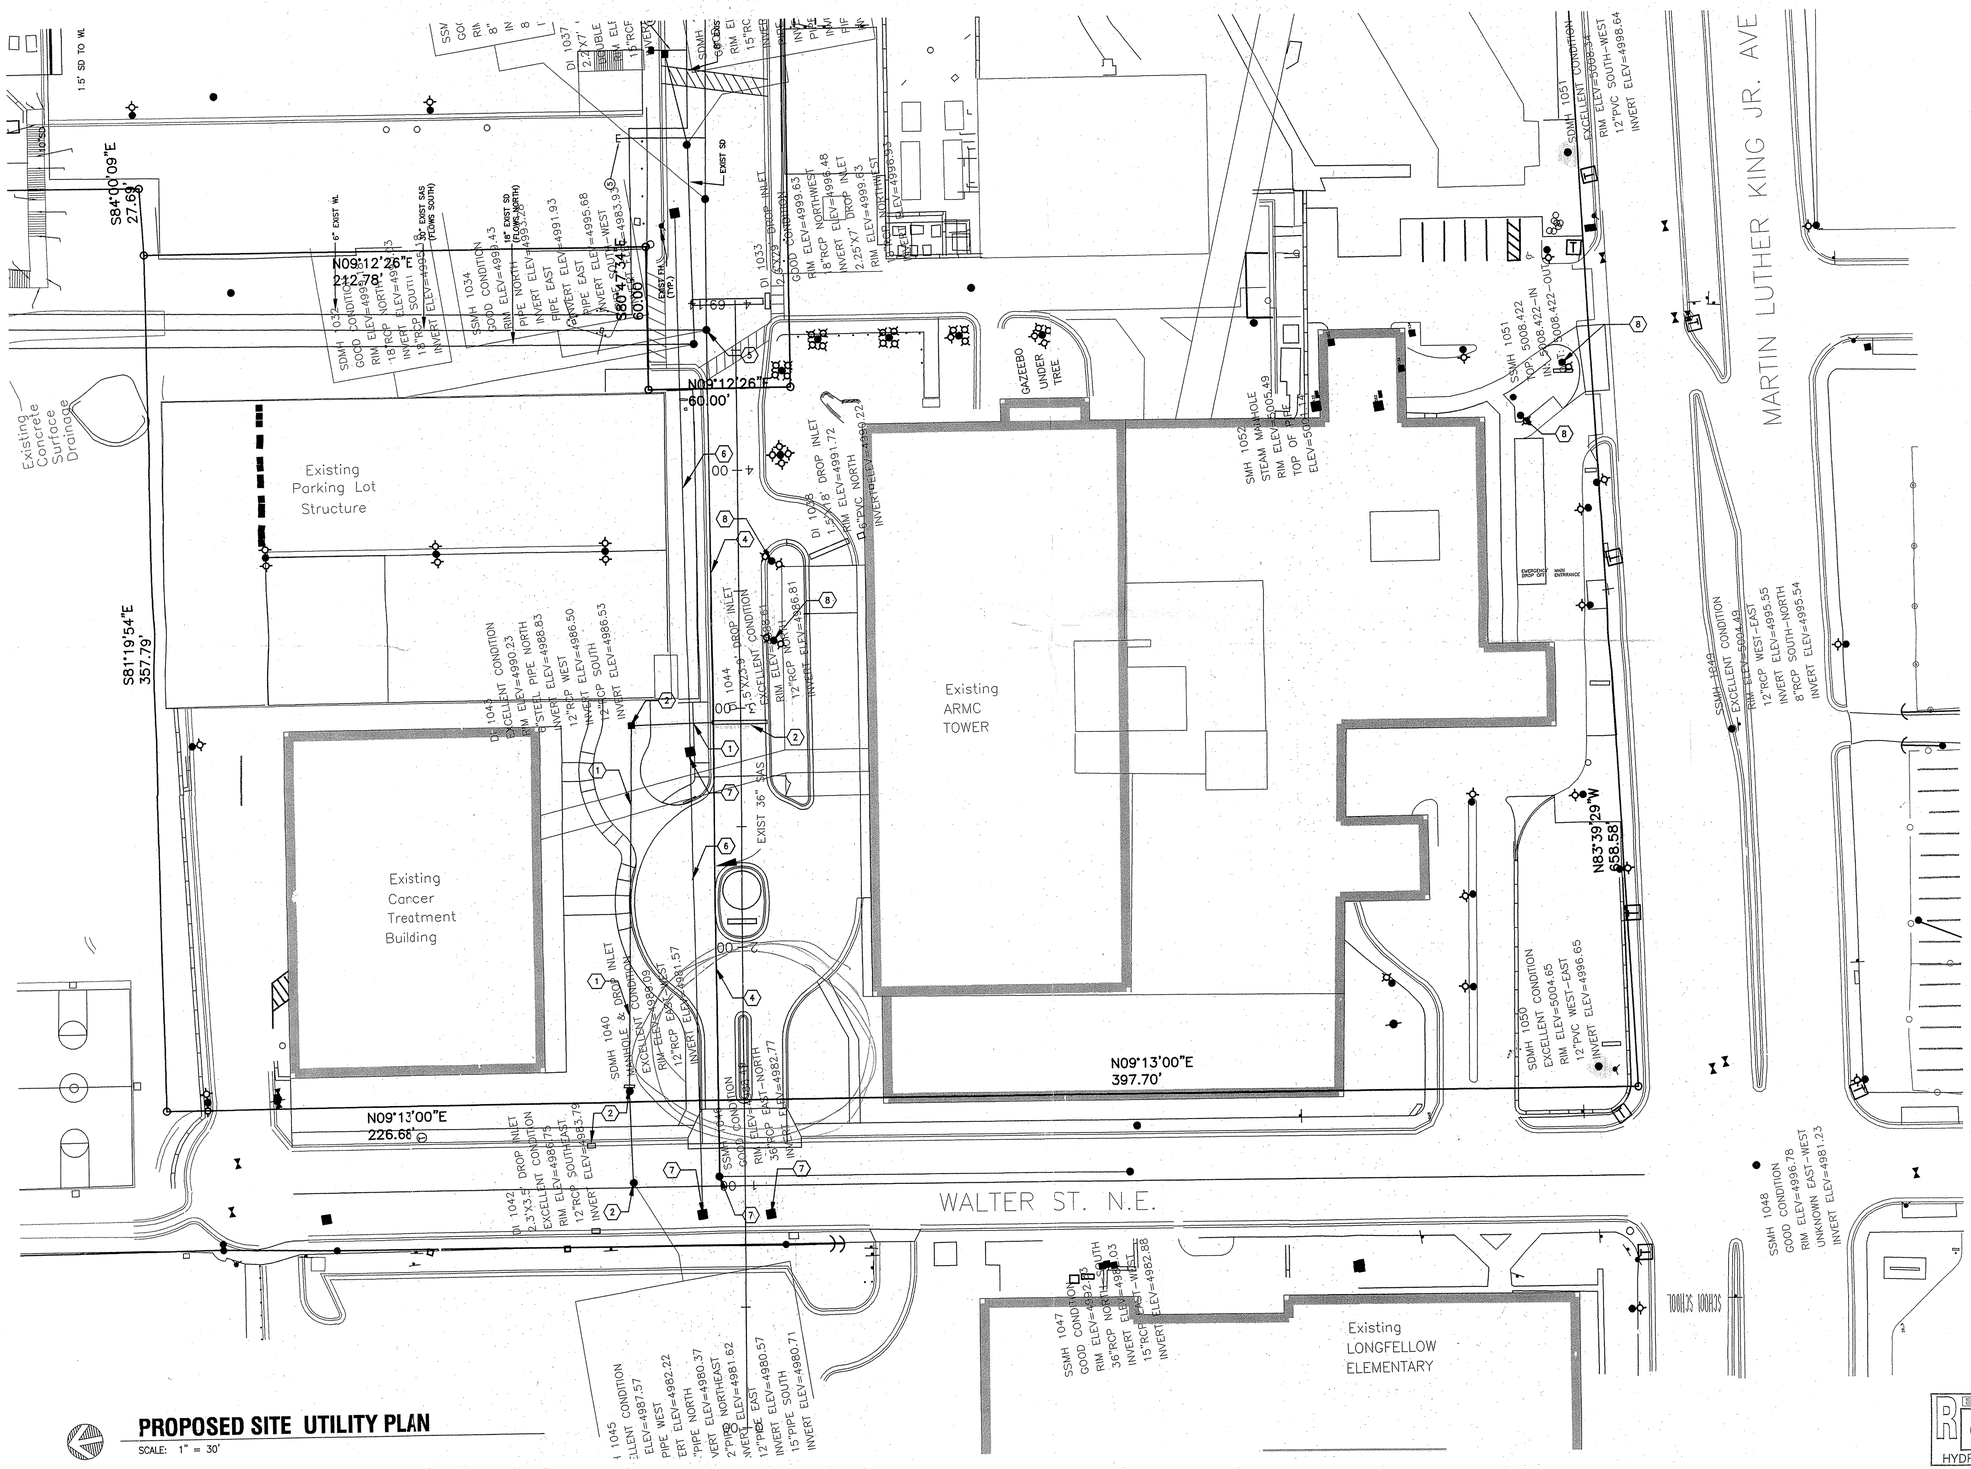

KEYED NOTES

1. EXISTING STORM DRAIN LINE TO REMAIN.
2. EXIISTING STORM DRAIN CATCH BASIN TO REMAIN.
3. EXISTING STORM DRAIN MANHOLE TO REMAIN.
4. EXISTING SANITARY SEWER LINE TO REMAIN.
5. EXISTING SANITARY SEWER MANHOLE TO REMAIN.
6. EXISTING BURIED ELECTRICAL LINE TO REMAIN.
7. EXISTING ELECTRICAL MANHOLE TO REMAIN.
8. EXISTING LIGHT POLE TO REMAIN.

PROPOSED SITE UTILITY PLAN

SCALE: 1" = 30'

DAVID A. AUBE NEW MEXICO 14271 REGISTERED PROFESSIONAL ENGINEER

9-28-05

THE DESIGN GROUP
ARCHITECTS • PLANNERS • INTERIOR DESIGN
202 CENTRAL AVENUE SE SUITE 200
ALBUQUERQUE, NEW MEXICO 87102
PHONE: 505.242.6880 FAX: 505.242.6881

PROJECT NAME:
ARMC
SITE RENOVATIONS
PLAN

REVISIONS

No.	DATE	DESCRIPTION

SHEET TITLE:
OVERALL SITE
UTILITY PLAN

DESIGNED:	DAA	SCALE:	1"=30'
CHECKED:	DAA	JOB NO:	4031
DATE:	8-5-05	COMP. FILE:	4031-C3.1

RECEIVED
OCT 31 2005
HYDROLOGY SECTION

C3.1