HYDROLOGY

K15/D17
NO DOCUMENTS
ONE PLAN

K 15-D17

1 PLAN

NO DOCUMENTS

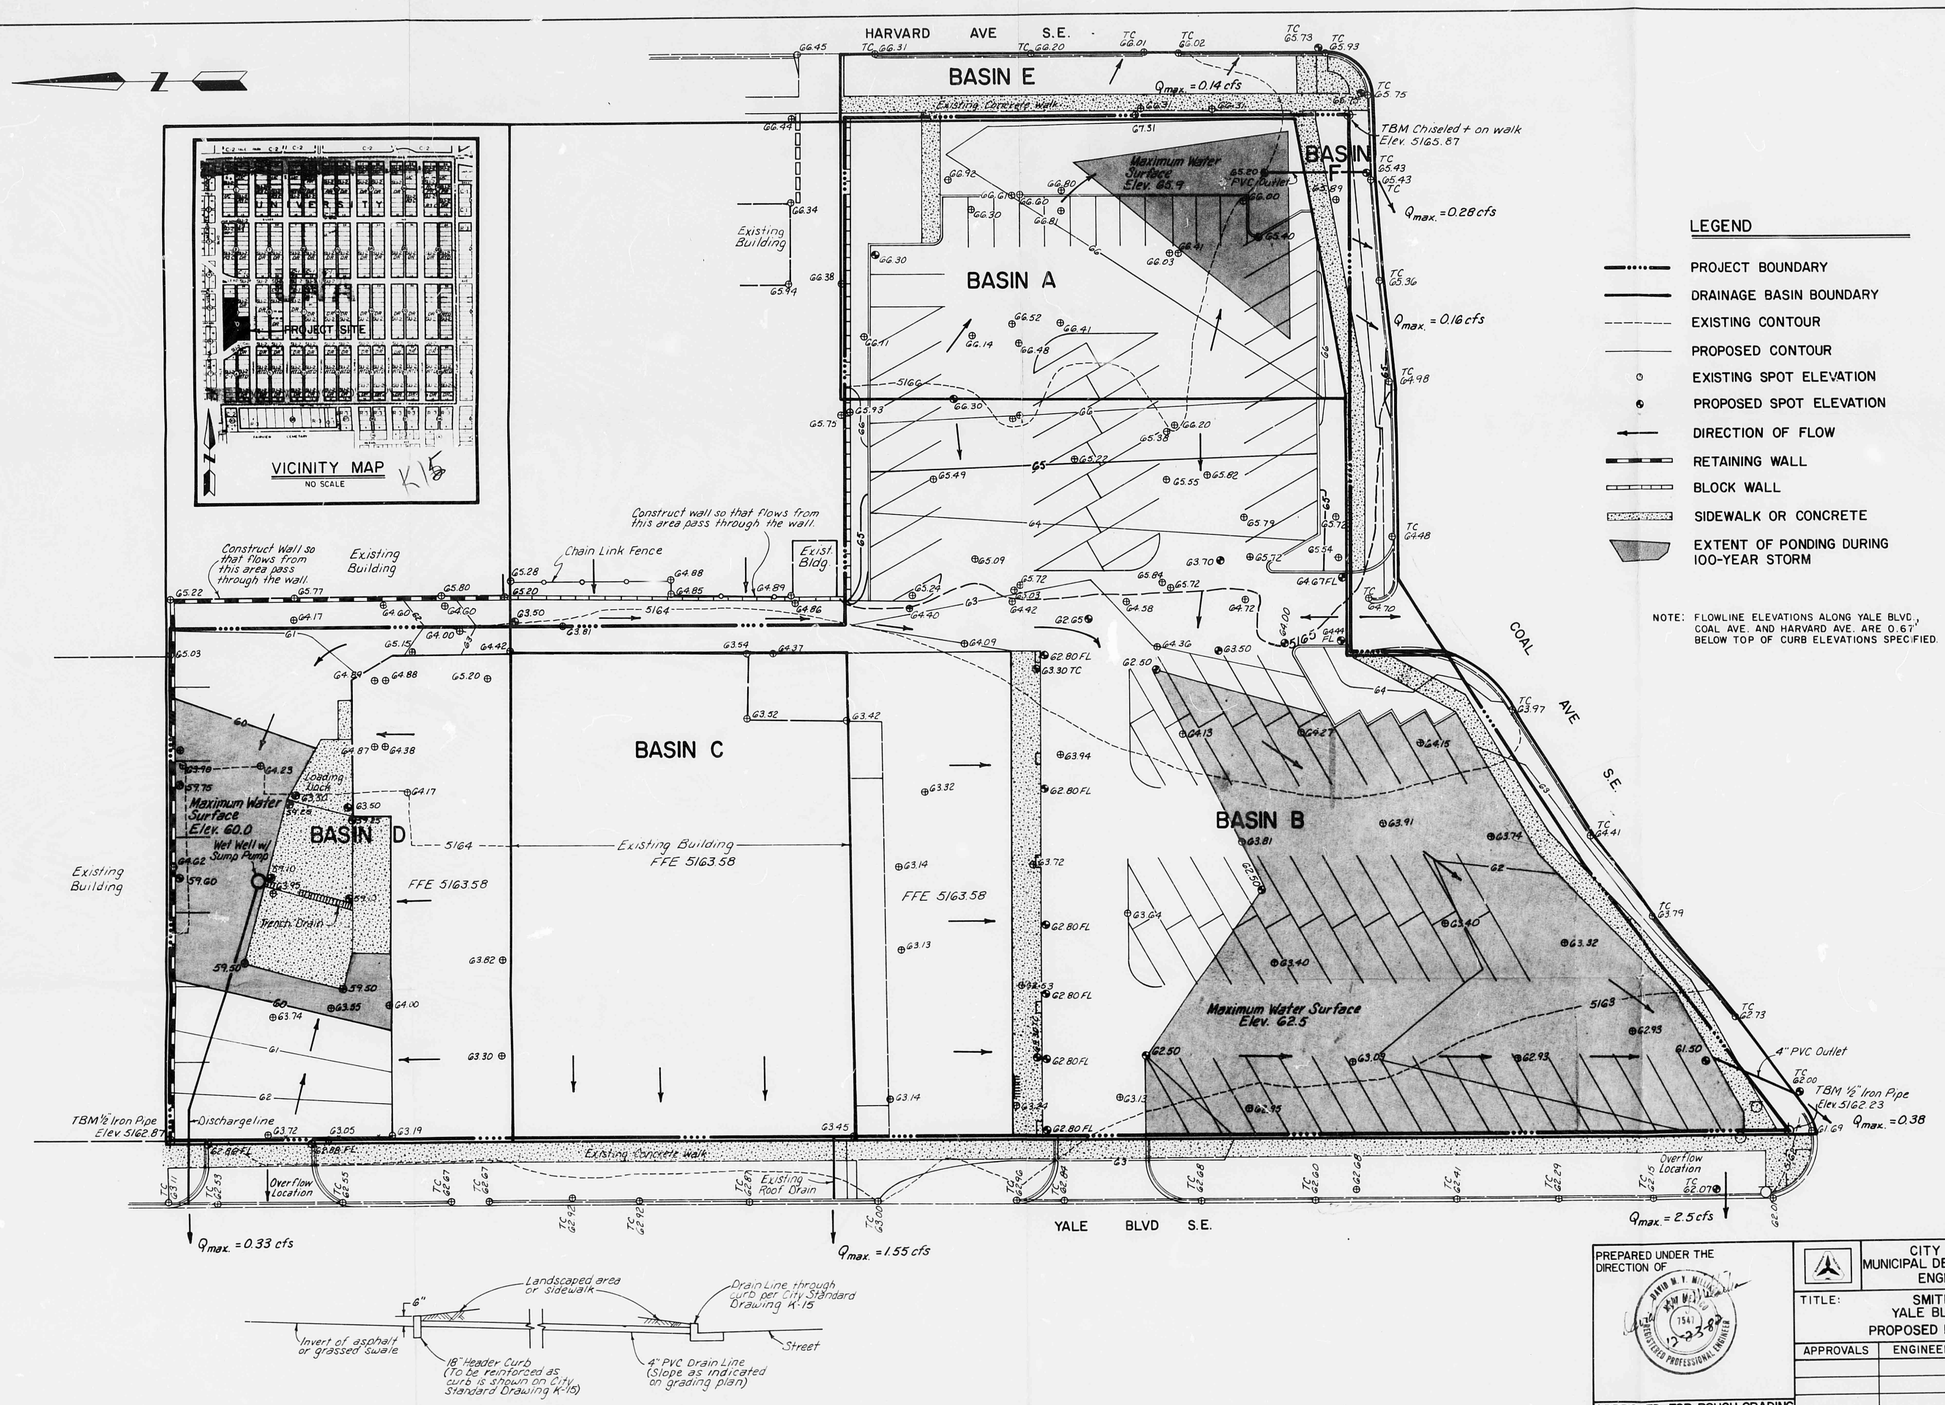

LEGEND

- PROJECT BOUNDARY
- DRAINAGE BASIN BOUNDARY
- EXISTING CONTOUR
- PROPOSED CONTOUR
- EXISTING SPOT ELEVATION
- PROPOSED SPOT ELEVATION
- DIRECTION OF FLOW
- RETAINING WALL
- BLOCK WALL
- SIDEWALK OR CONCRETE
- EXTENT OF PONDING DURING 100-YEAR STORM

NOTE: FLOWLINE ELEVATIONS ALONG YALE BLVD., COAL AVE. AND HARVARD AVE. ARE 0.67' BELOW TOP OF CURB ELEVATIONS SPECIFIED.

DRAIN LINE DETAIL

AS-BUILT INFORMATION	
CONTRACTOR	DATE
WORK STAKED BY	
INSPECTOR'S ACCEPTANCE BY	DATE
FIELD VERIFICATION BY	DATE
DRAWINGS CORRECTED BY	DATE
MICRO-FILM INFORMATION	
RECORDED BY	DATE
NO.	

BENCH MARKS

STATION IS LOCATED IN THE SOUTHWEST QUADRANT OF THE INTERSECTION OF YALE BLVD & ST. CYR AVE. THE STATION IS A SMALL BRASS TABLET (UNIV. OF NEW MEXICO) STAMPED "B 14" SET IN THE CONCRETE CURB RETURN

ELEV = 5153.08

SURVEY INFORMATION		
NO.	BY	

REFERENCES	
MAP NO. K-16	W.O. NO.
EST. NO.	

REVISIONS		
NO.	DATE	REMARKS	BY
1	2/4/83	Add note, remove spillway, add vicinity map	dmym

DESIGN		
DESIGNED BY	DMYM	DATE 12/82
DRAWN BY	PE	DATE 12/82
CHECKED BY	DMYM	DATE 12/82

PREPARED UNDER THE DIRECTION OF

DAVID M. Y. MILLER (7541) REGISTERED PROFESSIONAL ENGINEER 12-23-82

APPROVED FOR ROUGH GRADING

CITY ENGINEER DATE

SCALE: 1" = 20'

CITY OF ALBUQUERQUE
MUNICIPAL DEVELOPMENT DEPARTMENT
ENGINEERING DIVISION

TITLE: SMITH'S FOOD AND DRUG
YALE BLVD S.E. & COAL AVE. S.E.
PROPOSED DRAINAGE & GRADING PLAN

APPROVALS	ENGINEER	DATE	APPROVALS	ENGINEER	DATE

DRAWING NO.

SHEET 2 OF 2

K15/D17

BRUNING 44.132 52753