HYDROLOGY K16/D2 1 PLAN

K16/D2

1 Plan

CITY OF ALBUQUERQUE

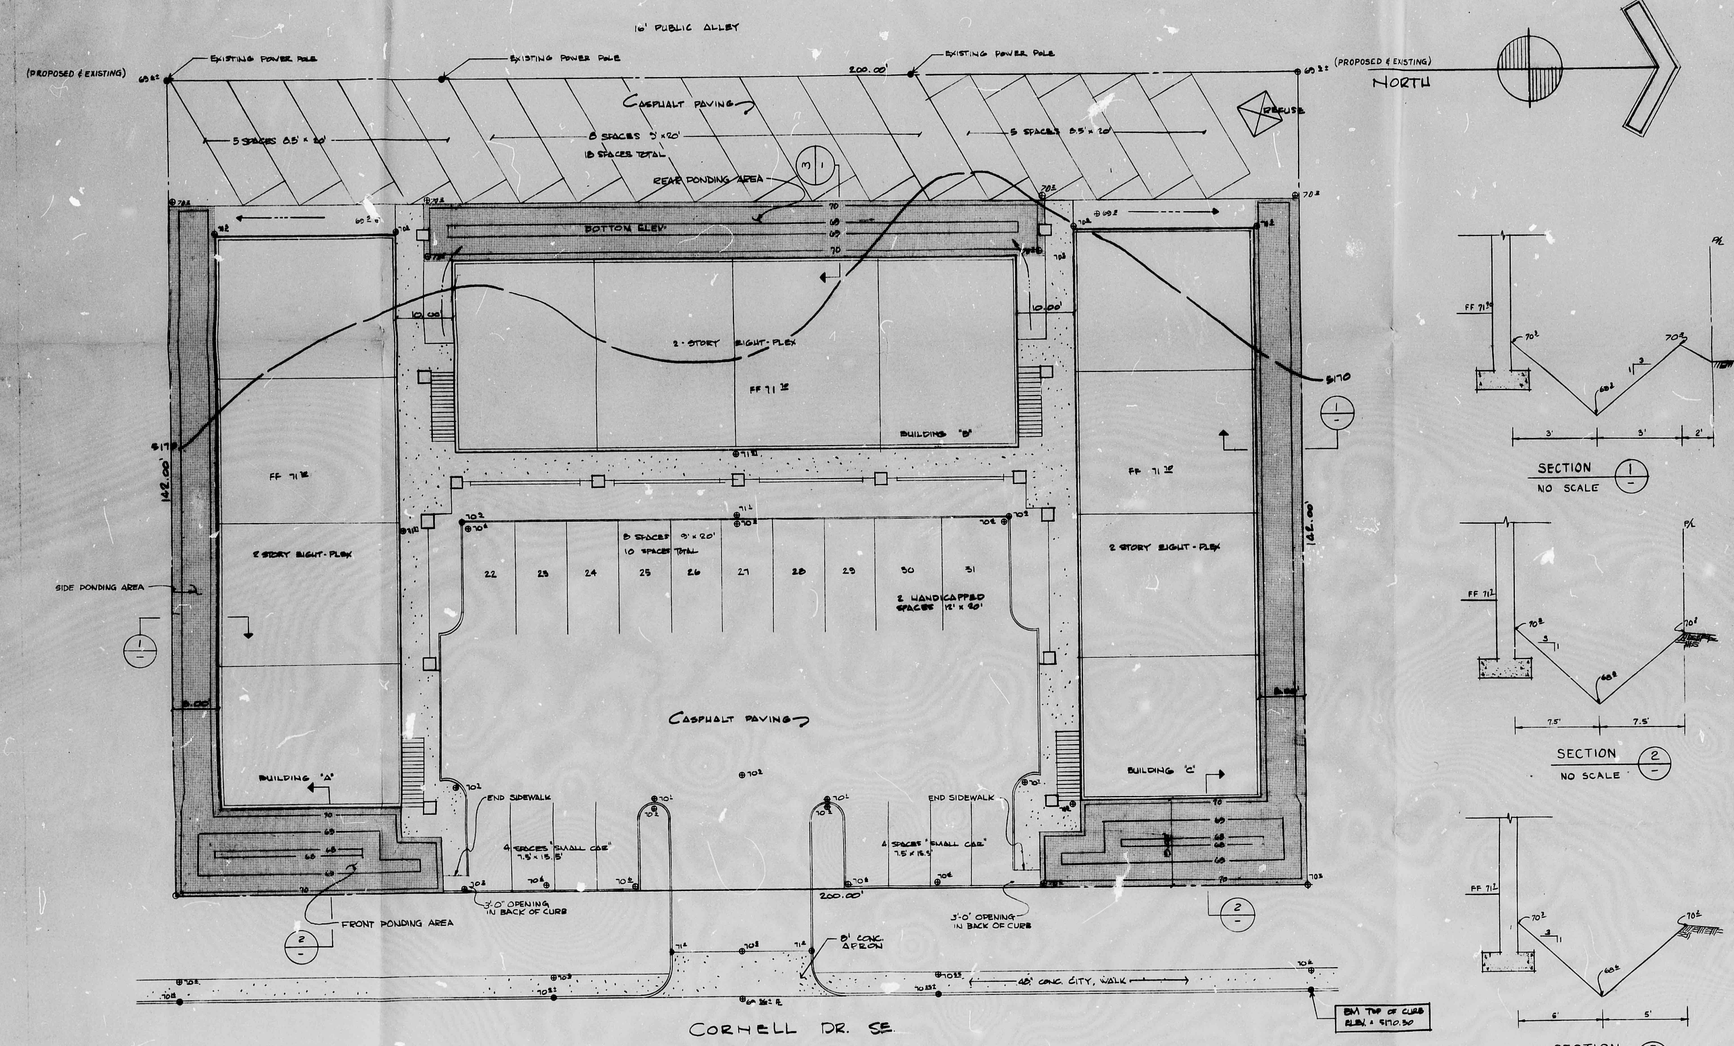

SECTION 1
NO SCALE

SECTION 2
NO SCALE

SECTION 3
NO SCALE

FIGURE 2. EXISTING TOPOGRAPHY AND GRADING PLAN SCALE: 1"=10'

architect

engineer

project

BURNS & PETERS AIA ARCHITECTS · PLANNERS
8100 mountain road n.e. suite · 106
albuquerque new mexico
phone (505) 265-3346

date.

sheet no.

CITY OF ALBUQUERQUE
THIS MICROIMAGE IS THE BEST POSSIBLE REPRODUCTION DUE TO THE POOR QUALITY OF THE ORIGINAL DOCUMENT

CITY OF ALBUQUERQUE