HYDROLOGY

K16/D3

1 PLAN

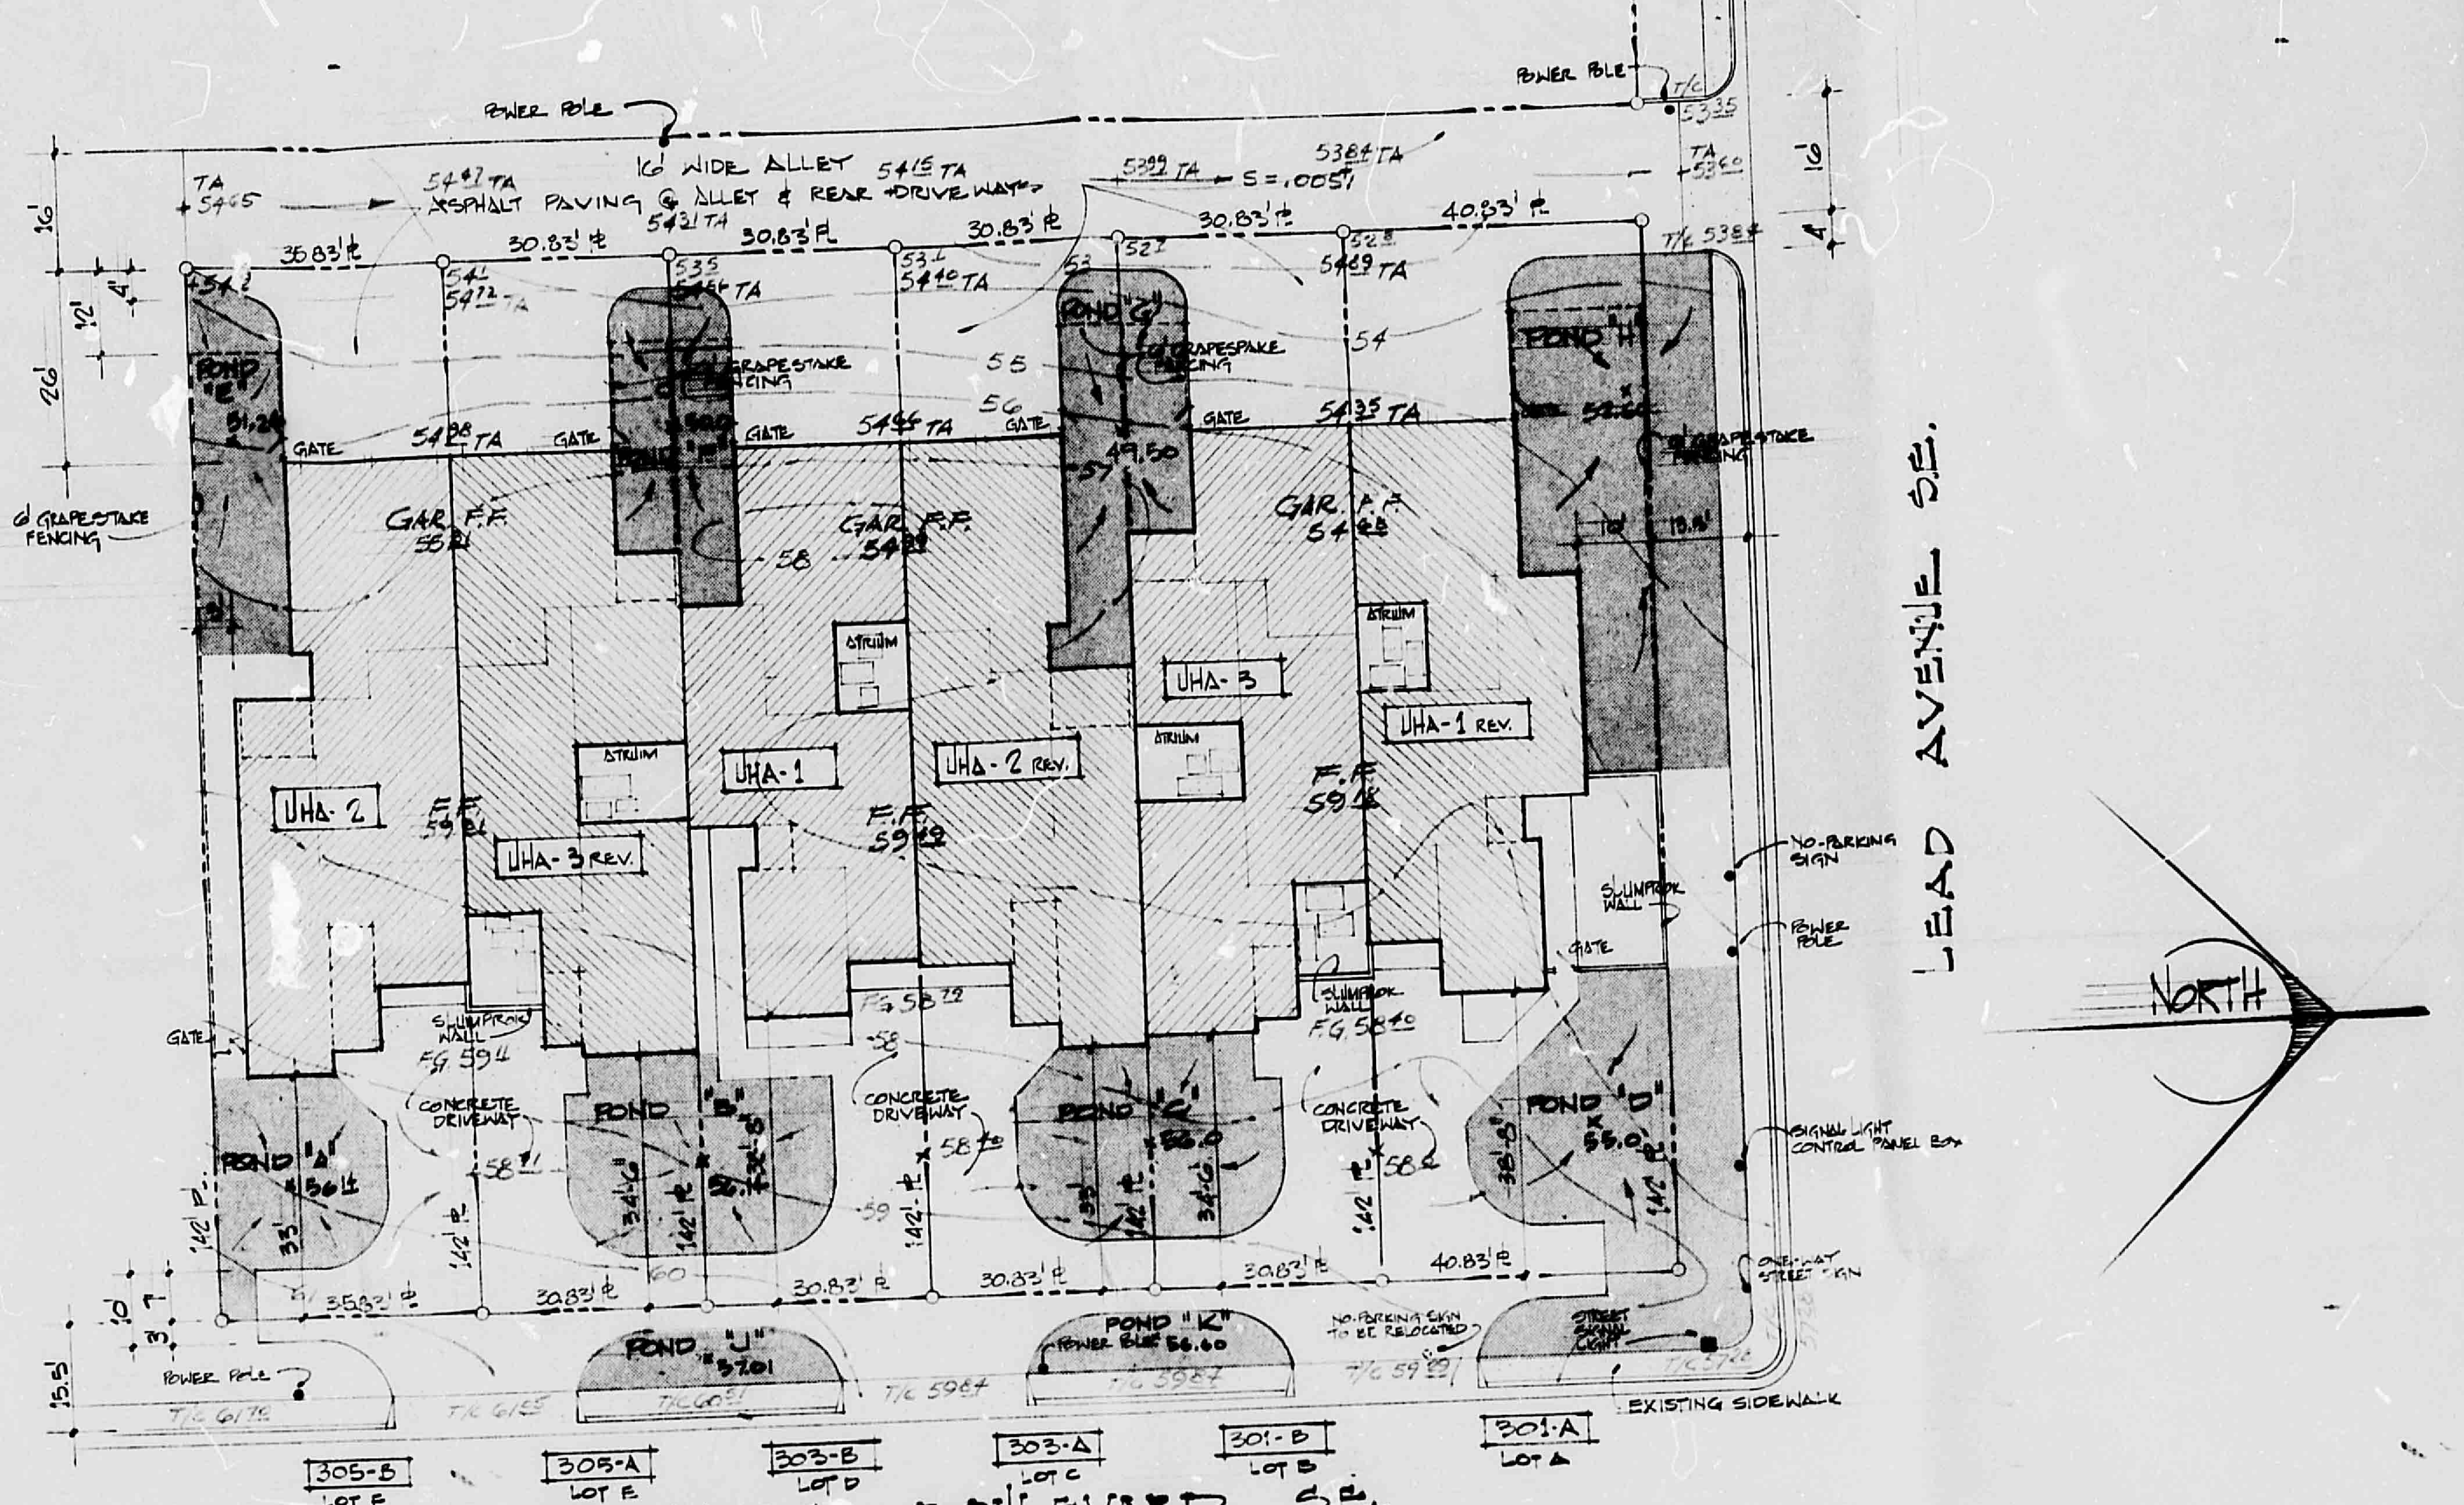
POWER POLE
16' WIDE ALLEY
ASPHALT PAVING @ ALLEY & REAR DRIVEWAYS
S = .005'/'
POND "E"
POND "F"
POND "G"
POND "H"
6' GRAPESTAKE FENCING
GATE
GAR. F.F.
ATRIUM
UHA-1
UHA-2
UHA-3
UHA-1 REV.
UHA-2 REV.
UHA-3 REV.
F.F.
SLUMPROCK WALL
CONCRETE DRIVEWAY
POND "A"
POND "B"
POND "C"
POND "D"
POND "J"
POND "K"
NO-PARKING SIGN
SIGNAL LIGHT CONTROL PANEL BOX
ONE-WAY STREET SIGN
NO-PARKING SIGN TO BE RELOCATED
STREET SIGNAL LIGHT
EXISTING SIDEWALK
305-B LOT F
305-A LOT E
303-B LOT D
303-A LOT C
301-B LOT B
301-A LOT A
CARLISLE BOULEVARD S.E.
LEAD AVENUE S.E.
NORTH

EXISTING CONTOURS
F.F 100.0 FINISH FLOOR ELEVS
F.G. 96.0 FINISH GRADE ELEV
T/C 63.1 TOP OF CURB ELEV

## SITE PLAN

SCALE 1" = 20'

LOTS A, B, C, D, E, & F
WORD H. PAYNE ADDITION - UNIT 2
BEING A REPLAT OF LOTS 21, 22, 23, & 24, BLOCK 54
UNIVERSITY HEIGHTS ADDITION
ZONE ATLAS PAGE K-16

TABLE "A"

| POND LETTER | BASE AREA FT² | ALT. | ⅓ A·B | VOLUME FT³ |
|---|---|---|---|---|
| A | 585 | 3.67 | 1.22 | 714 |
| B | 874 | 3.50 | 1.17 | 1023 |
| C | 886 | 3.18 | 1.06 | 939 |
| D | 1633 | 1.12 | 0.38 | 621 |
| E | 601 | 3.67 | 1.22 | 733 |
| F | 633 | 3.50 | 1.17 | 740 |
| G | 810 | 3.18 | 1.06 | 859 |
| H | 1769 | 1.12 | 0.38 | 672 |
| J | 369 | 3.50 | 1.17 | 431 |
| K | 369 | 3.18 | 1.06 | 391 |
|  | "Σ". 8529 |  |  | "Σ". 7100 |

NOTE: SEE DRAINAGE REPORT PREPARED FOR RALPH K. HICKS & ASSOCIATES

REGISTERED ARCHITECT BILL J. SHELTON No. 299 STATE OF NEW MEXICO

**SHELTON & WELLER, ARCHITECTS A.I.A.**

TOWNHOUSES FOR WORD PAYNE

SITE PLANS

K16/D3

1 Plan

CITY OF ALBUQUERQUE
THIS MICROIMAGE IS THE BEST
POSSIBLE REPRODUCTION DUE
TO THE POOR QUALITY OF THE
ORIGINAL DOCUMENT

C D

CITY OF ALBUQUERQUE

D 24 C 20 B 16 A 12