HYDROLOGY

K16/D14

MONTE VISTA FIRE STATION

RESTAURANT

K16 / DH

MONTE VISTA

FIRE STATION

RESTAURANT

2 PLANS

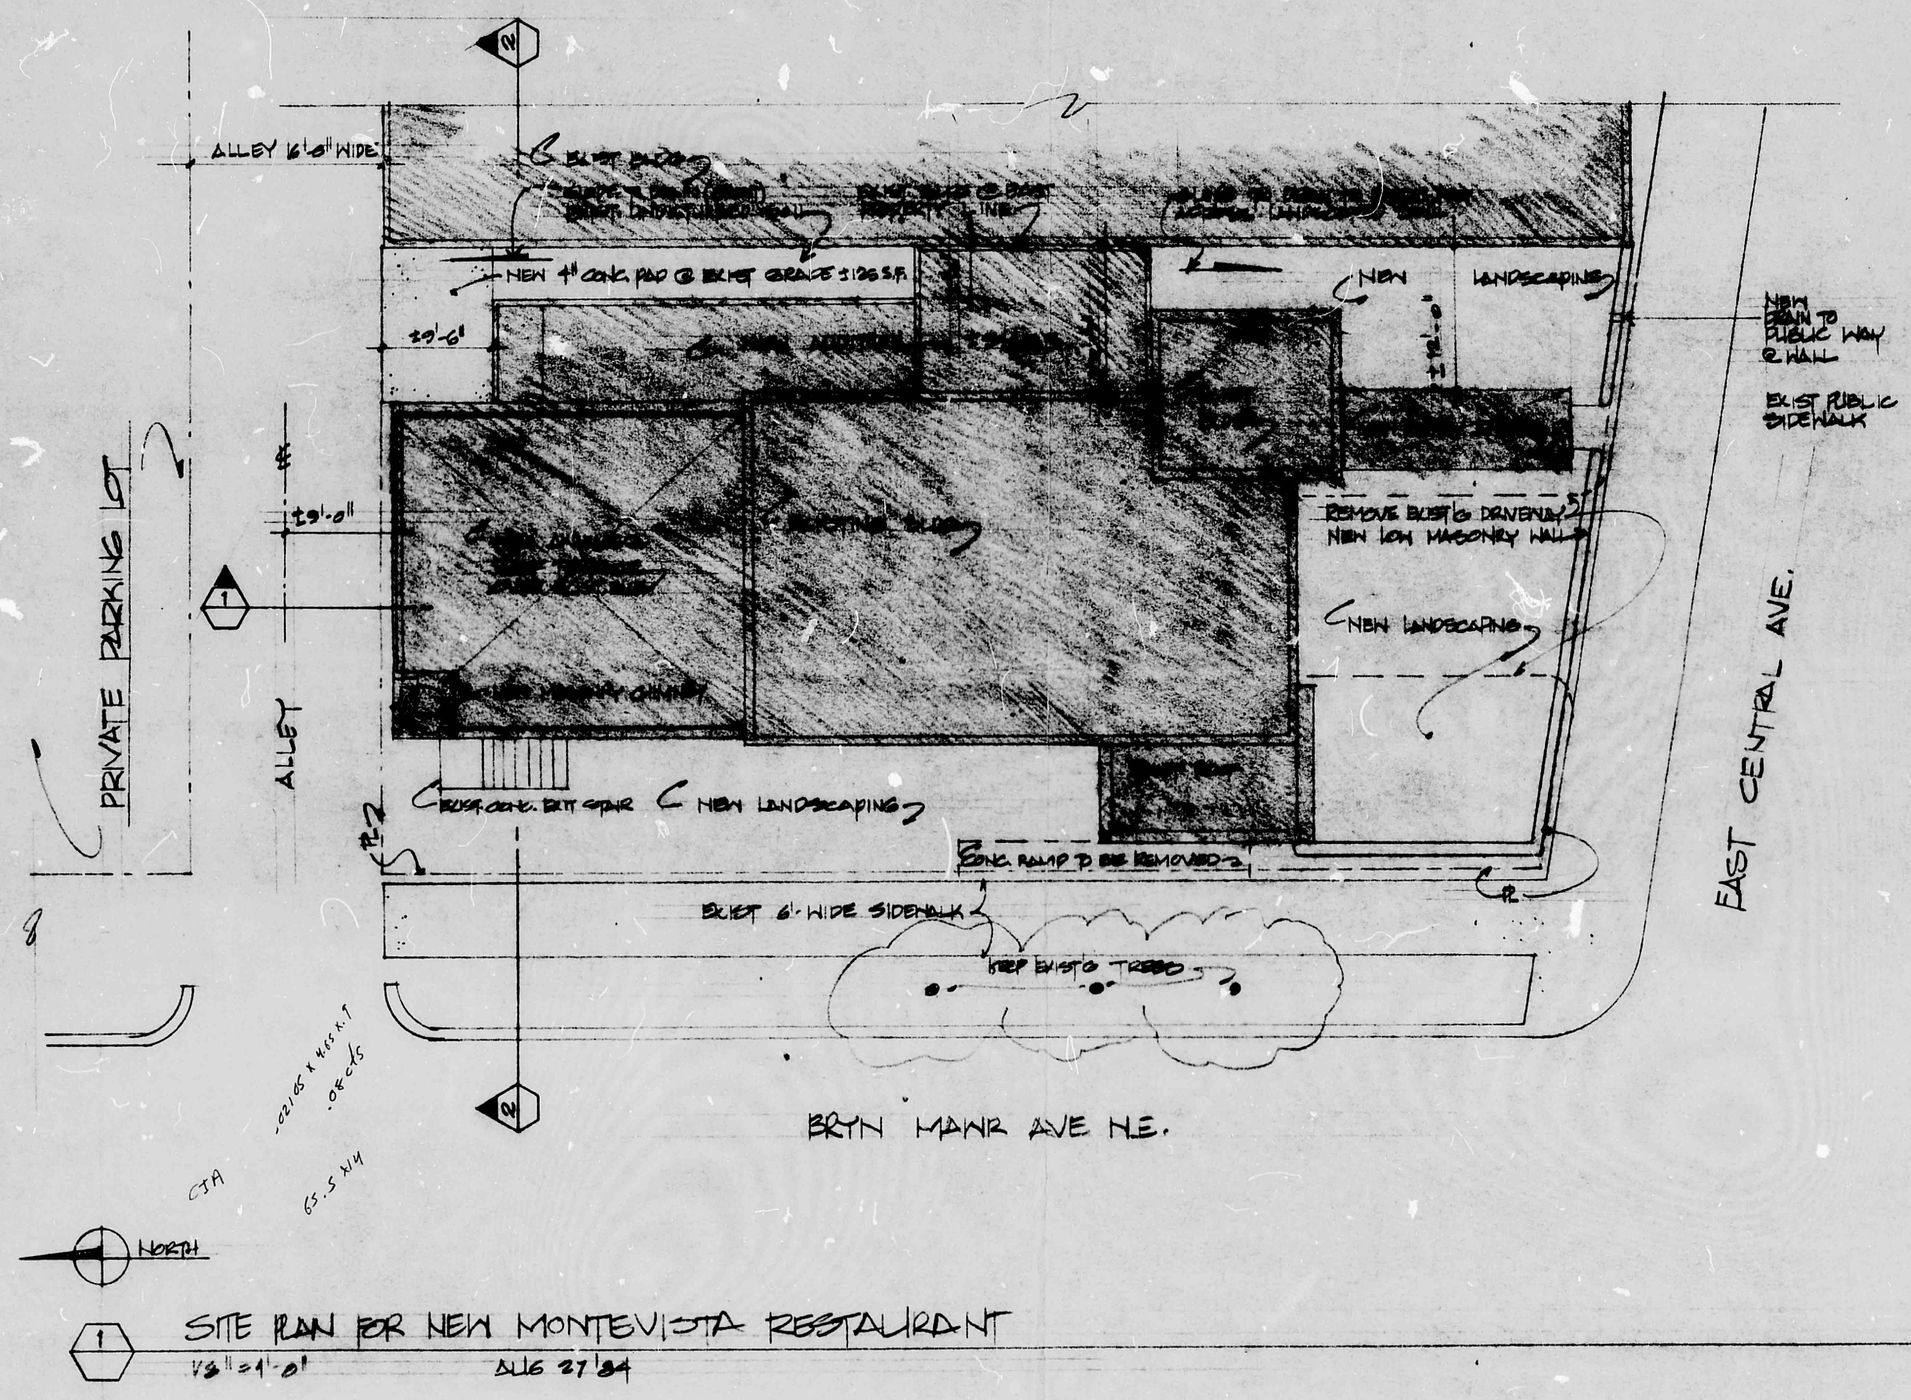

1 SITE PLAN FOR NEW MONTEVISTA RESTAURANT

1/8" = 1'-0" AUG 27 '84

JAMES A. CHIPI, KAMPMAN & ASSOC.
ARCHITECTS
5495 CARLSON DRIVE - SUITE A
SACRAMENTO, CA. 95819 - 454-1180

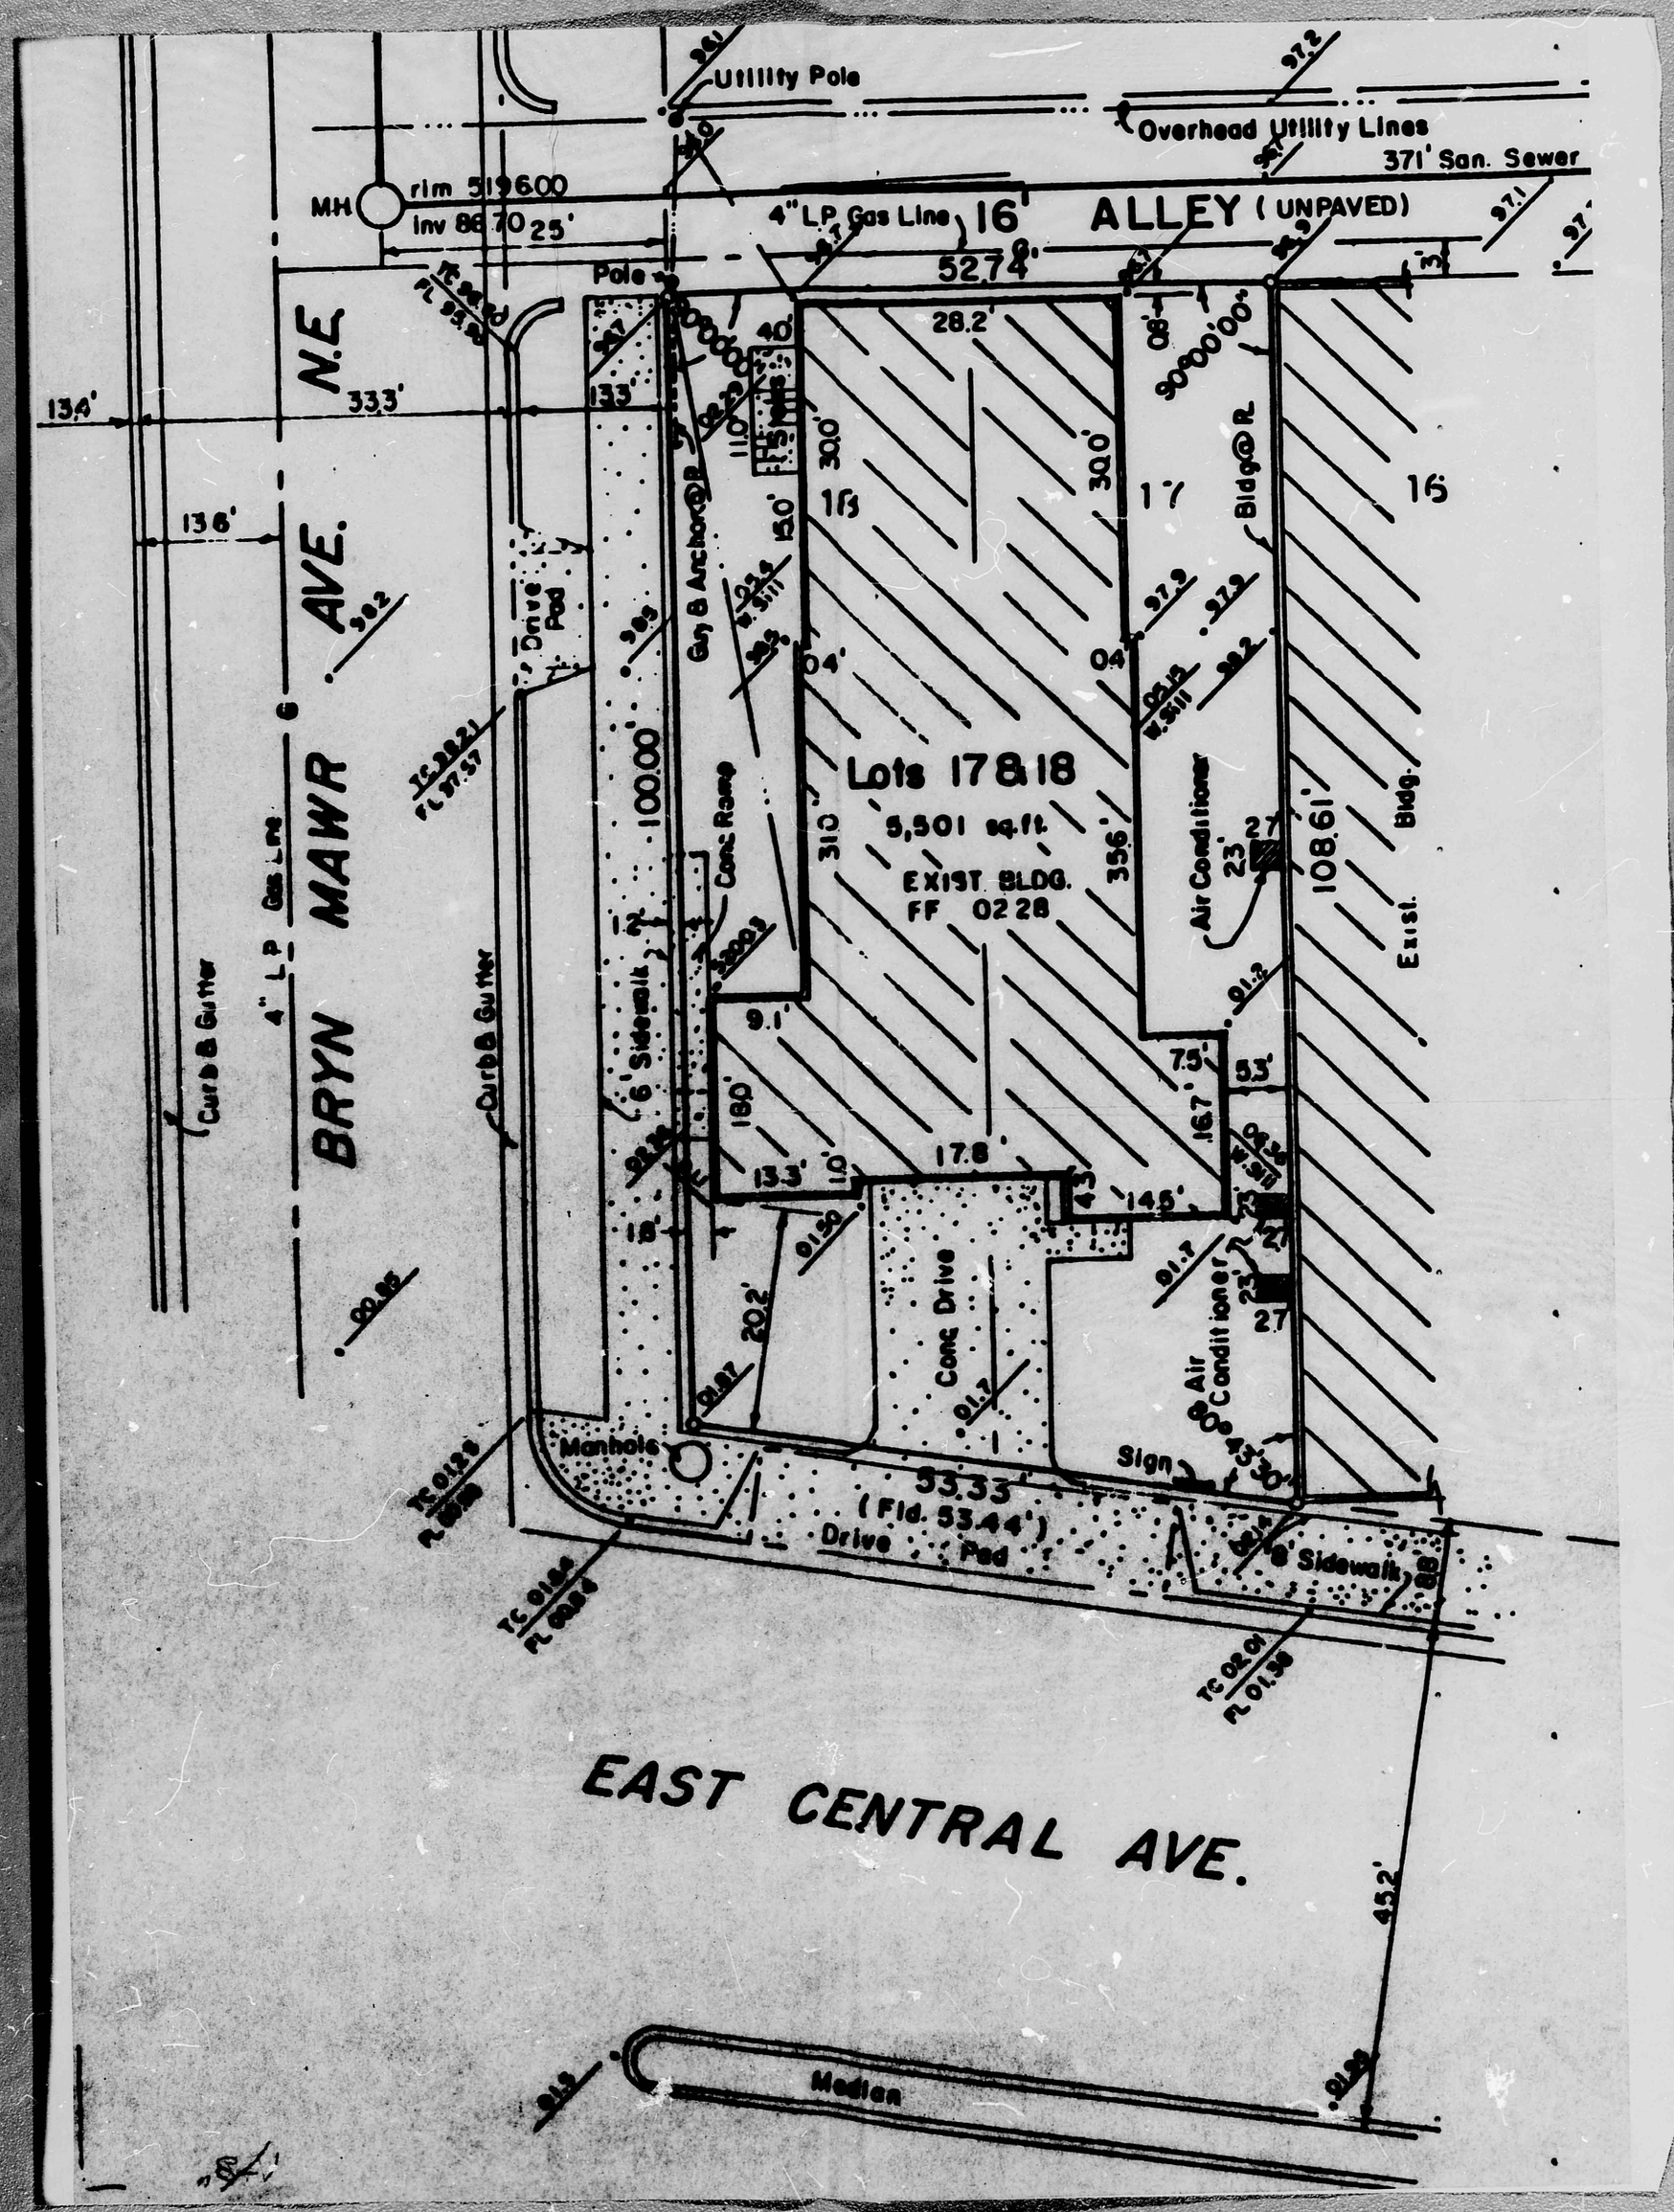
Utility Pole
Overhead Utility Lines
371' San. Sewer
MH
rim 519.60
inv 86.70
25'
4" L.P. Gas Line
16' ALLEY (UNPAVED)
52.74'
Pole
N.E.
BRYN MAWR AVE.
134'
333'
136'
Drive Pad
Guy & Anchor
Lots 17 & 18
5,501 sq.ft.
EXIST. BLDG.
FF 0228
100.00'
Conc. Ramp
6' Sidewalk
Curb & Gutter
Bldg.
Air Conditioner
108.61'
Exist. Bldg.
Conc. Drive
Manhole
53.33'
(Fld. 53.44')
Drive Pad
Sign
Sidewalk
EAST CENTRAL AVE.
Median
452'