LEGEND

AL	AREA LIGHT	INV	INVERT	U/G E	UNDERGROUND ELECTRIC
ASV	ANTI-SIPHON VALVE	LIP	LIP OF GUTTER	U/G L	UNDERGROUND LIGHTING
BLDG. OV/H	BUILDING OVERHANG	LS	LANDSCAPING	U/G MM	UNDERGROUND MIXED MEDIA
CCPS	COLORED CONCRETE PAVING STONES	LSD	LANDSCAPE DIVIDER	UNM	UNIVERSITY OF NEW MEXICO
C&G	CURB AND GUTTER	MGP	METAL GUARD POST	VB	VEHICLE BARRICADE
CB	CONCRETE BOLLARD	MHR	METAL HAND RAIL	VCP	VITRIFIED CLAY PIPE
CL D	CENTERLINE OF DOOR	MLP	METAL LIGHT POLE	W	WATER LINE
CL DD	CENTERLINE OF DOUBLE DOOR	MS	METAL SIGN	WB	WOOD BENCH
COA	CITY OF ALBUQUERQUE	NG	NATURAL GRADE	W/	WITH
CONC.	CONCRETE	OV/H	OVERHEAD	WCR	WHEELCHAIR RAMP
CONC.PED.	CONCRETE PEDESTAL	PB	PARKING BUMPER	WM	WATER METER
CTC	CONCRETE TRASH CAN	PNM	PUBLIC SERVICE CO. OF NEW MEXICO	+ 69.61	EXISTING SPOT ELEVATION
CWB	CONCRETE WALL/BENCH	PTD	PARKING TICKET DISPENSER		EXISTING CONTOUR
E/A	EDGE OF ASPHALT	PTR	PLANTER		CONIFEROUS TREE
EC	ELECTRIC CABINET	PVC	POLYVINYL CHLORIDE		DECIDUOUS TREE
E/G	EDGE OF GRASS	RD	ROOF DRAIN		BOULDER
ELEC.COND.	ELECTRIC CONDUIT	SAS	SANITARY SEWER LINE		SHRUB
ELEC.MH	ELECTRIC MANHOLE	SAS SER	SANITARY SEWER SERVICE	● 73.80	PROPOSED SPOT ELEVATION
F.F.	FINISHED FLOOR ELEVATION	SCO	SINGLE SAS CLEAN-OUT	70	PROPOSED CONTOUR
FH	FIRE HYDRANT	SD	STORM DRAIN LINE		PROPOSED CONCRETE
FL	FLOWLINE	SDCO	STORM DRAIN CLEAN-OUT		PROPOSED ASPHALT PAVEMENT
FP	FIRE PROTECTION LINE	SDFM	STORM DRAIN FORCED MAIN		PROPOSED DIRECTION OF FLOW
(FRD)	FROM RECORD DRAWING	SV	SPRINKLER VALVE		
HC	HANDICAP	SVB	SPRINKLER VALVE BOX		
HCS	HANDICAP PARKING SIGN	SW	TOP OF SIDEWALK		
HP GAS	HIGH PRESSURE GAS LINE	TA	TOP OF ASPHALT		
IASV	IRRIGATION ANTI-SIPHON VALVE	TC	TOP OF CURB		
		TCO	TOP OF CONCRETE		
		TG	TOP OF GRATE		
		TP	TOP OF PIPE		
		TW	TOP OF WALL		
		TYP.	TYPICAL		

SCALE: 1" = 10'

PROJECT BENCHMARK

STATION IS A 2" BRASS TABLET SET IN A DRILLED HOLE ON TOP OF SIDEWALK AND LOCATED ON THE NORTH SIDE OF CENTRAL AVENUE APPROXIMATELY 108.9 FEET WEST FROM THE EXTENSION OF THE CENTERLINE OF COLUMBIA DR. AND 41.3 FEET NORTH FROM THE CENTERLINE OF CENTRAL AVENUE.
STATION IS STAMPED "5-K16A, 1974 ACS".
ELEVATION = 5171.38 FEET (NGVD-1929)

T.B.M.

A 40 PENNY NAIL WITH A JMA WASHER STAMPED "JMA 2479" IN THE EAST BACK OF THE CURB OF REDONDO DRIVE AS SHOWN ON THE DRAWING.
ELEVATION = 5168.46 FEET

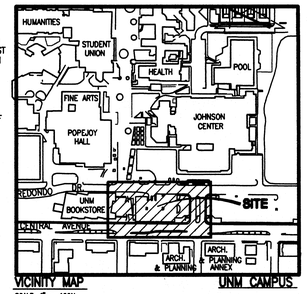

VICINITY MAP
SCALE: 1" = 100'±
UNM CAMPUS

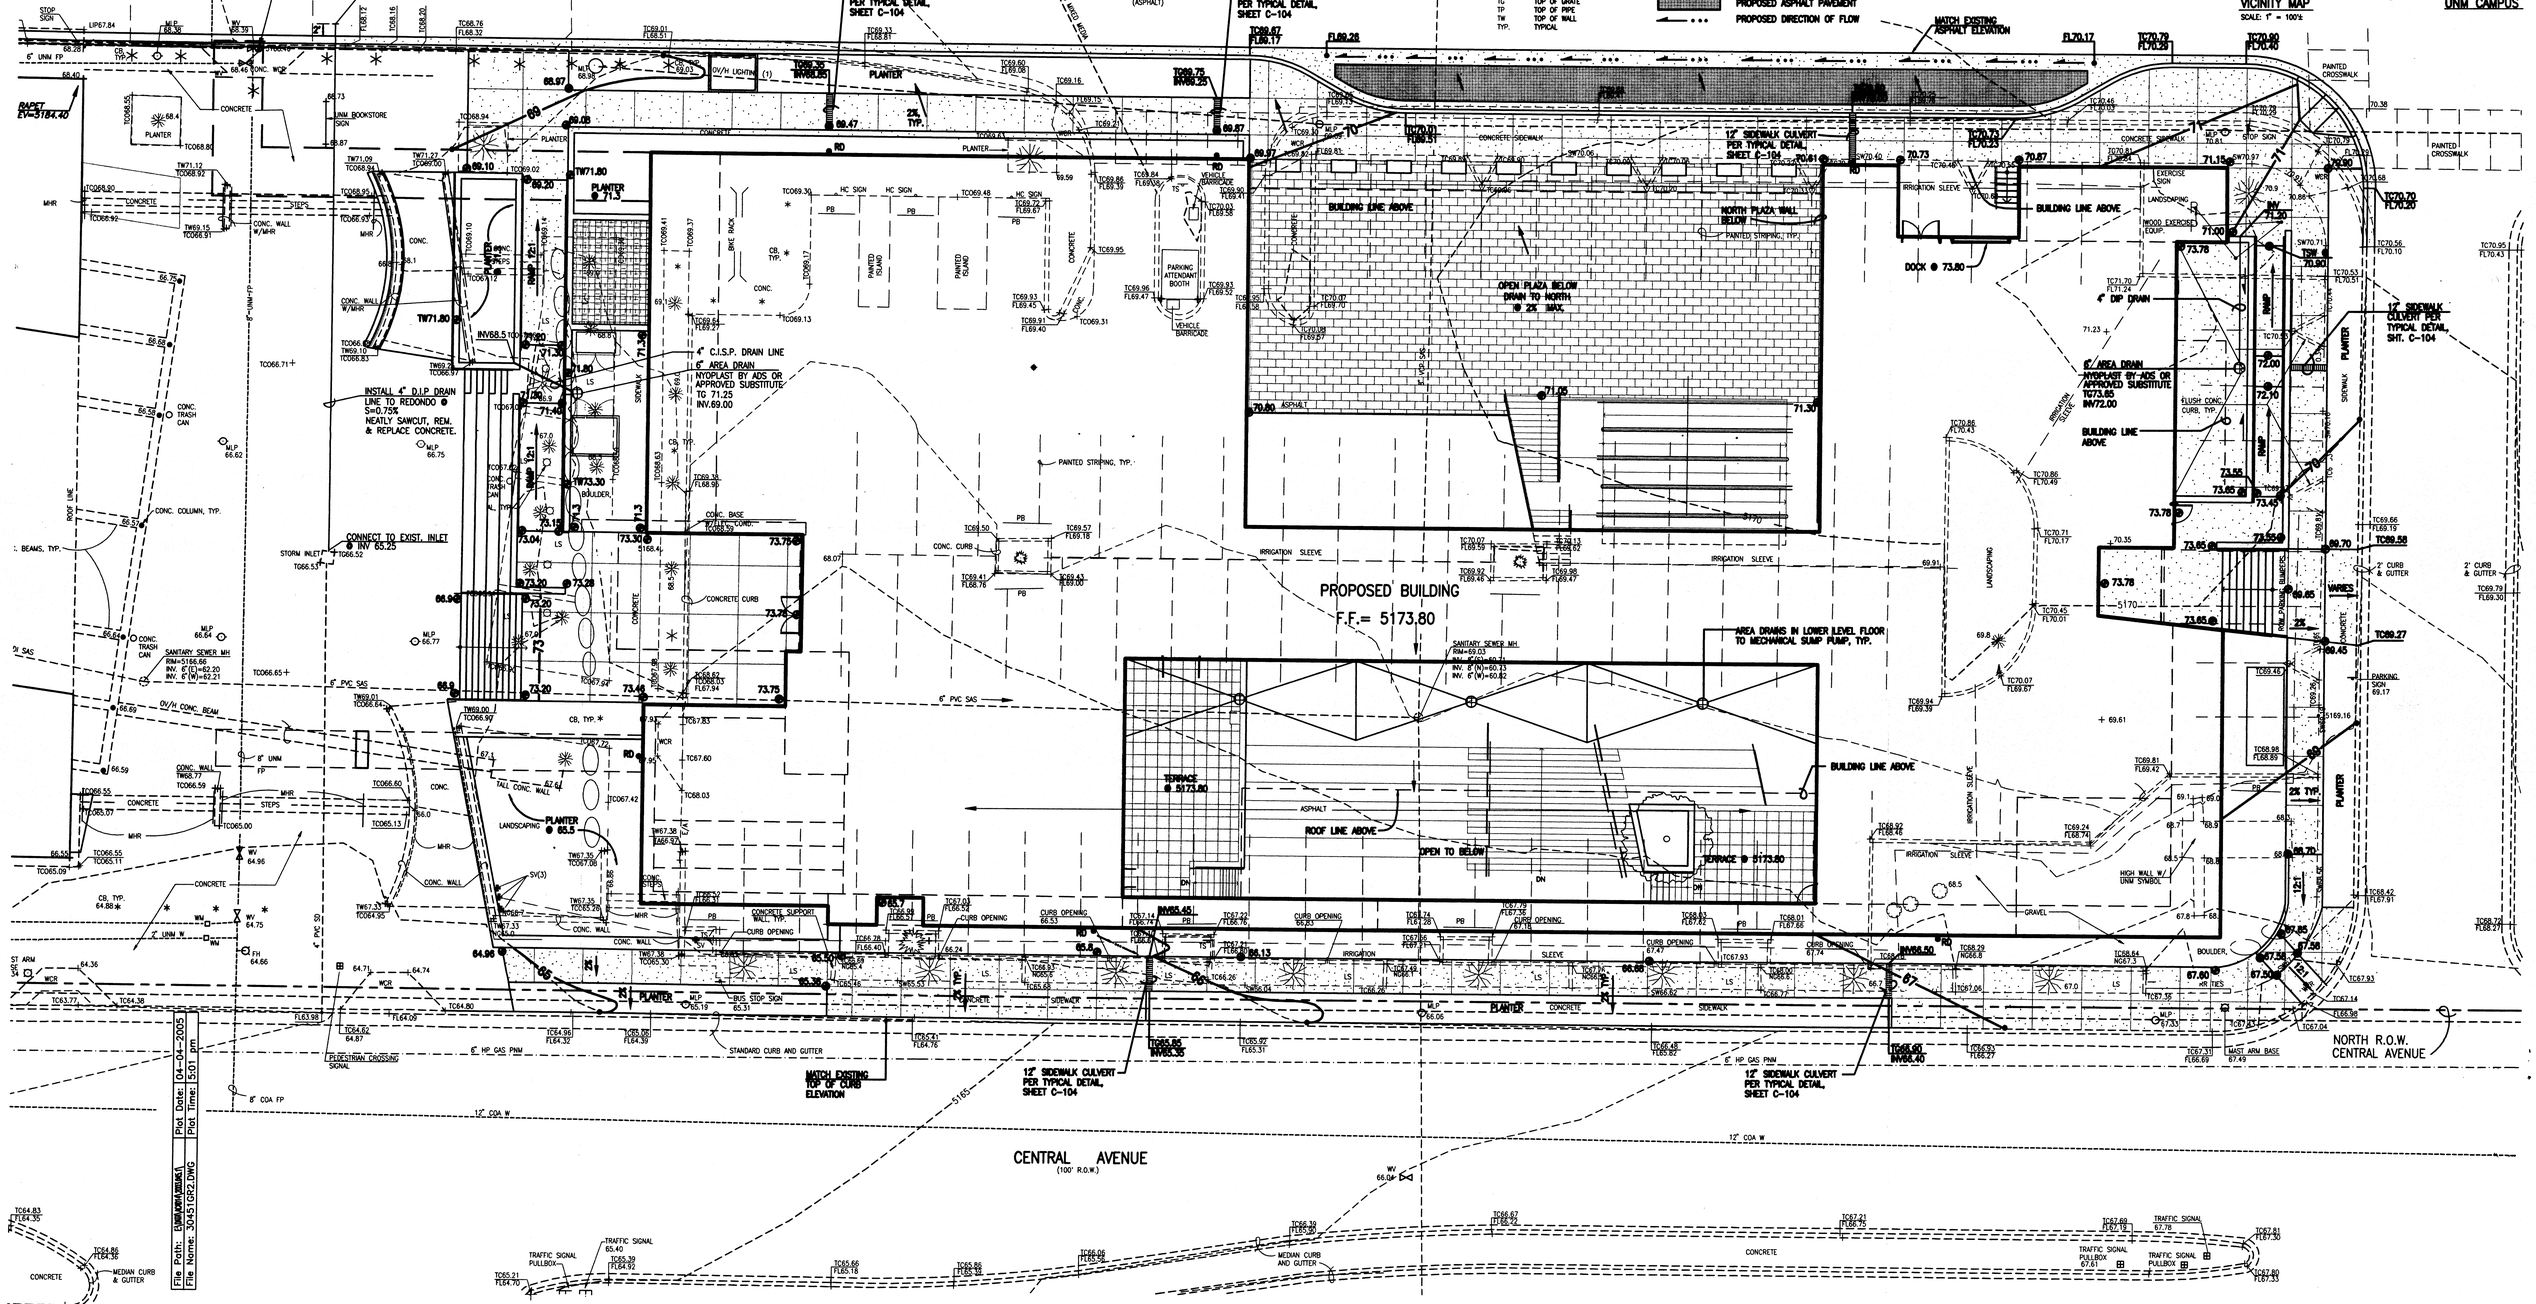

File Path: U:\MAIN\2003\045\1
File Name: 3045101C2.DWG
Plot Date: 04-04-2005
Plot Time: 5:01 pm

JMA JOB NO. 2003.045.1

J. GRAEME MEANS NEW MEXICO 13676 REGISTERED PROFESSIONAL ENGINEER
04/05/2005

JEFF NORTHCSEN & ASSOCIATES, INC.
8016-B MONTAVI PARK PLVD. N.E.
ALBUQUERQUE, NEW MEXICO 87109
ENGINEERS ☐ SURVEYORS (505) 345-4250
FAX: 505 345-4254 ESTABLISHED 1977

DESIGN ARCHITECT
ANTOINE PREDOCK ARCHITECT
300 12TH ST NW
ALBUQUERQUE NM 87102
505 843 7390
505 243 6254FAX
www.PREDOCK.COM

EXECUTIVE ARCHITECT

THE UNIVERSITY OF NEW MEXICO SCHOOL OF ARCHITECTURE AND PLANNING FINE ARTS & DESIGN LIBRARY

100% CONSTRUCTION DOCUMENTS

DATE: 4.06.05
SHEET TITLE:
GRADING PLAN

C-101

RECEIVED MAR. 2 2005