HYDROLOGY

K17/D14
ONE PLAN

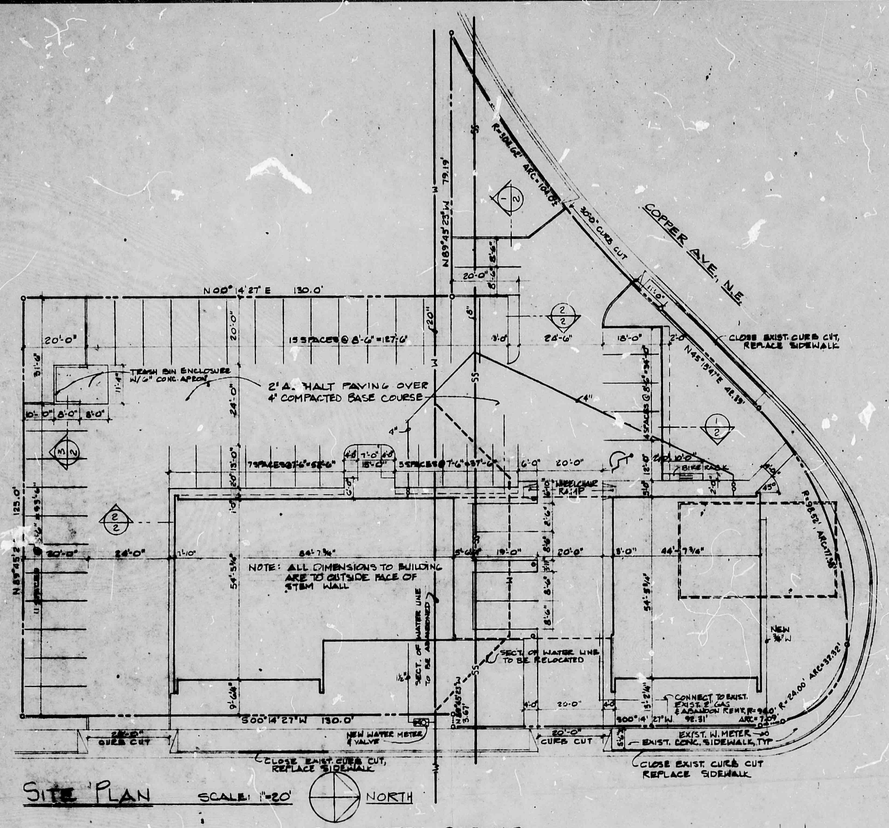

SITE PLAN SCALE: 1"=20'

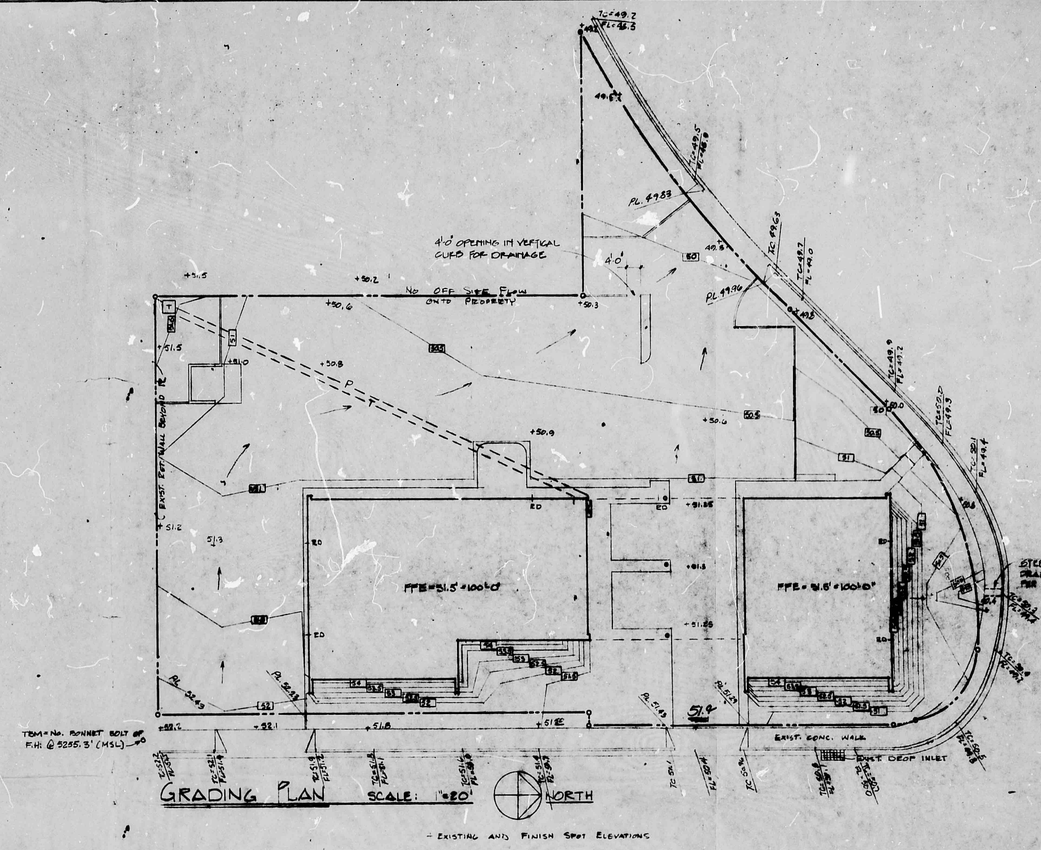

GRADING PLAN SCALE: 1"=20'

- EXISTING AND FINISH SPOT ELEVATIONS

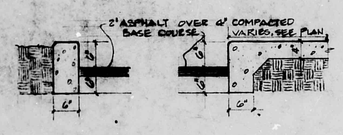

1/2 DETAIL 2/2 DETAIL

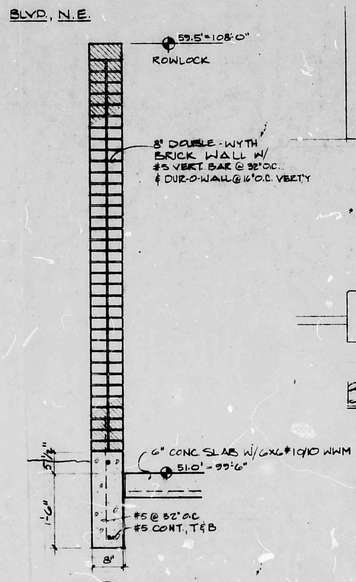

3/2 DETAIL

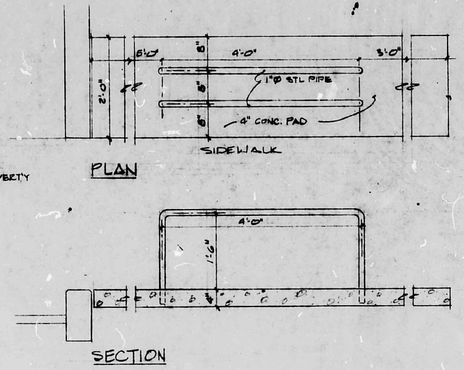

PLAN

SECTION

BICYCLE RACK DETAILS SCALE: 3/4"=1'-0"

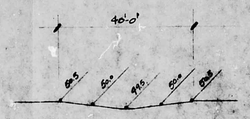

SECTION @ SWALE

The changes made on these plans were made with the authorization of Allen Rex.

C.E. Land

APPROVED FOR DRAINAGE

2-5-81

SIGNATURE DATE

TITLE

ADVISE DRAINAGE INSPECTOR WHEN GRADING EXECUTED

SITE DETAILS SCALE: 3/4"=1'-0"

K17/D14 (1)

Alan Rex & Associates, Architects 505/344-2614
2709-J PAN AMERICAN FWY., N.E.
ALBUQUERQUE, NEW MEXICO 87107

STATE OF NEW MEXICO ALAN M. REX NO. 552 REGISTERED ARCHITECT

JOB NO. 80-22

DATE:

DRAWN BY: AMR

REVISIONS: 2/10/81: ADD DRAINAGE CURB CUT UNDER SIDEWALK @ NORTH BLVD.

Office Building for George Koury & Associates

SITE PLAN, GRADING PLAN
SITE DETAILS

SHEET NO. 2 OF 16 SHEETS