HYDROLOGY K17/D35 ALBUQUERQUE FEDERAL
EAST CENTRAL BRANCH

K17/D35

ALBUQ. FEDERAL

EAST CENTRAL BRANCH

DRAINAGE INFORMATION SHEET

PROJECT TITLE: BRANCH ALBQ. FEDERAL MODIFICATIONS TO EAST CENTRAL ZONE ATLAS/DRNG. FILE #: K17/35

LEGAL DESCRIPTION: LOT 21 - THRU 30 BLOCK 40 VALLEY VIEW ADDN

CITY ADDRESS: 4901 CENTRAL NE

ENGINEERING FIRM: _____ CONTACT: _____

ADDRESS: _____ PHONE: _____

OWNER: _____ CONTACT: _____

ADDRESS: _____ PHONE: _____

ARCHITECT: W.C. KRUGER & ASSOCIATES CONTACT: EDWARD J. ARAGON

ADDRESS: P.O. BOX 1084 ALBQ, 87102 PHONE: 842 8663

SURVEYOR: _____ CONTACT: _____

ADDRESS: _____ PHONE: Contact

CONTRACTOR: _____ CONTACT: _____

ADDRESS: _____ PHONE: _____

PRE-DESIGN MEETING:

___ YES

X NO

___ COPY OF CONFERENCE RECORD SHEET PROVIDED

RECEIVED MAY 14 1985 HYDROLOGY SECTION

DRB NO. —

EPC NO. _____

PROJ. NO. _____

TYPE OF SUBMITTAL:

___ DRAINAGE REPORT

___ DRAINAGE PLAN

___ CONCEPTUAL GRADING & DRAINAGE PLAN

X GRADING PLAN

___ EROSION CONTROL PLAN

___ ENGINEER'S CERTIFICATION

X REQUEST INSPECTION 655 SF OF ROOF Area

CHECK TYPE OF APPROVAL SOUGHT:

___ SKETCH PLAT APPROVAL

___ PRELIMINARY PLAT APPROVAL

___ SITE DEVELOPMENT PLAN APPROVAL

___ FINAL PLAT APPROVAL

X BUILDING PERMIT APPROVAL

___ FOUNDATION PERMIT APPROVAL

___ CERTIFICATE OF OCCUPANCY APPROVAL

___ ROUGH GRADING PERMIT APPROVAL

___ GRADING/PAVING PERMIT APPROVAL

___ OTHER _____ (SPECIFY)

DATE SUBMITTED: 5/14/85

BY: _____

Pre-Design Investigation
(Additions)

DATE 5-17-85

ADDRESS 4901 CENTRAL NE ZONE ATLAS # K17

LEGAL DESCRIPTION LOT 21-30 BLK. 40 VALLEY VIEW ADDN.

OWNER

ARCHITECT/ENGINEER W.C. KRUGER & ASS. ED. ARAGON

LOT SIZE

ZONING

PROPOSED DEVELOPMENT

	YES	NO	NA	COMMENTS
FLOOD HAZARD AREA	✓			AO-1
PART OF AN APPROVED REPORT				
CONSTRUCTION PLANS ON MICRO-FILM				
FIELD INSPECTION	✓			

COMMENTS:

WHERE IS DOWNSPOUT ON SOUTH SIDE GOING TO DRAIN, OVER SIDEWALK?

DRAINAGE REQUIREMENTS:

City of Albuquerque
P.O. BOX 1293 ALBUQUERQUE, NEW MEXICO 87103

DESIGN HYDROLOGY SECTION
123 Central NW, Albuquerque, NM 87102
(505) 766-7644

May 21, 1985

Mr. Edward J. Aragon
W.C. Kruger & Associates
P.O. Box 1084
Albuquerque, NM 87102

REF: ADDITION TO EAST CENTRAL BRANCH ALBUQUERQUE FEDERAL RECEIVED MAY 14, 1985
(K17 / D35)

Dear Mr. Aragon:

The referenced addition is approved for Hydrology sign-off. Because of the small roof area and minimum impact of the addition a drainage plan will not be required.

Please attach a copy of this approved site plan to both construction sets prior to Hydrology sign-off.

Sincerely,

Carlos A. Montoya
City/County Flood Plain Admin.

CAM:mrk

THIS MICROIMAGE IS THE BEST POSSIBLE REPRODUCTION DUE TO THE POOR QUALITY OF THE ORIGINAL DOCUMENT.

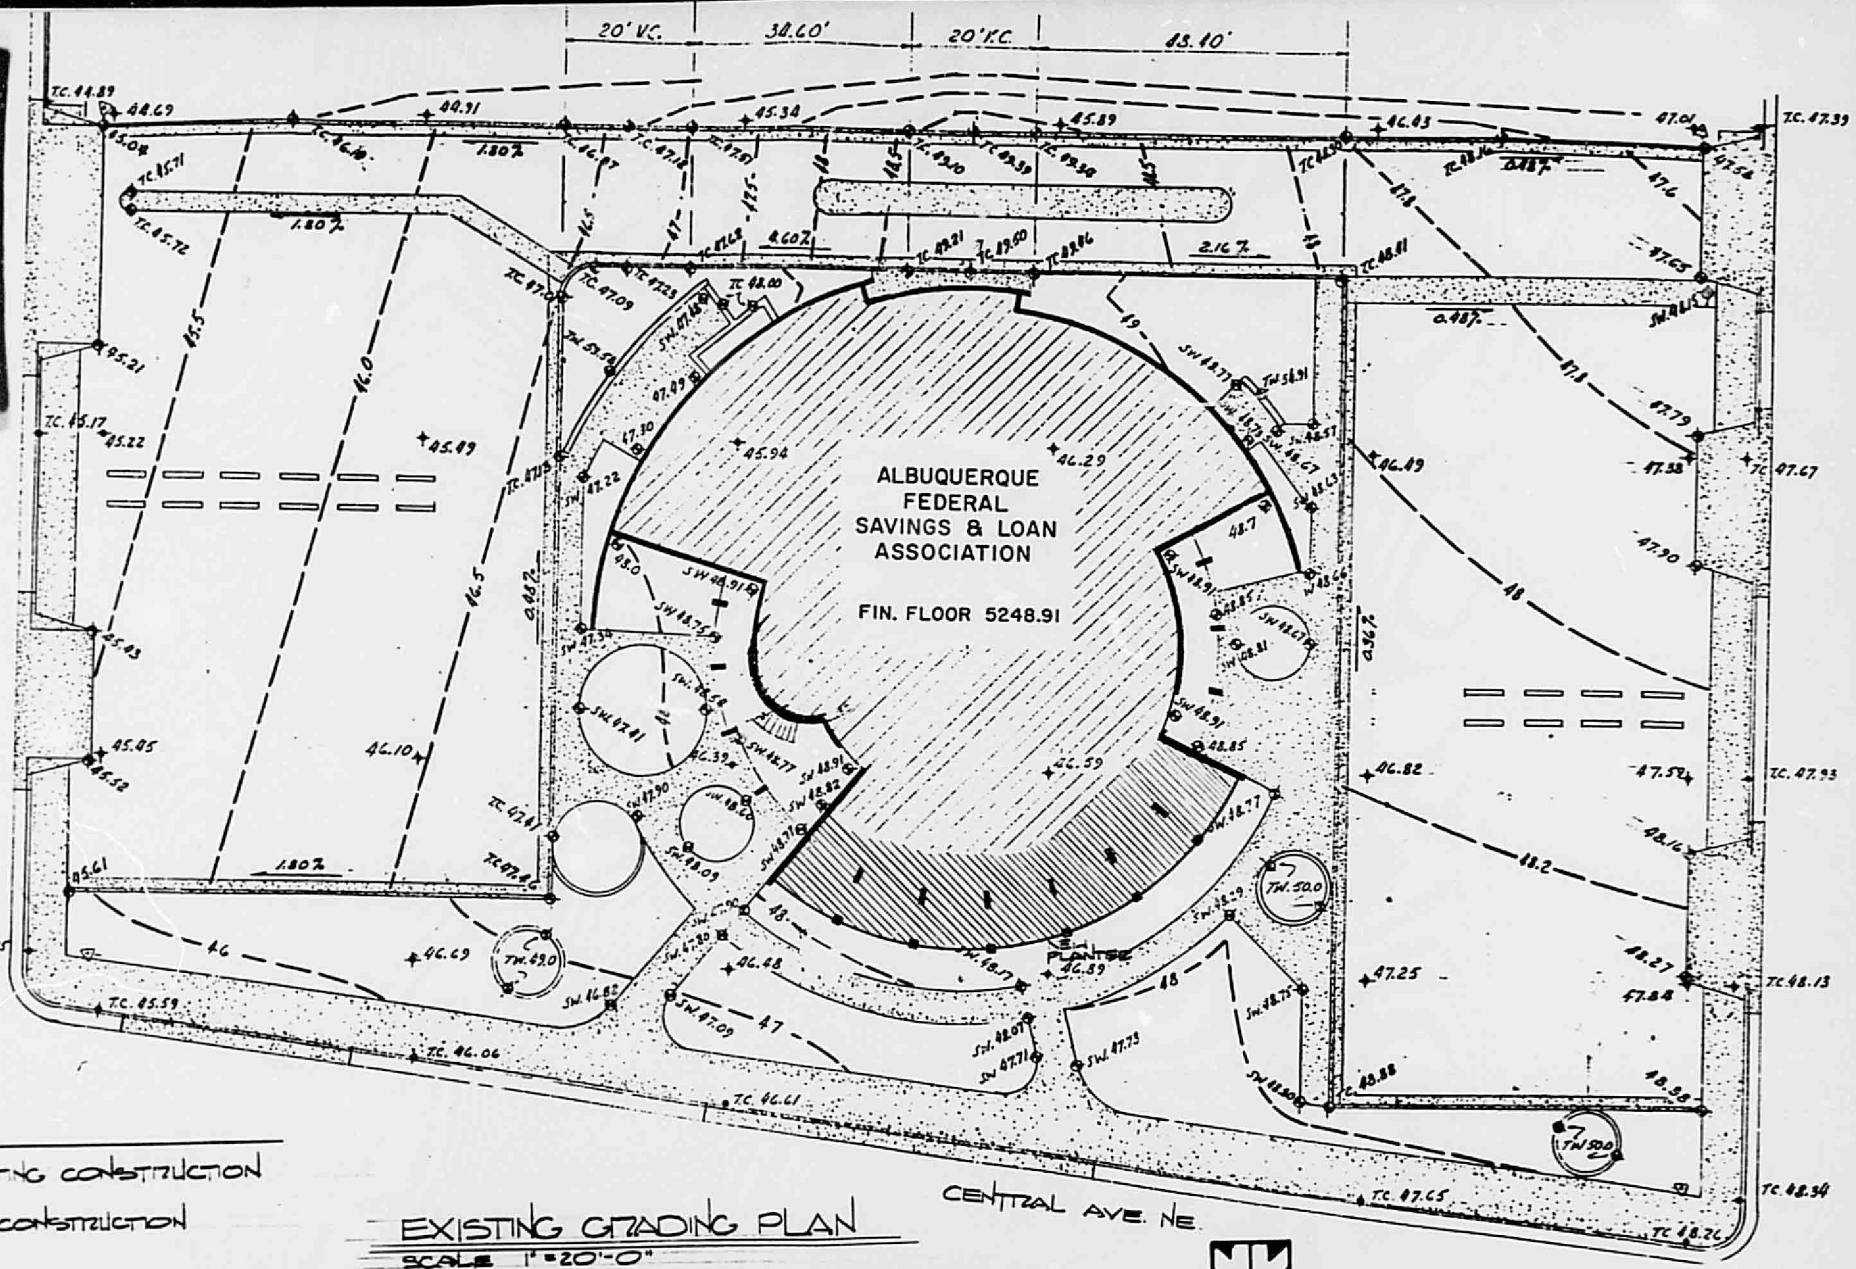

LEGEND

EXISTING CONSTRUCTION

NEW CONSTRUCTION

EXISTING GRADING PLAN

SCALE 1" = 20'-0"

MODIFICATIONS TO EAST CENTRAL BRANCH
ALBUQUERQUE FEDERAL
SAVINGS & LOAN

W.C. KRUGER & ASSOCIATES
ARCHITECTS-PLANNERS, INC.
ALBUQUERQUE, NEW MEXICO