HYDROLOGY K17/D35 ALBUQUERQUE FEDERAL

EAST CENTRAL BRANCH

K17/D35

ALBUQ. FEDERAL

EAST CENTRAL BRANCH

1 PLAN

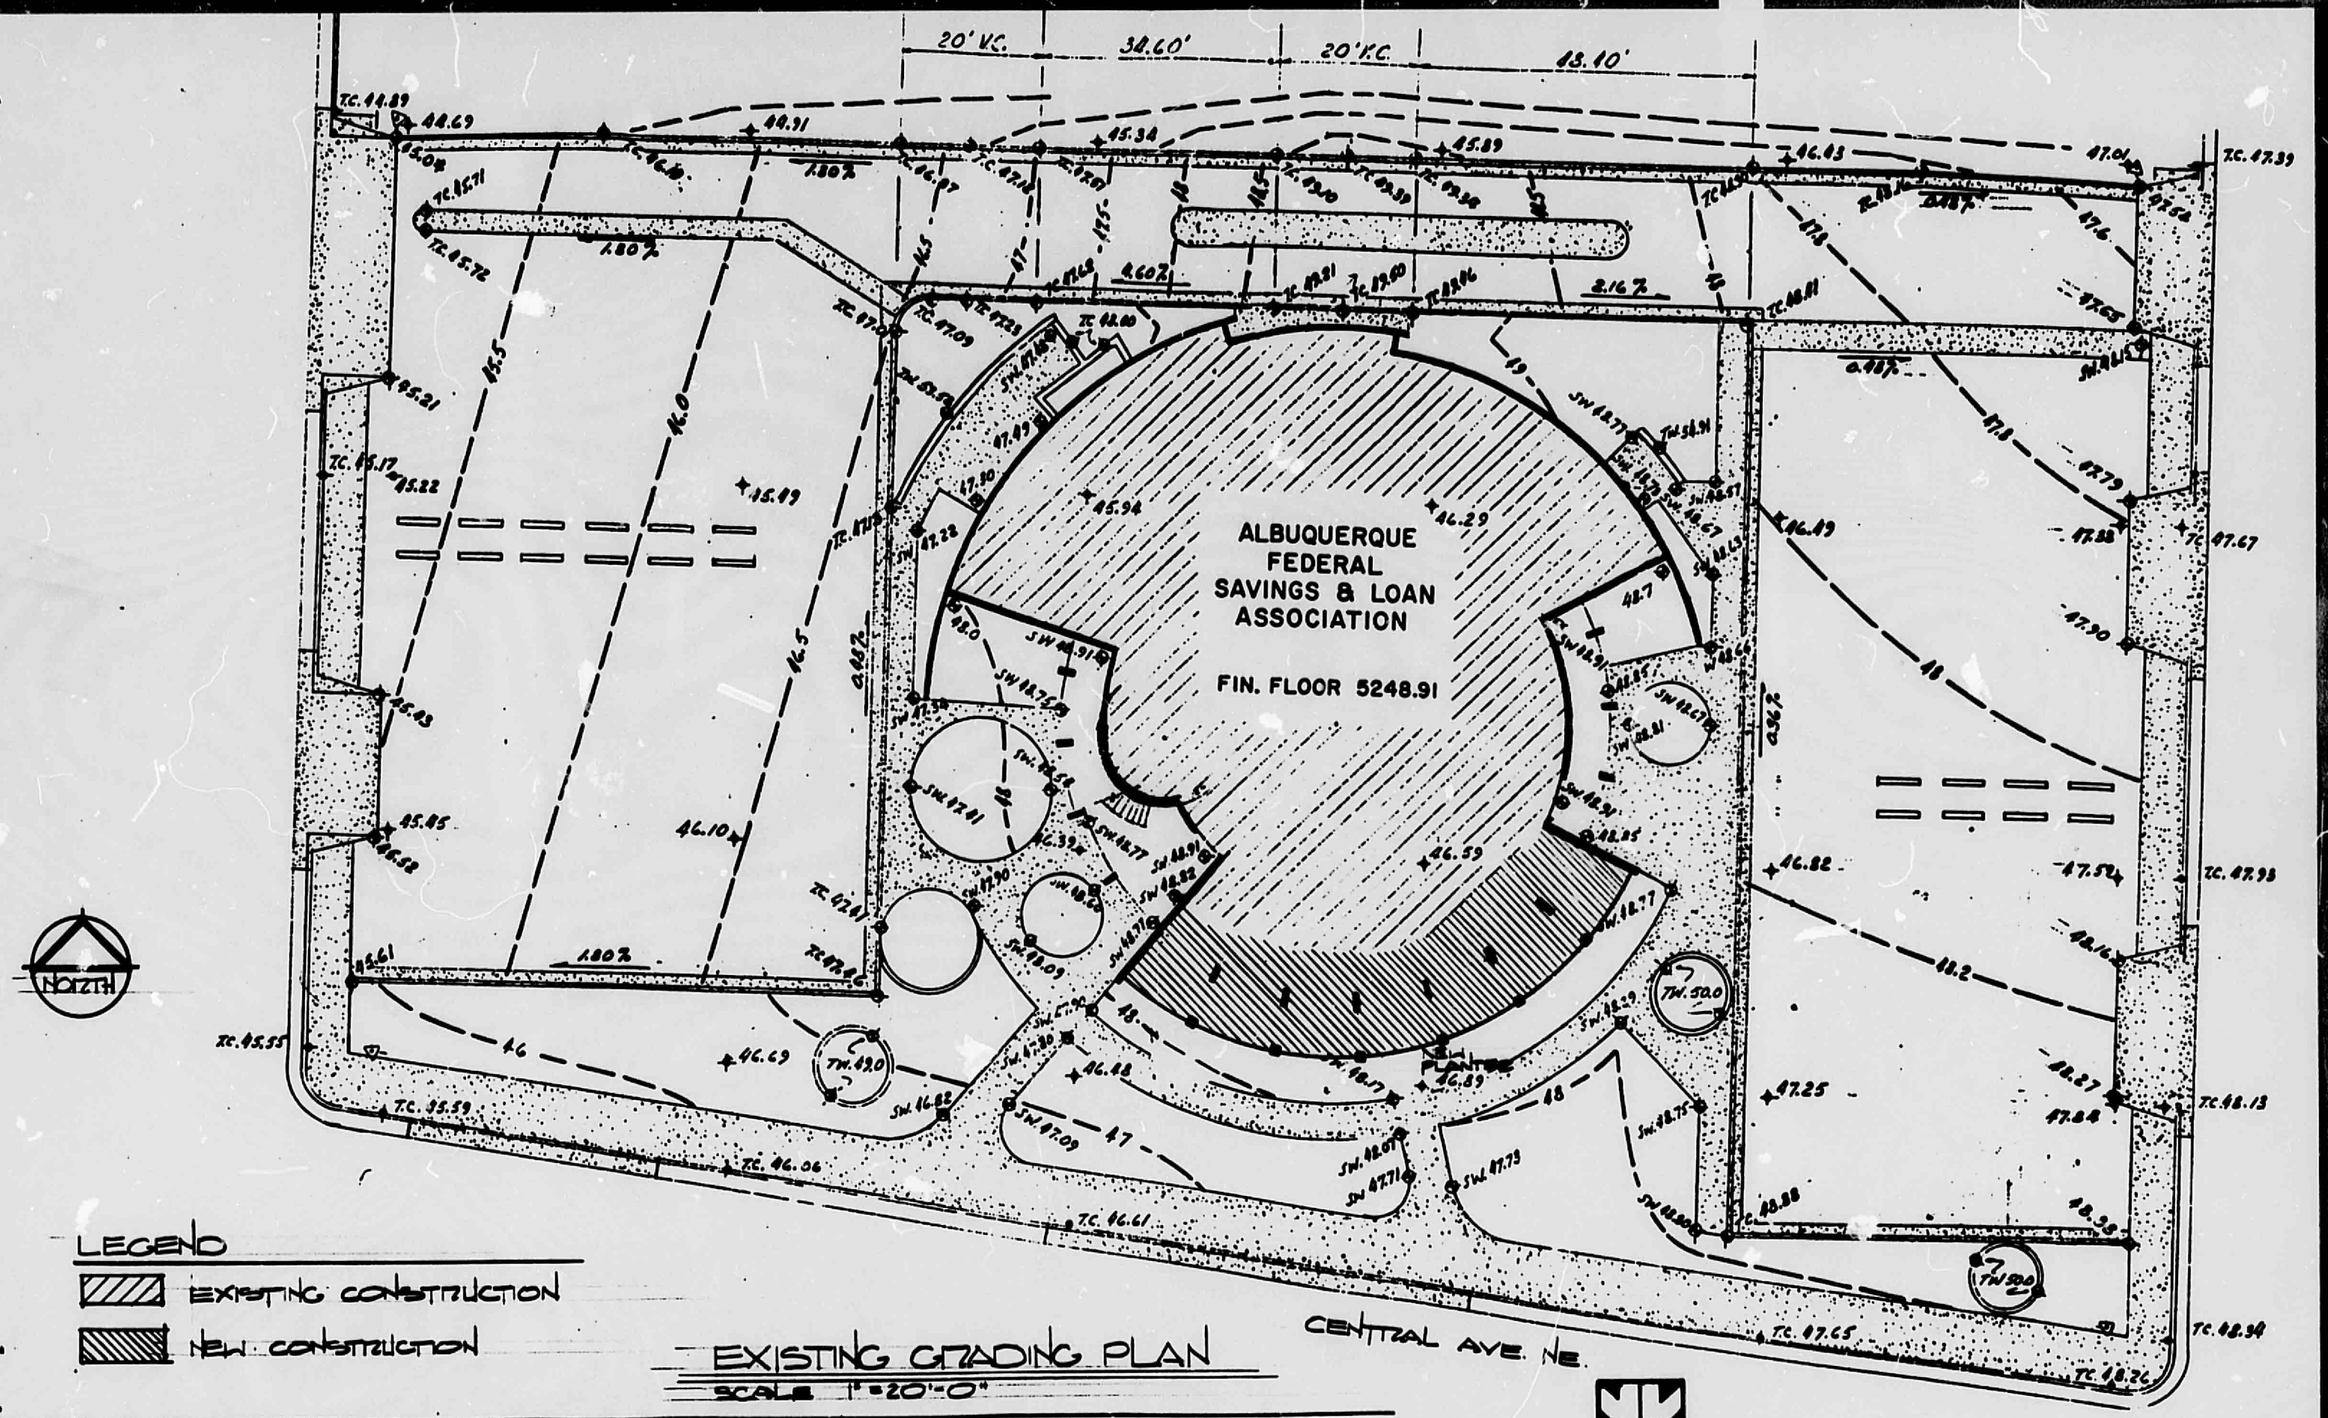

LEGEND

EXISTING CONSTRUCTION

NEW CONSTRUCTION

EXISTING GRADING PLAN

SCALE 1" = 20'-0"

MODIFICATIONS TO EAST CENTRAL BRANCH
ALBUQUERQUE FEDERAL
SAVINGS & LOAN

W.C. KRUGER & ASSOCIATES
ARCHITECTS-PLANNERS, INC.
ALBUQUERQUE, NEW MEXICO.