HYDROLOGY K19/D6 3 PLANS

K19/D6

3 Plans

CITY OF ALBUQUERQUE
THIS MICROIMAGE IS THE BEST POSSIBLE REPRODUCTION DUE TO THE POOR QUALITY OF THE ORIGINAL DOCUMENT

D 24 C 20 B 16 A 12 CITY OF ALBUQUERQUE C D

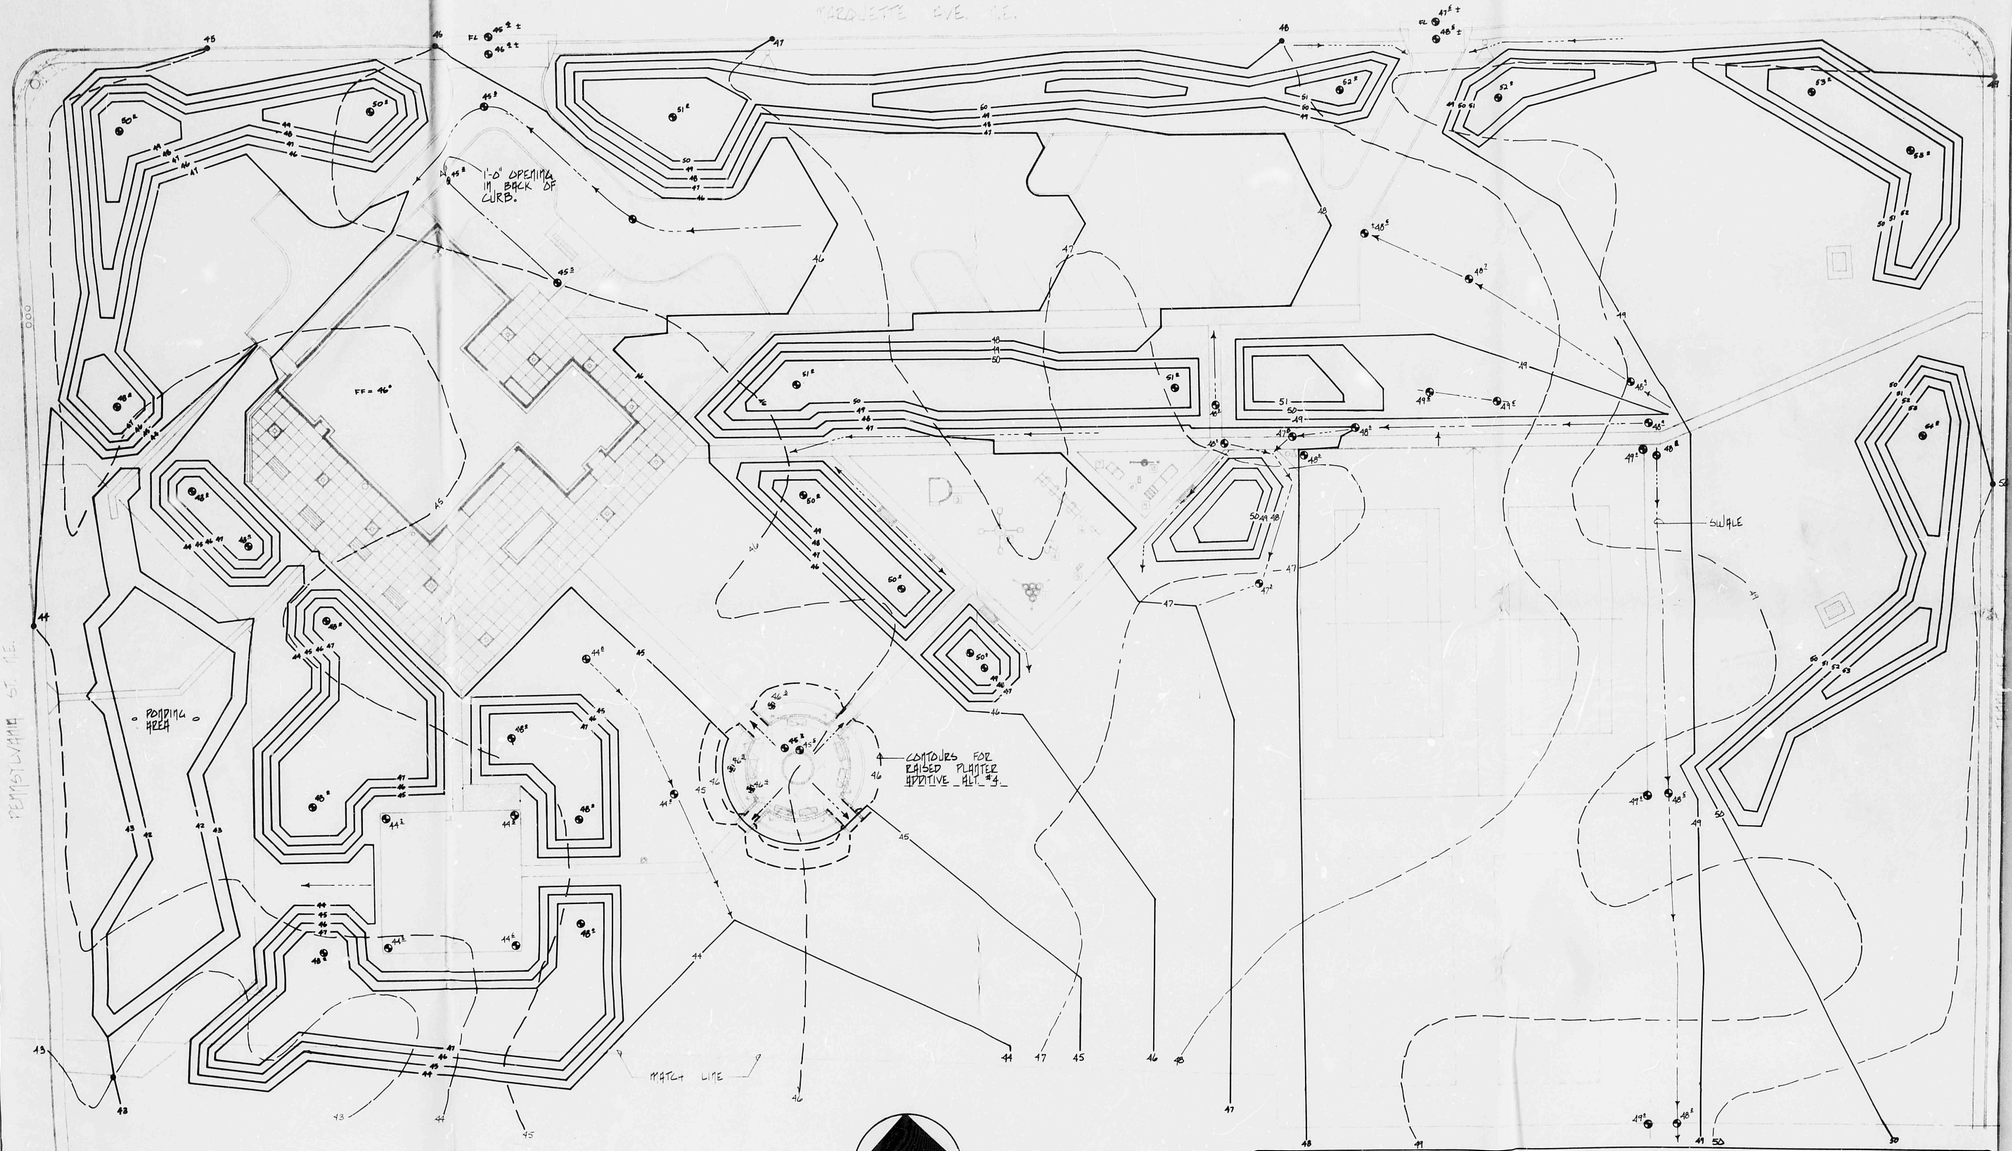

Landscape & Site Improvements:
MESA VERDE Area Park
Pennsylvania & Marquette NE
Albuquerque, New Mexico 87108

a project of the:
URBAN DEVELOPMENT AGENCY
and the
OFFICE OF COMMUNITY DEVELOPMENT

GRADING PLAN - NORTH

December 1978

MORROW & WORLEY
LANDSCAPE ARCHITECTURE / URBAN DESIGN
119 INDUSTRIAL AVE. N.E.
ALBUQUERQUE, N.M. 87107 (505) 345-6631

sheet no. 1 of 10

CITY OF ALBUQUERQUE
THIS MICROIMAGE IS THE BEST POSSIBLE REPRODUCTION DUE TO THE POOR QUALITY OF THE ORIGINAL DOCUMENT

D 24 C 20 B 16 A 12
CITY OF ALBUQUERQUE
C D

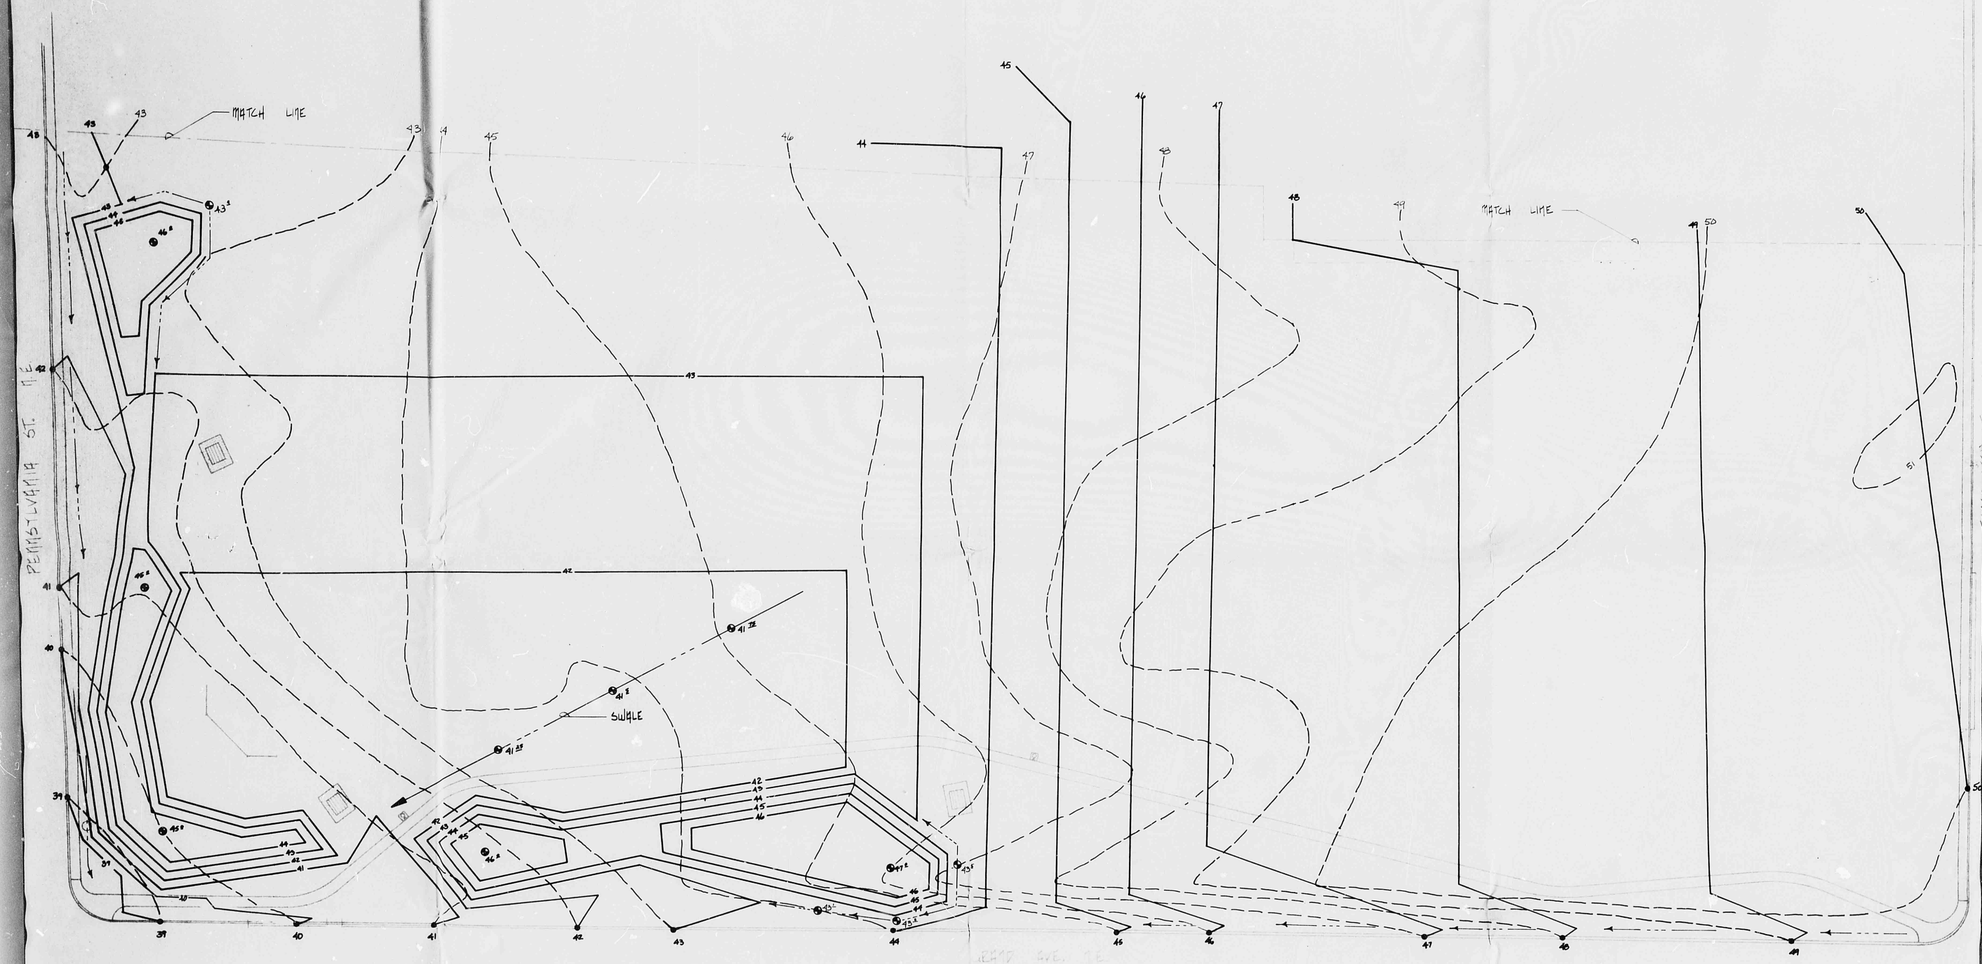

SCALE: 1"=20'-0"

Landscape & Site Improvements:
MESA VERDE Area Park
Pennsylvania & Marquette NE
Albuquerque, New Mexico 87108

a project of the:
URBAN DEVELOPMENT AGENCY
and the
OFFICE OF COMMUNITY DEVELOPMENT

GRADING PLAN - SOUTH

December 1978

MORROW & WORLEY
LANDSCAPE ARCHITECTURE / URBAN DESIGN
119 INDUSTRIAL AVE. N.E.
ALBUQUERQUE, N.M. 87107 (505) 345-6631

sheet no. 2 of 10

CITY OF ALBUQUERQUE
THIS MICROIMAGE IS THE BEST POSSIBLE REPRODUCTION DUE TO THE POOR QUALITY OF THE ORIGINAL DOCUMENT

D 24 C 20 B 16 A 12 CITY OF ALBUQUERQUE C D

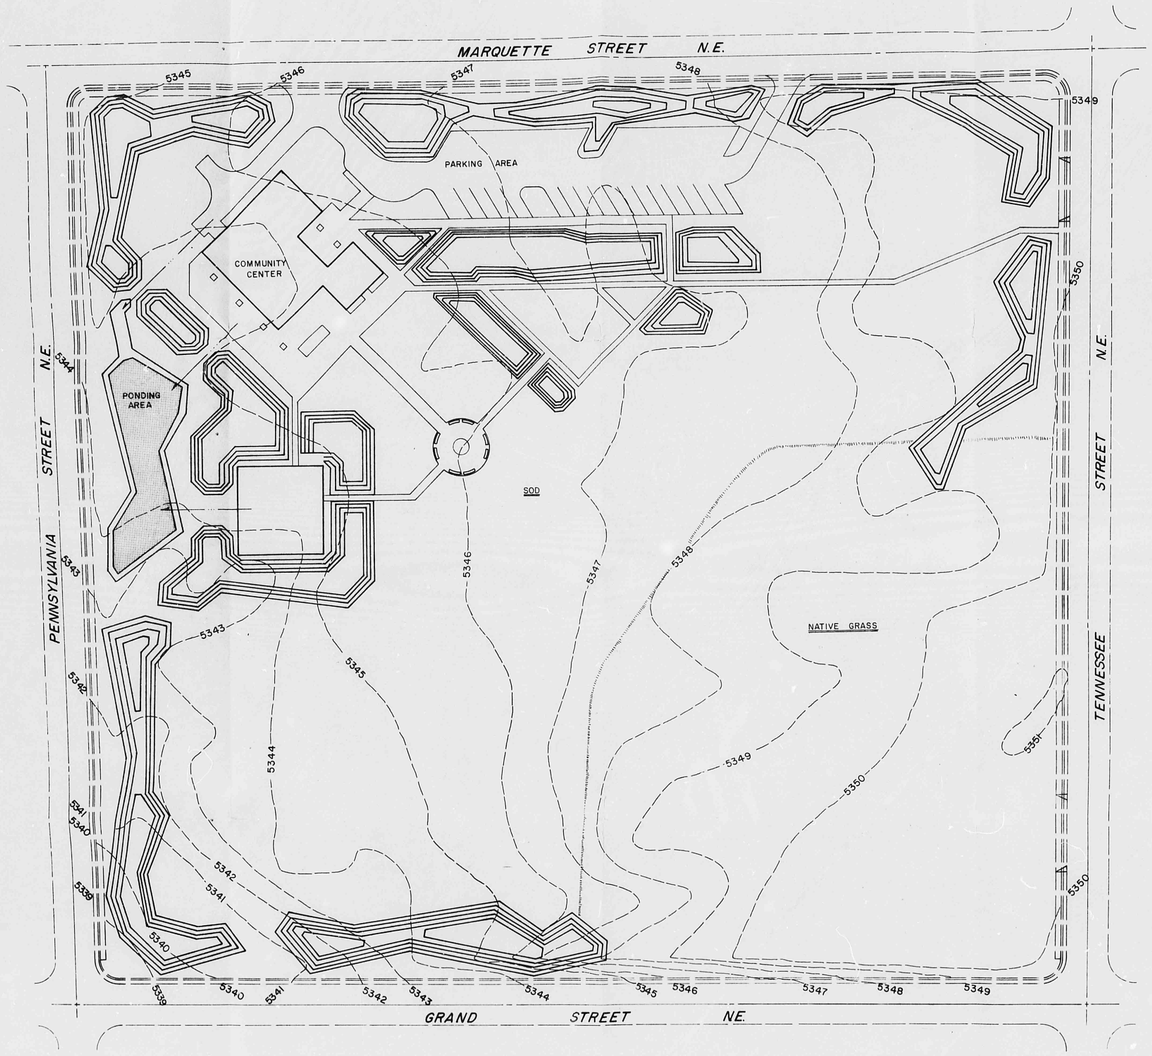

NOTE:
1. EXISTING CONTOURS ARE APPROXIMATE ELEVATIONS OF GROUND AFTER PARKING AREAS HAVE BEEN REMOVED.
2. PROPOSED CONTOURS ARE INDICATORS OF MOUNTED OR RAISED AREAS. EXACT ELEVATIONS WILL BE DETERMINED LATER.
3. NATIVE GRASS WILL BE USED IN THE PONDING AREA.

LEGEND
- EXISTING CONTOURS
- PROPOSED CONTOURS
- SPOT ELEVATION
- FLOW LINE

CITY OF ALBUQUERQUE
THIS MICROIMAGE IS THE BEST POSSIBLE REPRODUCTION DUE TO THE POOR QUALITY OF THE ORIGINAL DOCUMENT

Goldberg · Mann & Associates
Engineers-Planners
611 Pennsylvania N.E. Albuquerque, New Mexico 87110

No.	DATE	BY	REVISIONS

DESIGNED BY T.M.
DRAWN BY R.M.
APPROVED T.M.
JOB No. 7-49
DATE 7-78

LA MESA COMMUNITY CENTER

FIGURE 3
DRAINAGE PLAN

FILE No.
SHEET ___ OF ___

D 24 C 20 B 16 A 12
CITY OF ALBUQUERQUE
C D