HYDROLOGY K19/D16 1 PLAN

K19/D16

1 Plan

CITY OF ALBUQUERQUE

RECEIVED
JAN 11 1982
ENGINEERING

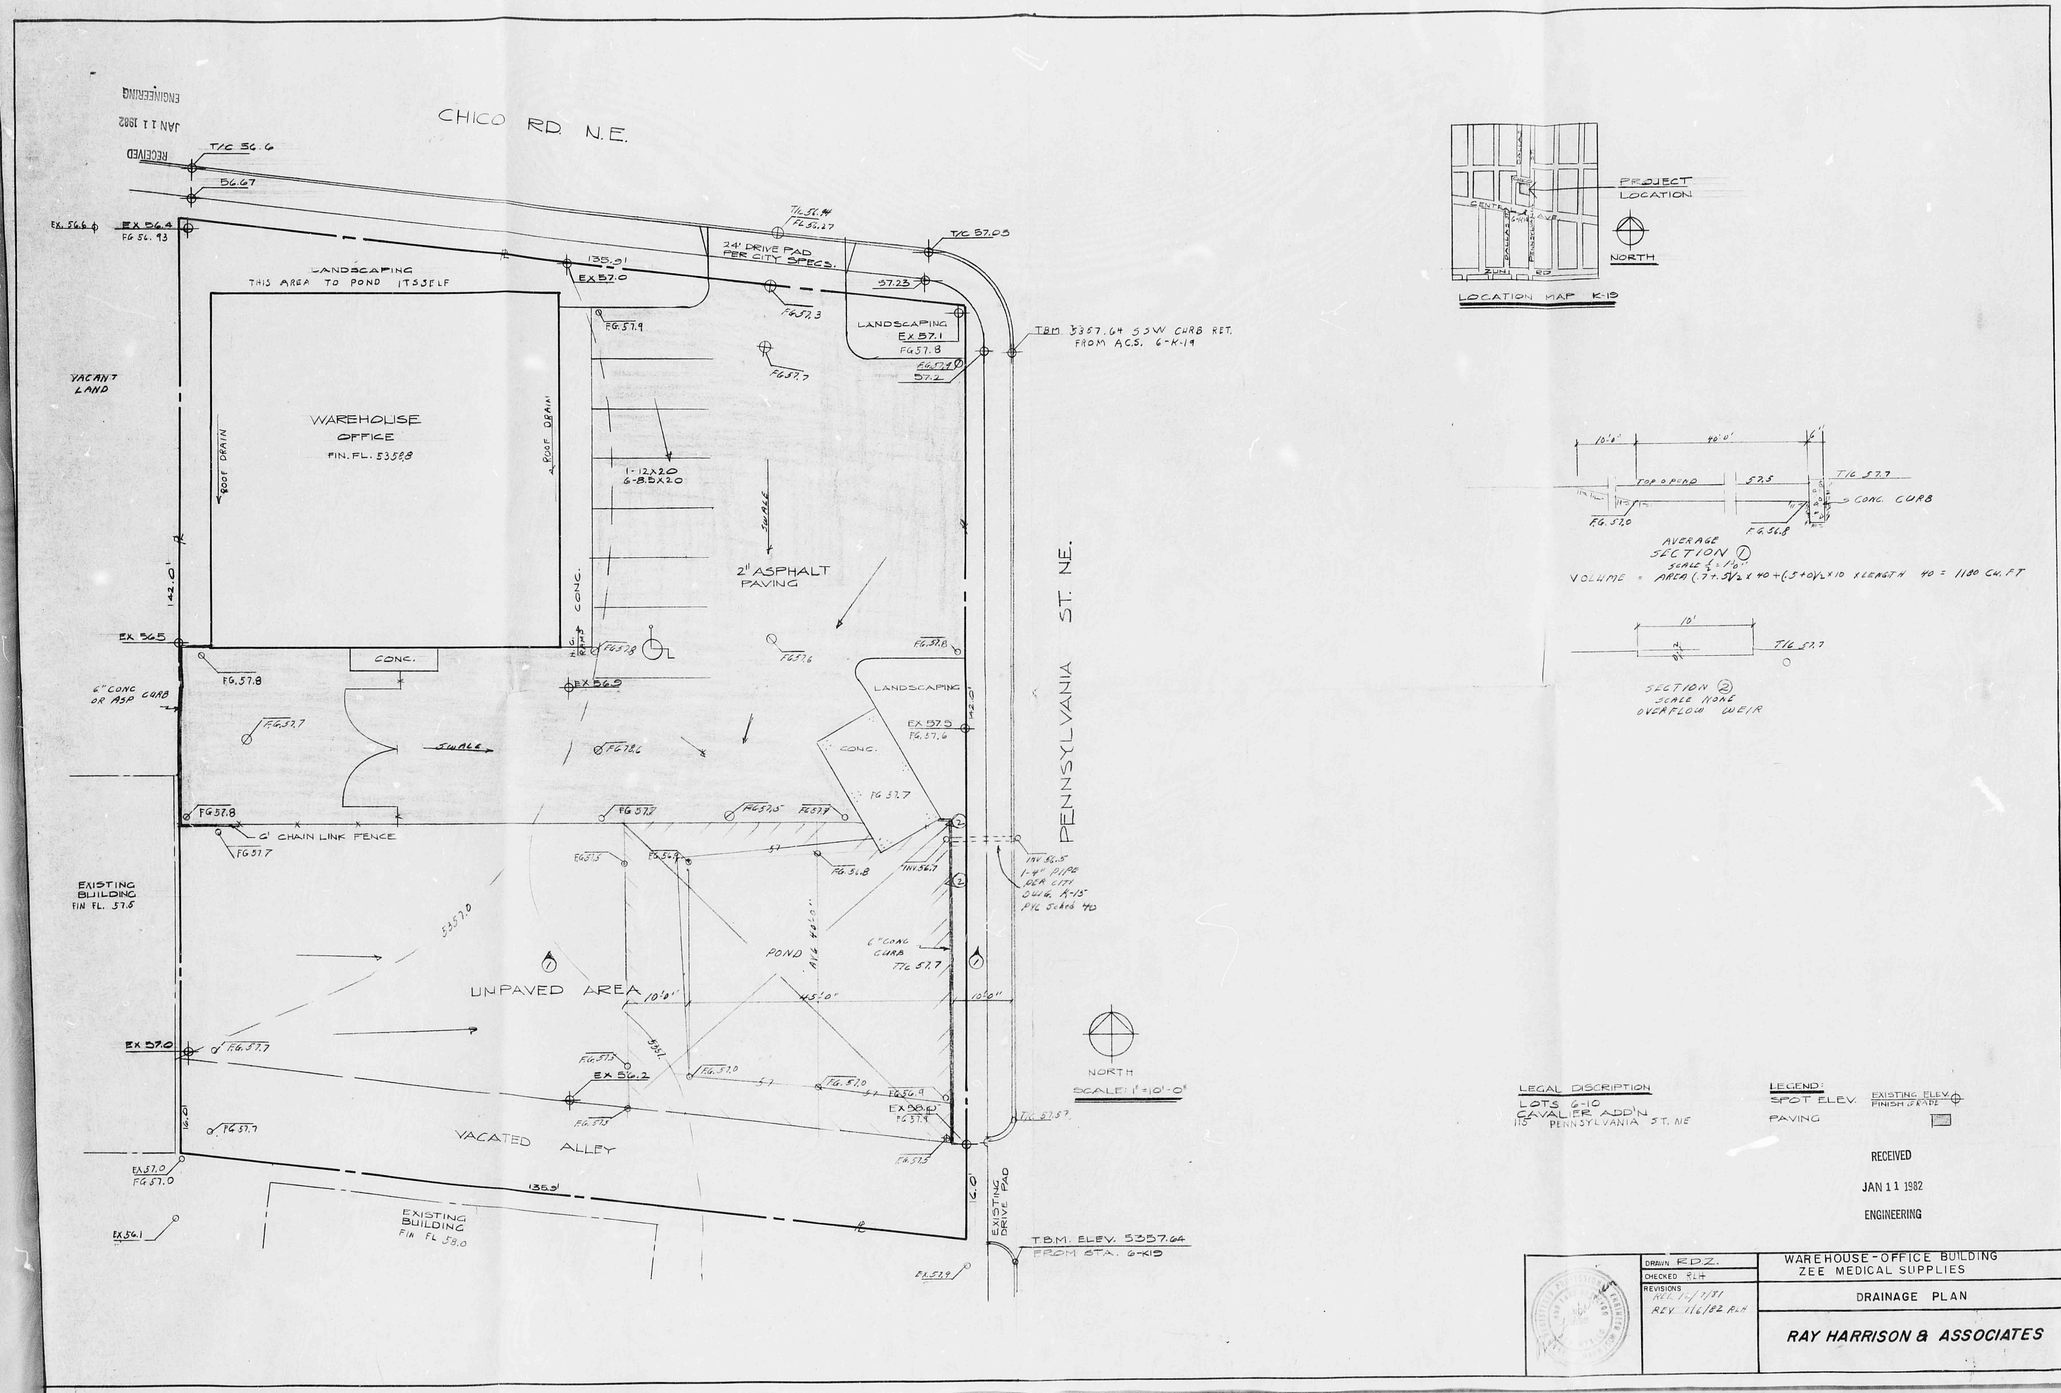

AVERAGE
SECTION 1
SCALE 1" = 10'
VOLUME = AREA (7+5½ x 40 + (5+0)½ x 10 x LENGTH 40 = 1180 CU. FT.

SECTION 2
SCALE NONE
OVERFLOW WEIR

LEGAL DISCRIPTION
LOTS 6-10
CAVALIER ADD'N
115 PENNSYLVANIA ST. NE

LEGEND:
SPOT ELEV. — EXISTING ELEV. FINISH GRADE
PAVING

RECEIVED
JAN 11 1982
ENGINEERING

DRAWN F.D.Z.	WAREHOUSE-OFFICE BUILDING
CHECKED R.L.H.	ZEE MEDICAL SUPPLIES
REVISIONS 12/21/81 REV. 1/6/82 R.L.H.	DRAINAGE PLAN
	RAY HARRISON & ASSOCIATES

CITY OF ALBUQUERQUE
THIS MICROIMAGE IS THE BEST POSSIBLE REPRODUCTION DUE TO THE POOR QUALITY OF THE ORIGINAL DOCUMENT

D C B A
24 20 16 12
CITY OF ALBUQUERQUE
C D