HYDROLOGY K21/D1 3 PLANS

K21/D1

3 Plans

D 24 C 20 B 16 A 12 CITY OF ALBUQUERQUE C D

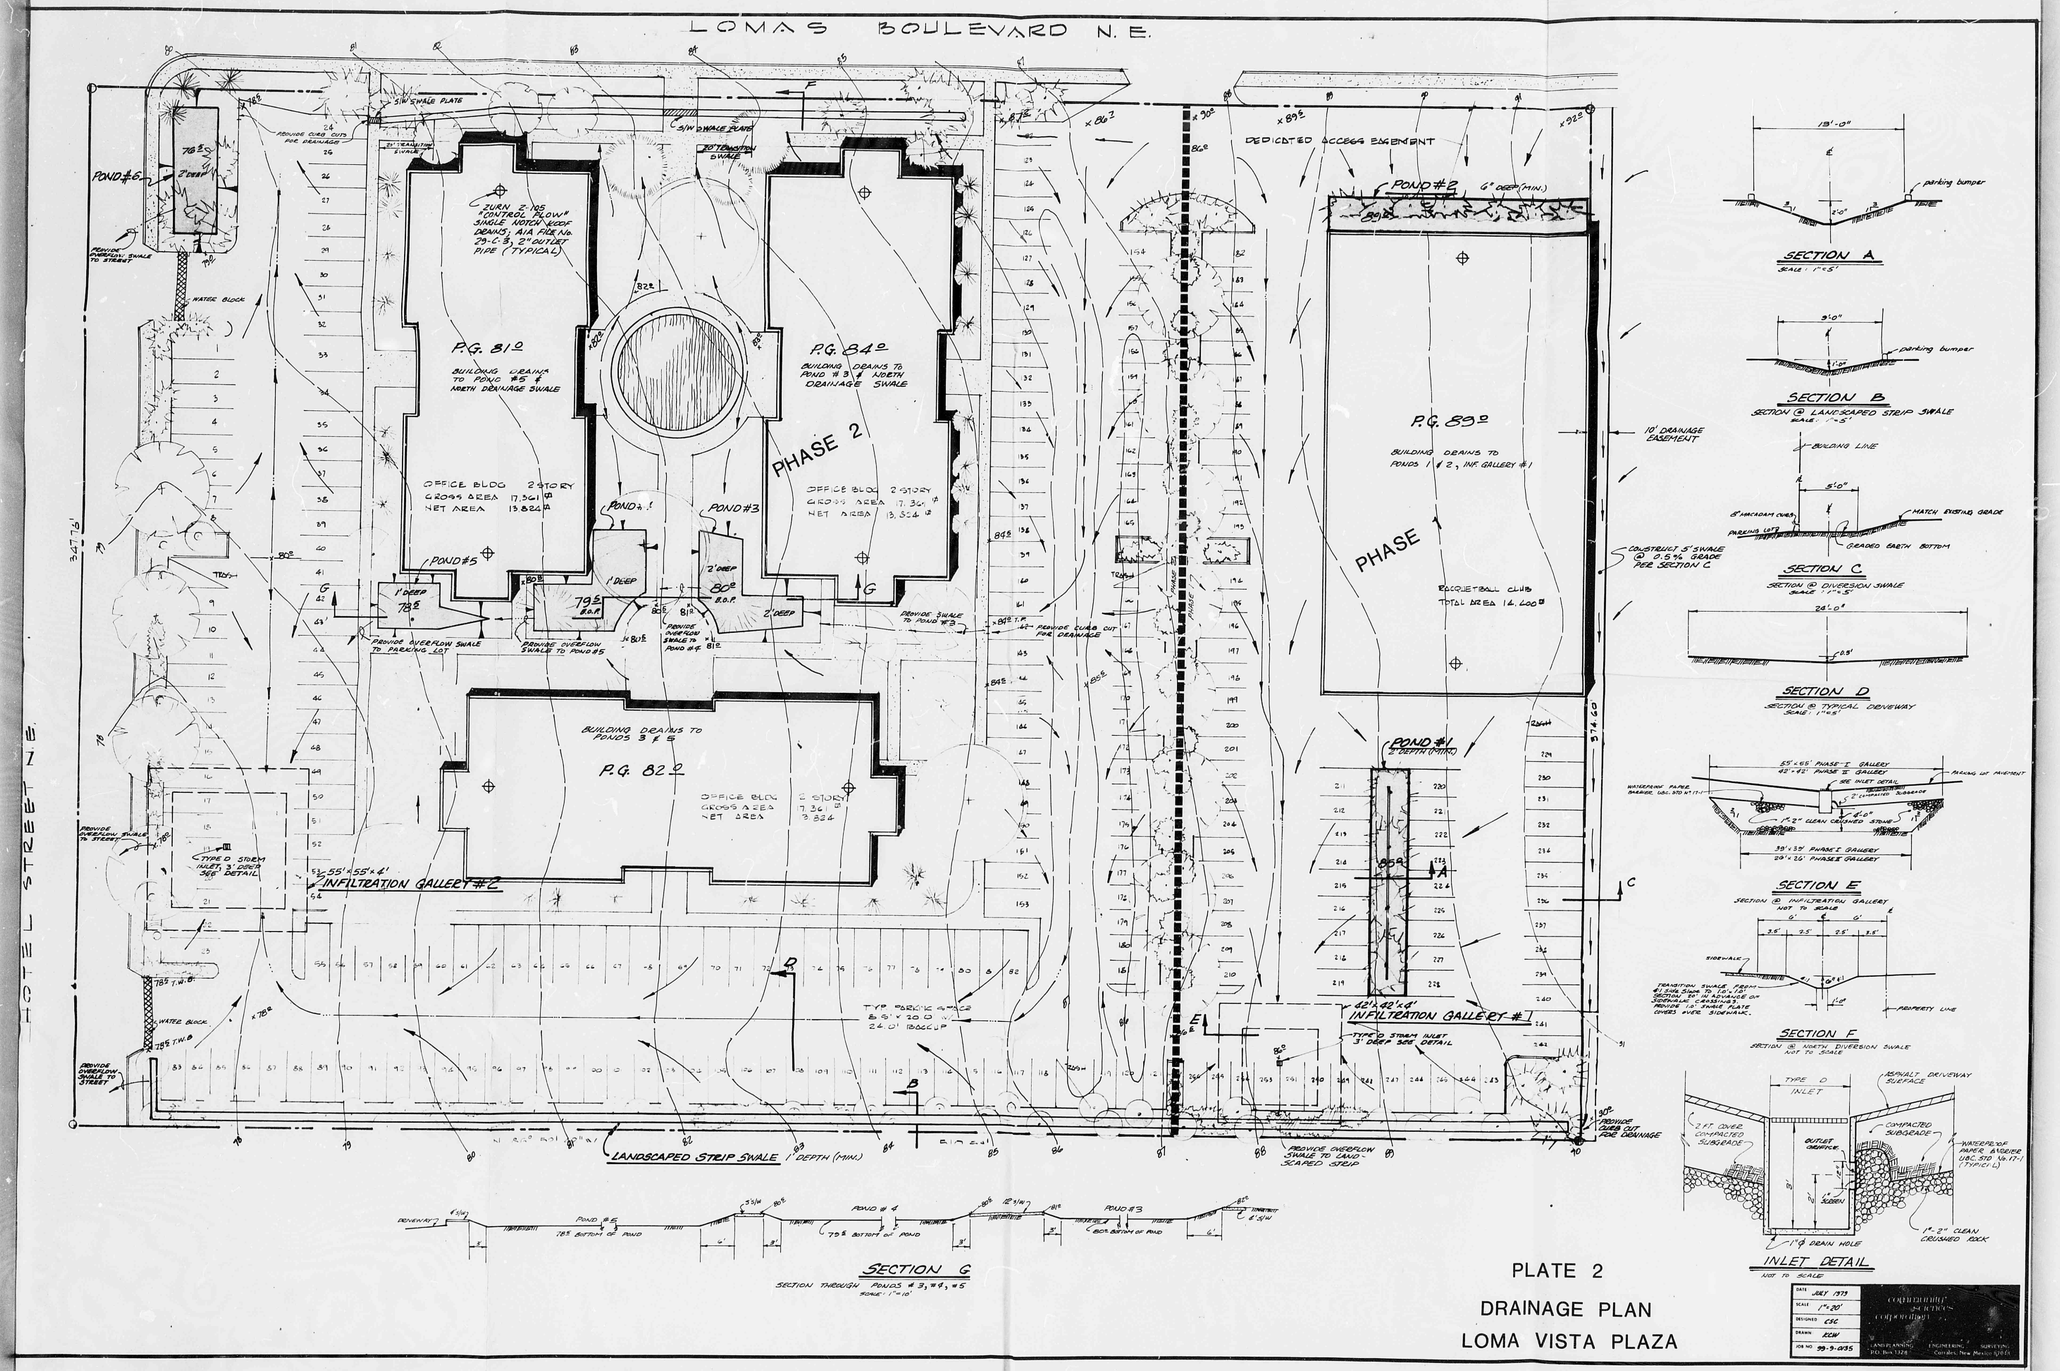

PLATE 2

DRAINAGE PLAN

LOMA VISTA PLAZA

CITY OF ALBUQUERQUE
THIS MICROIMAGE IS THE BEST POSSIBLE REPRODUCTION DUE TO THE POOR QUALITY OF THE ORIGINAL DOCUMENT

D 24 C 20 B 16 A 12 CITY OF ALBUQUERQUE C D

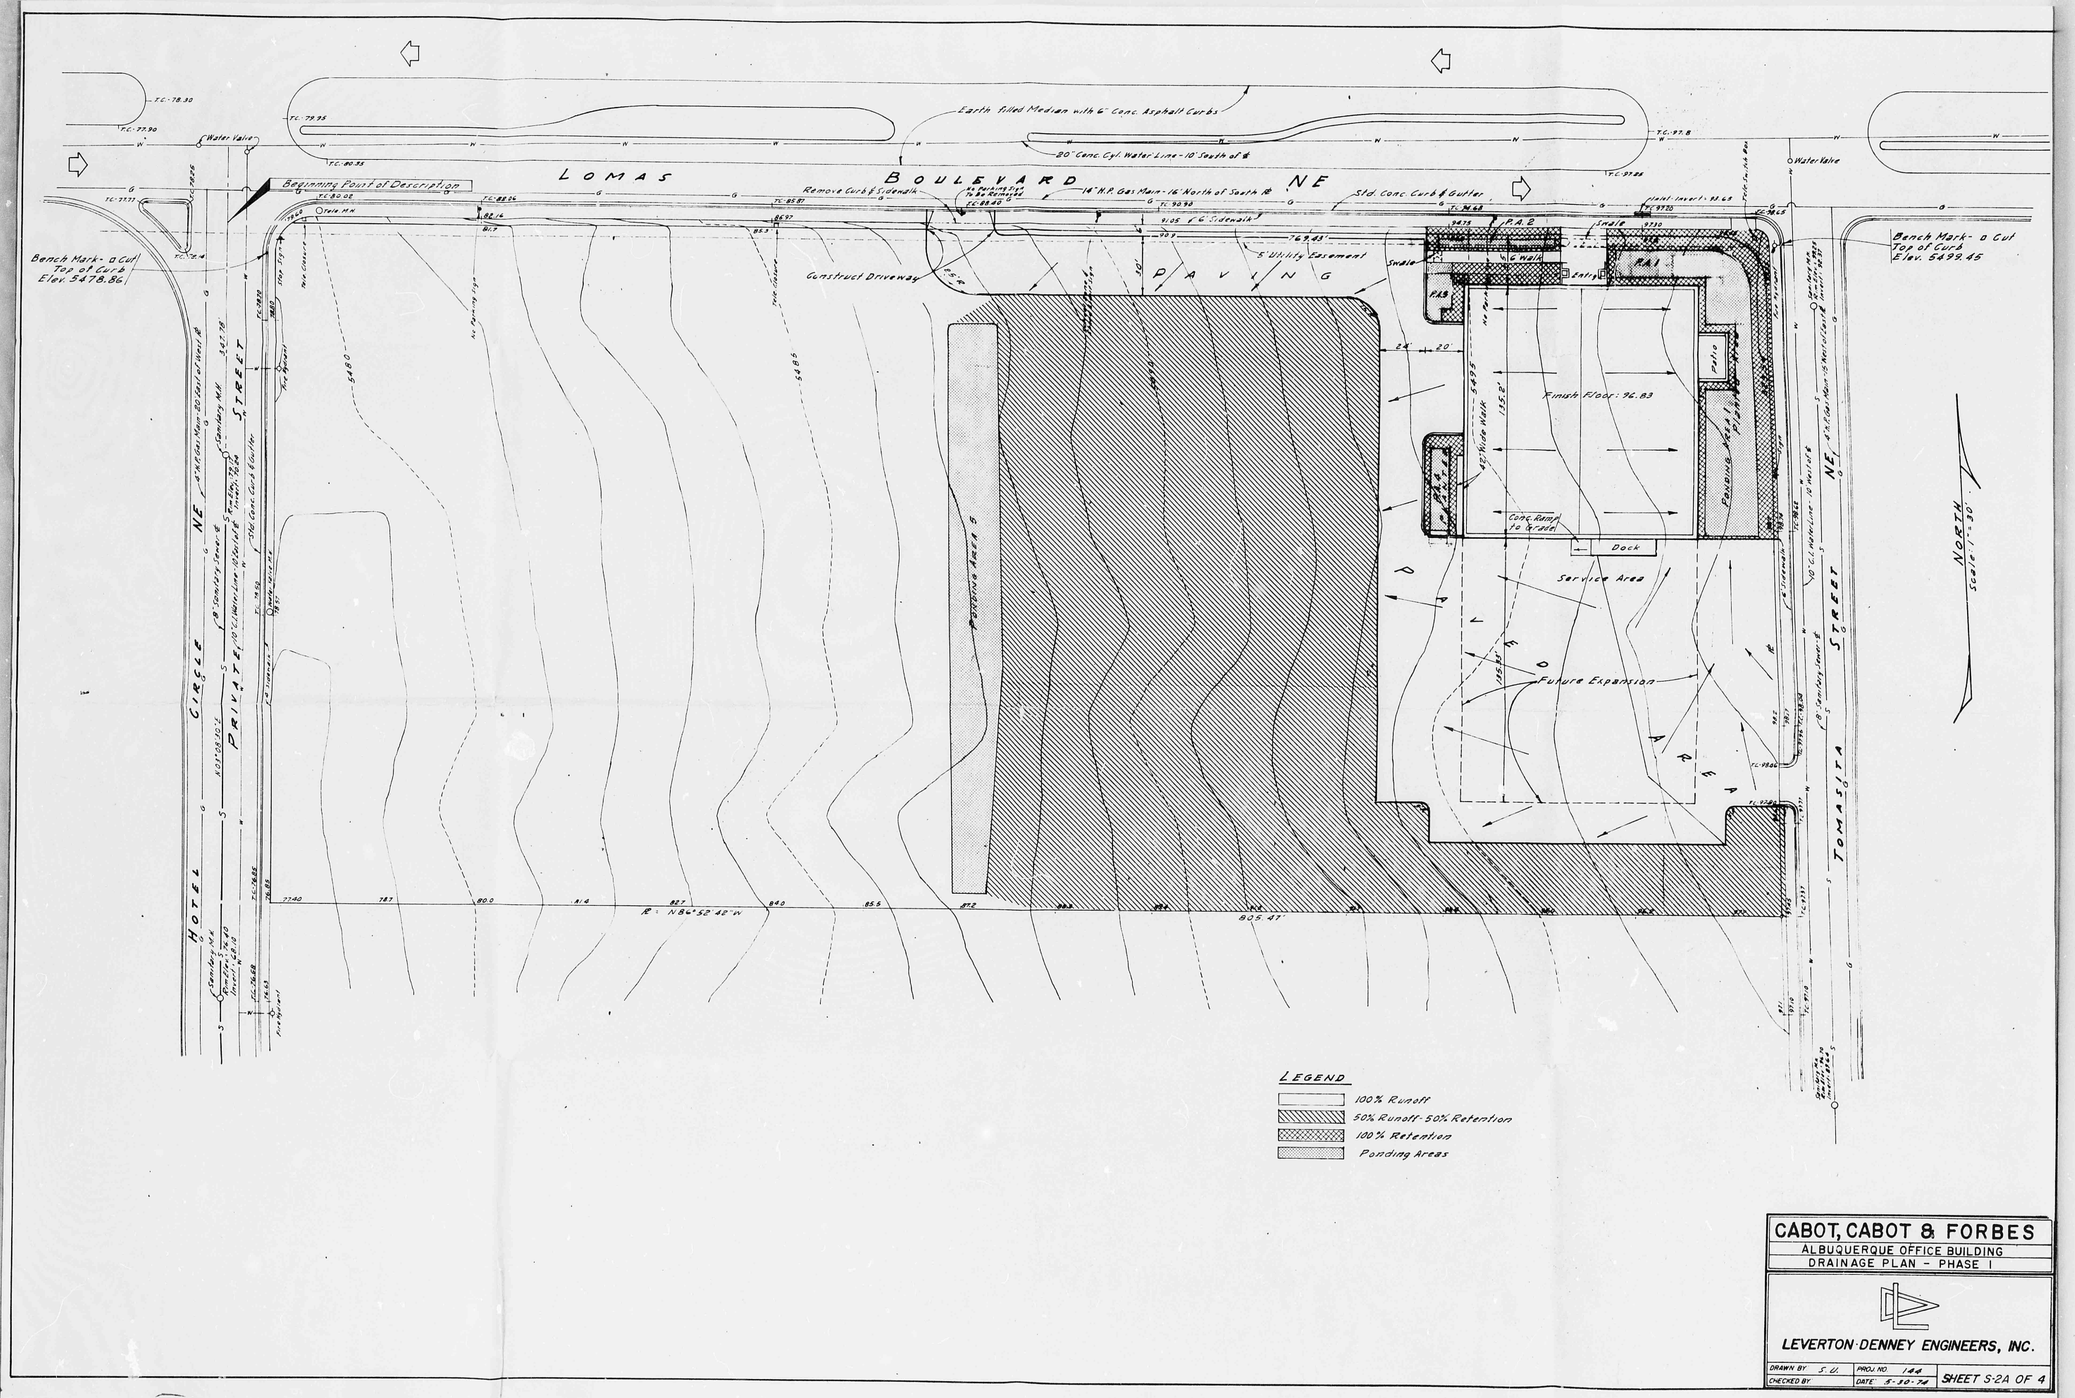

CABOT, CABOT & FORBES
ALBUQUERQUE OFFICE BUILDING
DRAINAGE PLAN - PHASE I

LEVERTON-DENNEY ENGINEERS, INC.

DRAWN BY S.U.	PROJ. NO. 144	SHEET S-2A OF 4
CHECKED BY	DATE 5-20-74	

CITY OF ALBUQUERQUE
THIS MICROIMAGE IS THE BEST POSSIBLE REPRODUCTION DUE TO THE POOR QUALITY OF THE ORIGINAL DOCUMENT

D 24 C 20 B 16 A 12 CITY OF ALBUQUERQUE C D

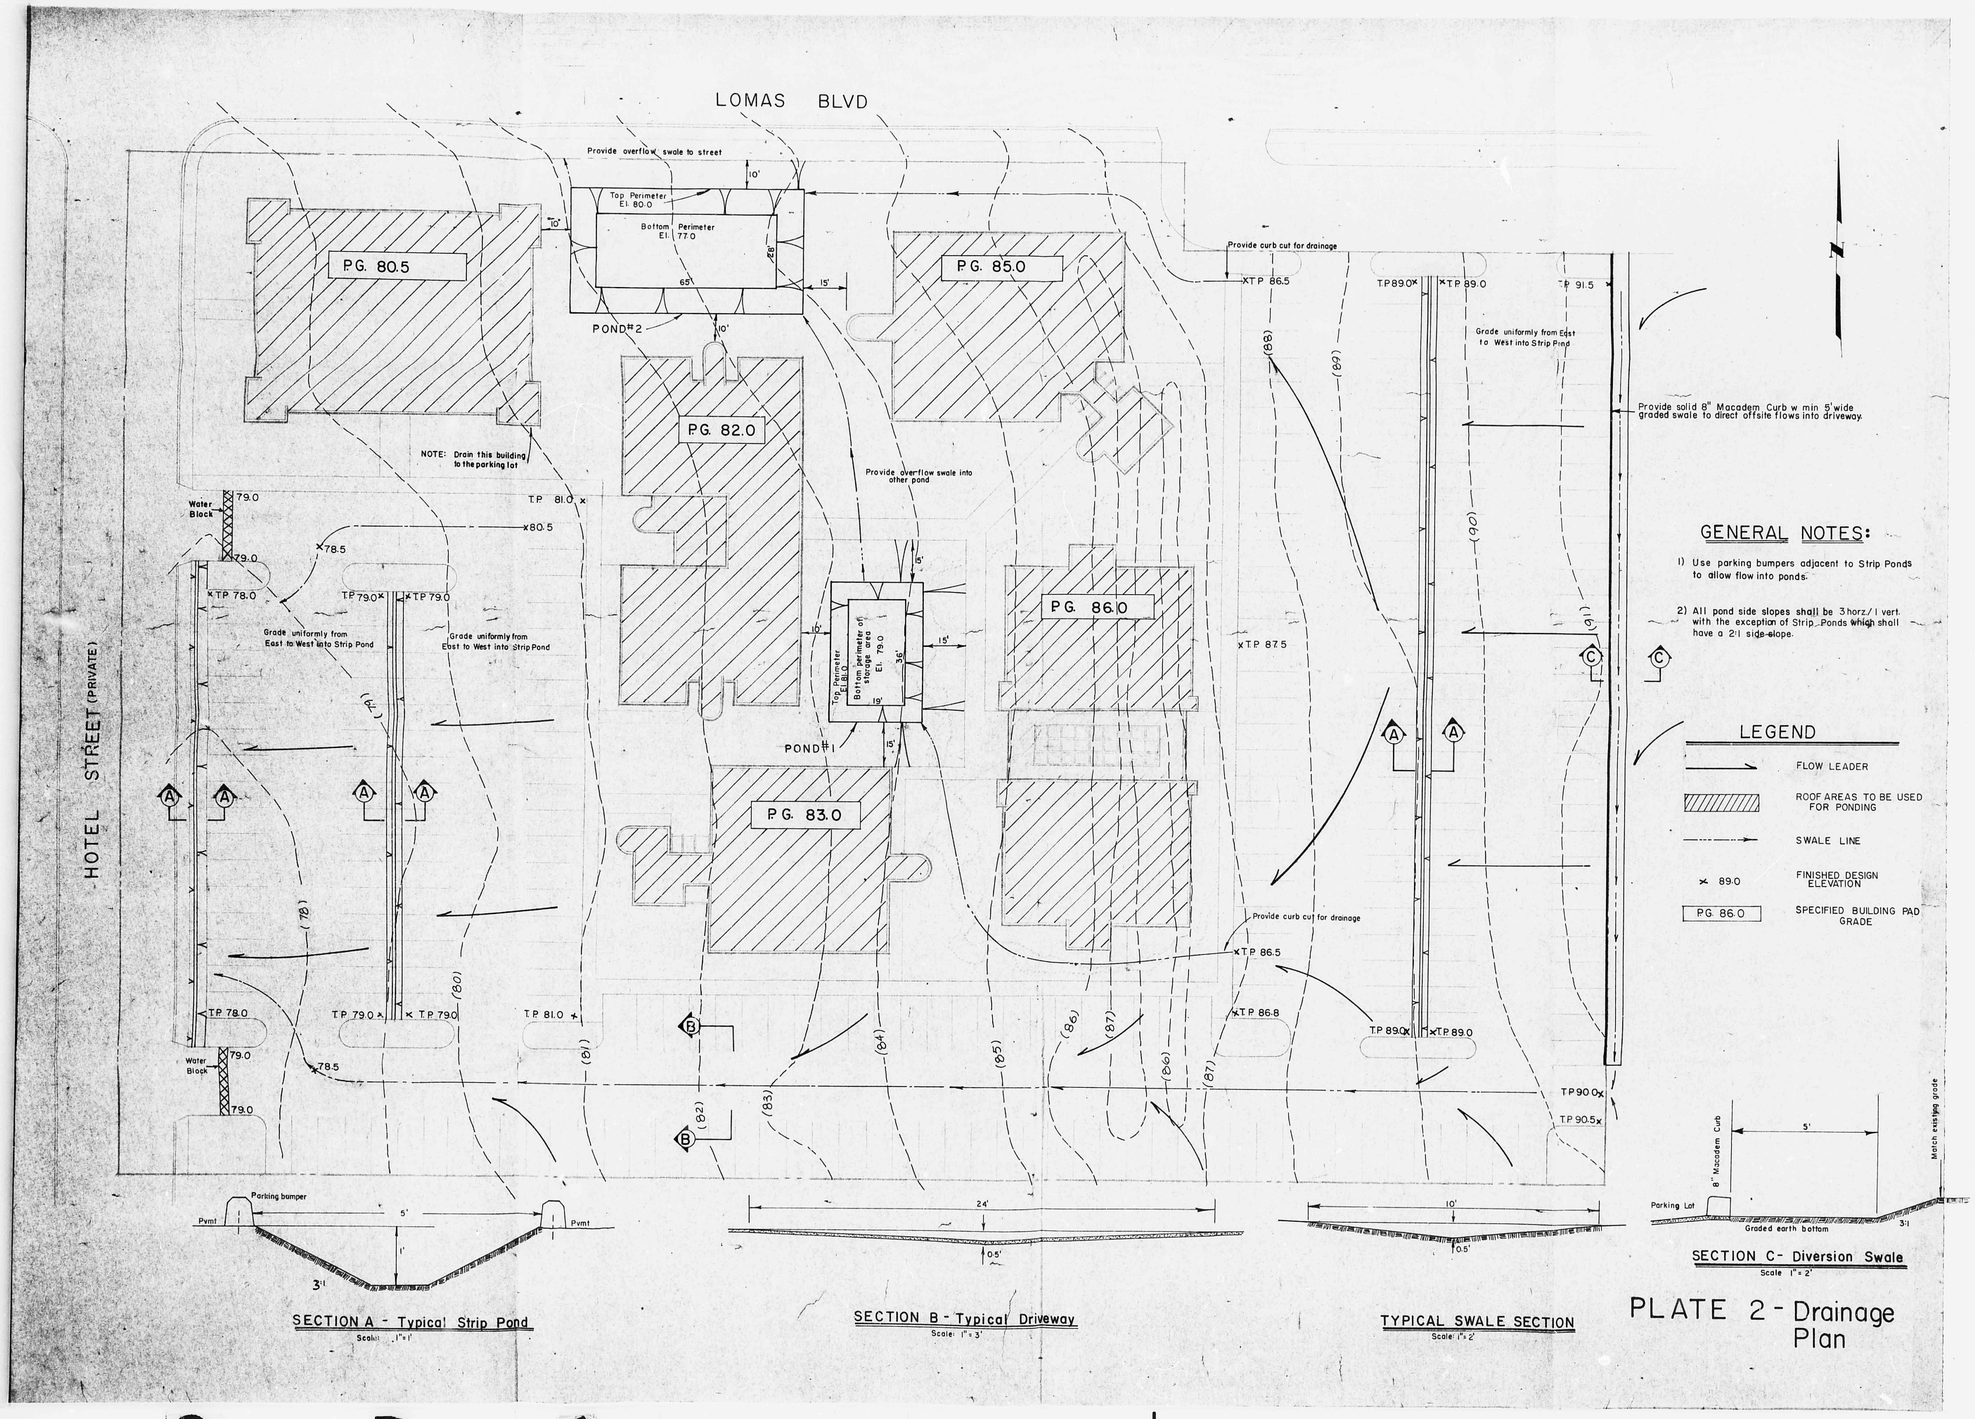

D 24 C 20 B 16 A 12

CITY OF ALBUQUERQUE

C D

CITY OF ALBUQUERQUE
THIS MICROIMAGE IS THE BEST POSSIBLE REPRODUCTION DUE TO THE POOR QUALITY OF THE ORIGINAL DOCUMENT