HYDROLOGY

K21/D15

K21/D15

RAMADA INN

1 PLAN

PARKING REQUIREMENTS

NO. OF SEATS @ DINING ROOM	=	215	
REQ. PARKING PER SEAT	=	1 SPACE/4 SEATS	= 54
NO. OF ROOMS @ MOTEL	=	203	
REQ. PARKING PER ROOM	=	1 SPACE/ROOM	= 203
TOTAL PARKING REQ'D.			= 257
TOTAL PARKING TO BE REMOVED			= 0
TOTAL PARKING PROVIDED			= 297

KEY:

- REMODELED EXIST. AREA
- ADDITION
- LANDSCAPED AREA

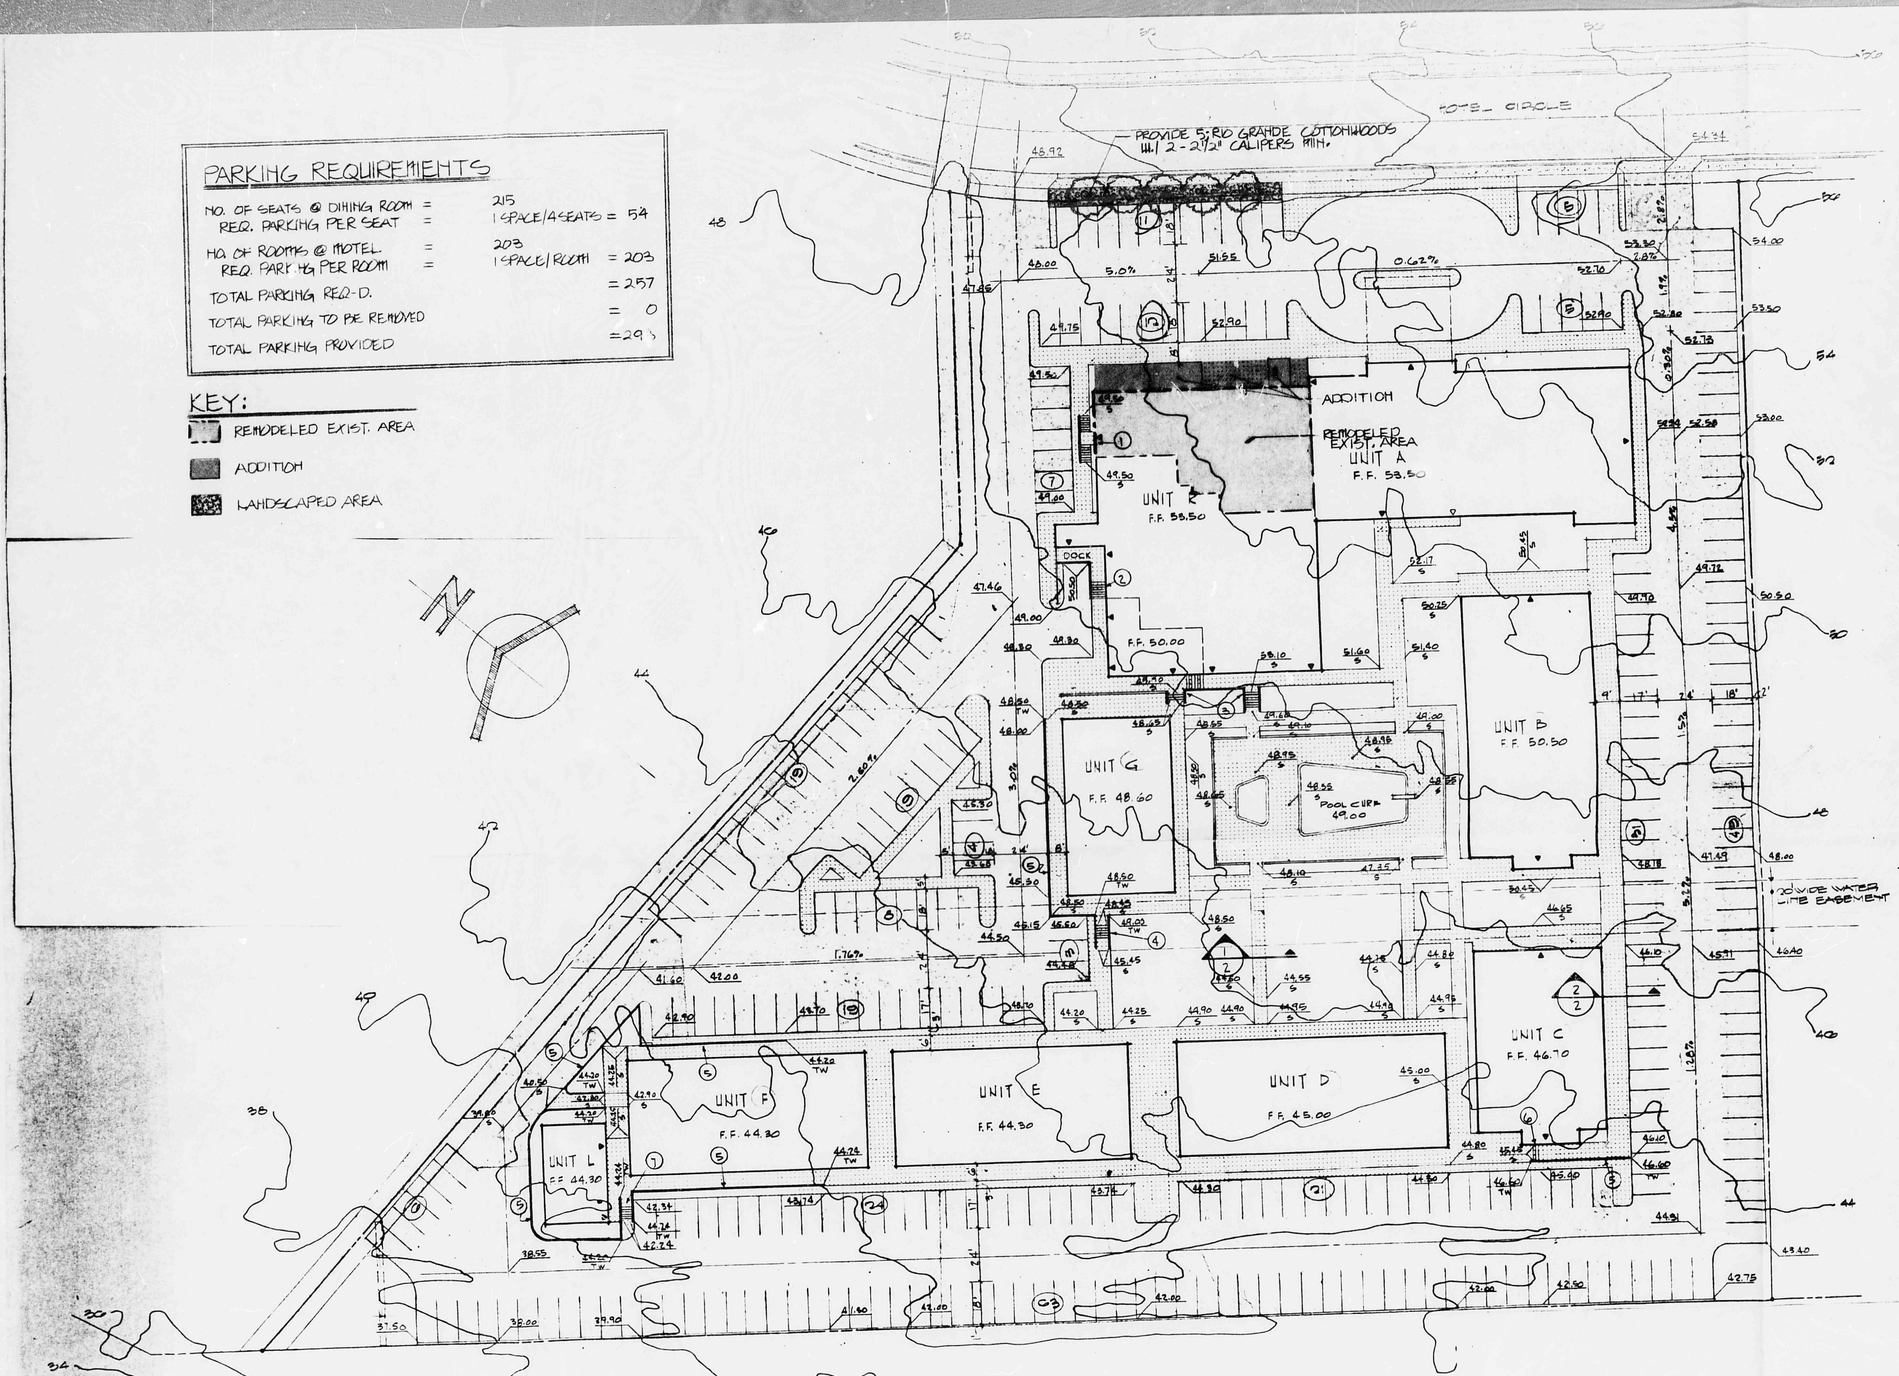

SITE PAVING AND GRADING PLAN 1"=30'

NOTES:

1. OUTSIDE
2. OUTSIDE
3. OUTSIDE STA
4. OUTSIDE STA
5. RETAINING WALL. SEE
6. OUTSIDE STAIR NO. 5. SEE
7. OUTSIDE STAIR NO. 6. SEE

LEGEND

- EXISTING ASPHALT PAVEMENT
- EXISTING CURB AND GUTTER
- EXISTING CONCRETE PAVING
- 40 — EXISTING CONTOURS
- NEW ASPHALT PAVEMENT
- NEW CONCRETE SIDEWALK
- P — PLANTING AREA
- 297 — TOTAL CAR STALLS
- 40.00 — TOP OF ASPHALT PAVEMENT ELEVATION
- 40.00 — FINISH SIDEWALK ELEVATION
- 40.00 TW — TOP OF WALL ELEVATION
- 40° — FINISH CONTOURS
- ▲ — ENTRANCE - EXIT POINTS

RECEIVED
NOV 1 1985
HYDROLOGY SECTION

JOB NO. 6310
DATE JAN. 1969
DRAWN BY BS
CHECKED BY
REVISED

REVISIONS

A RAMADA INN
FOR ALBUQUERQUE, NEW MEXICO

K21/D15